



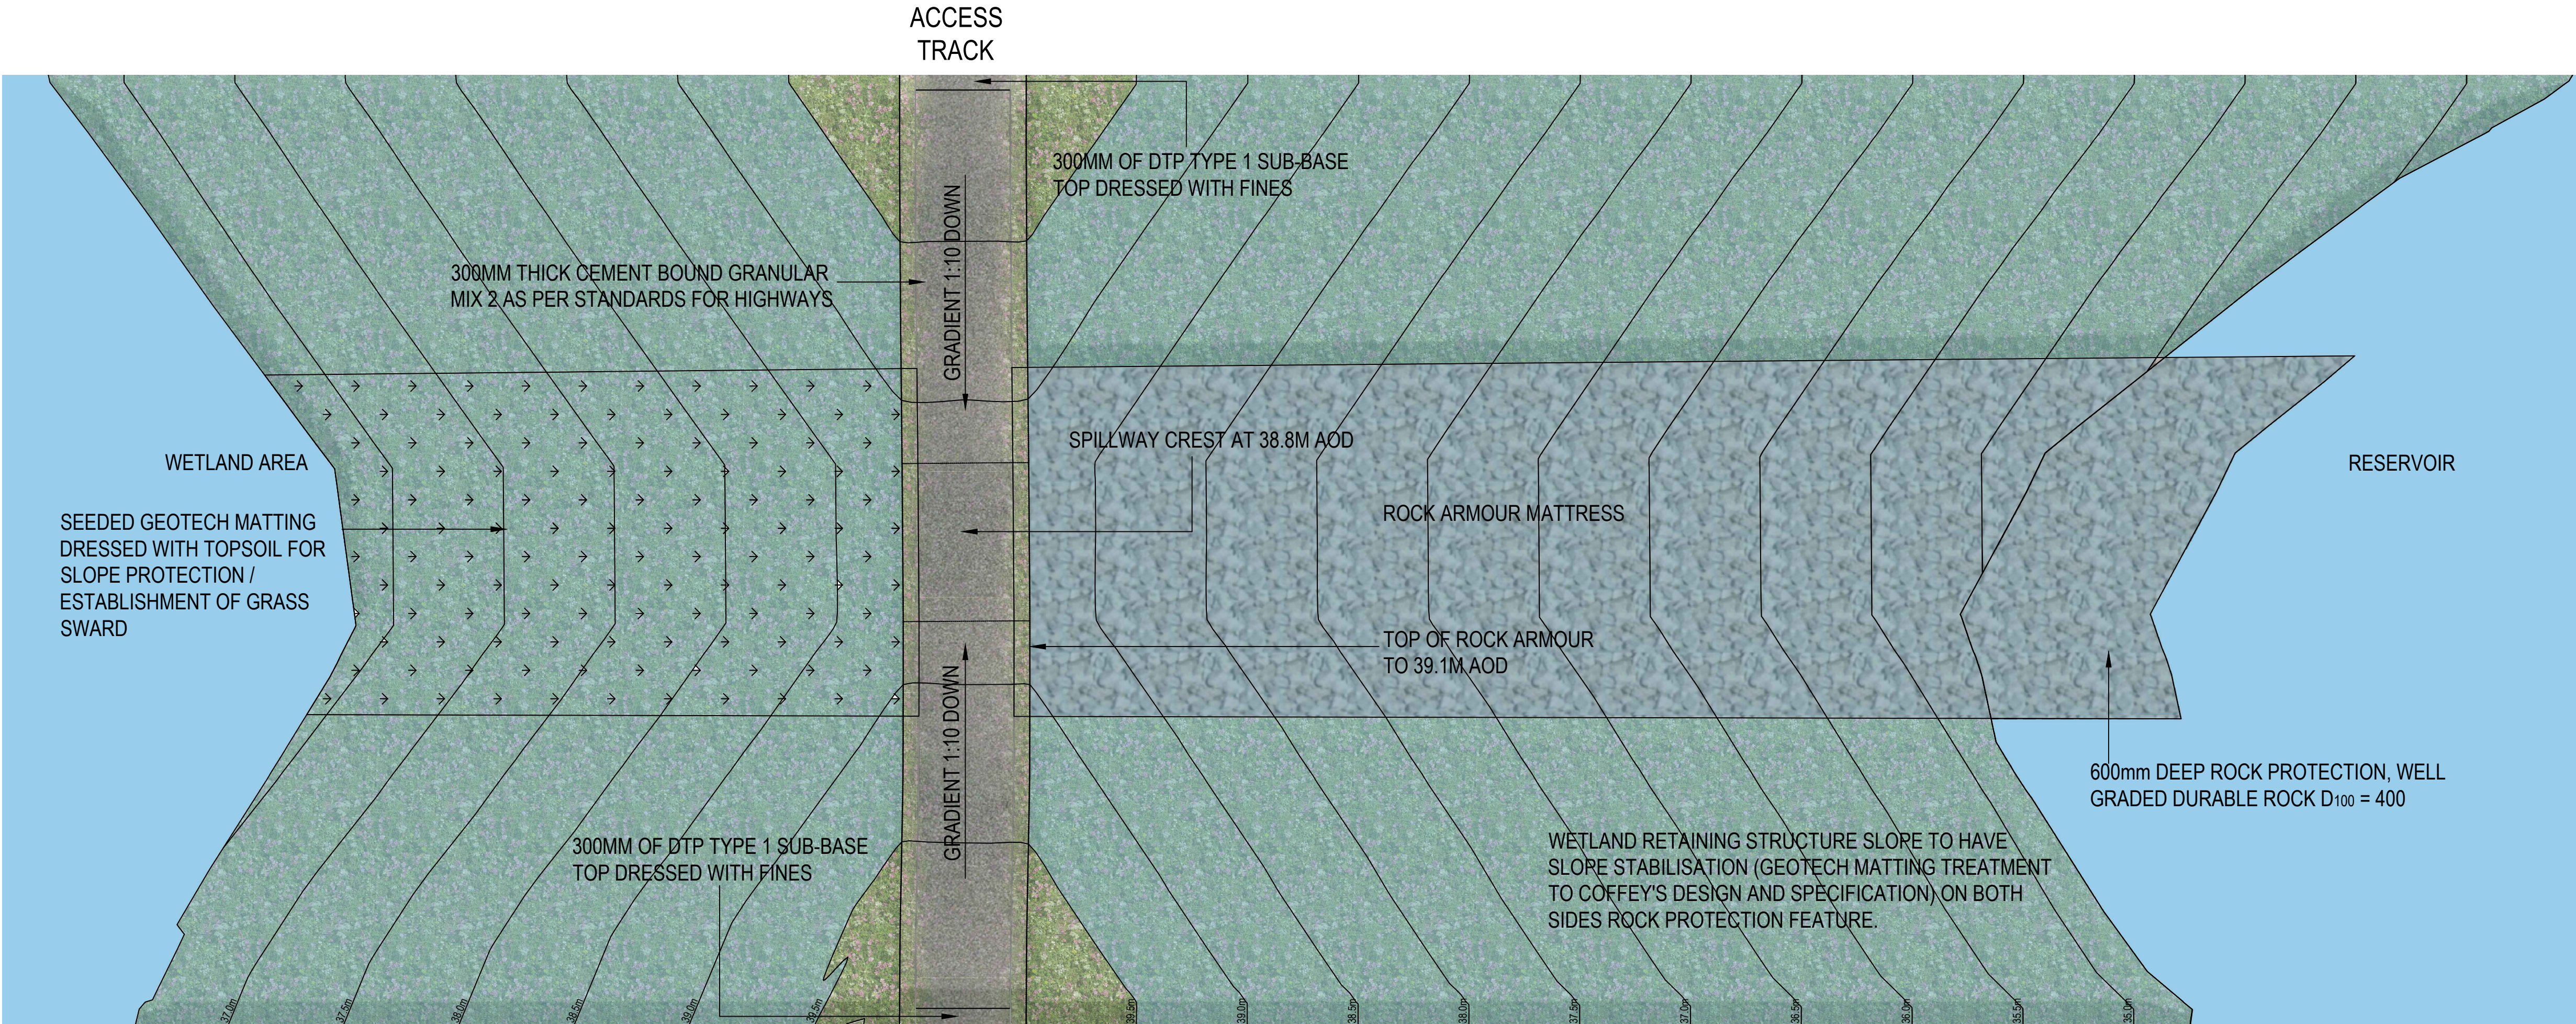

SPILLWAY FEATURE ALONG WETLAND RETAINING STRUCTURE (PLAN VIEW)
1:125

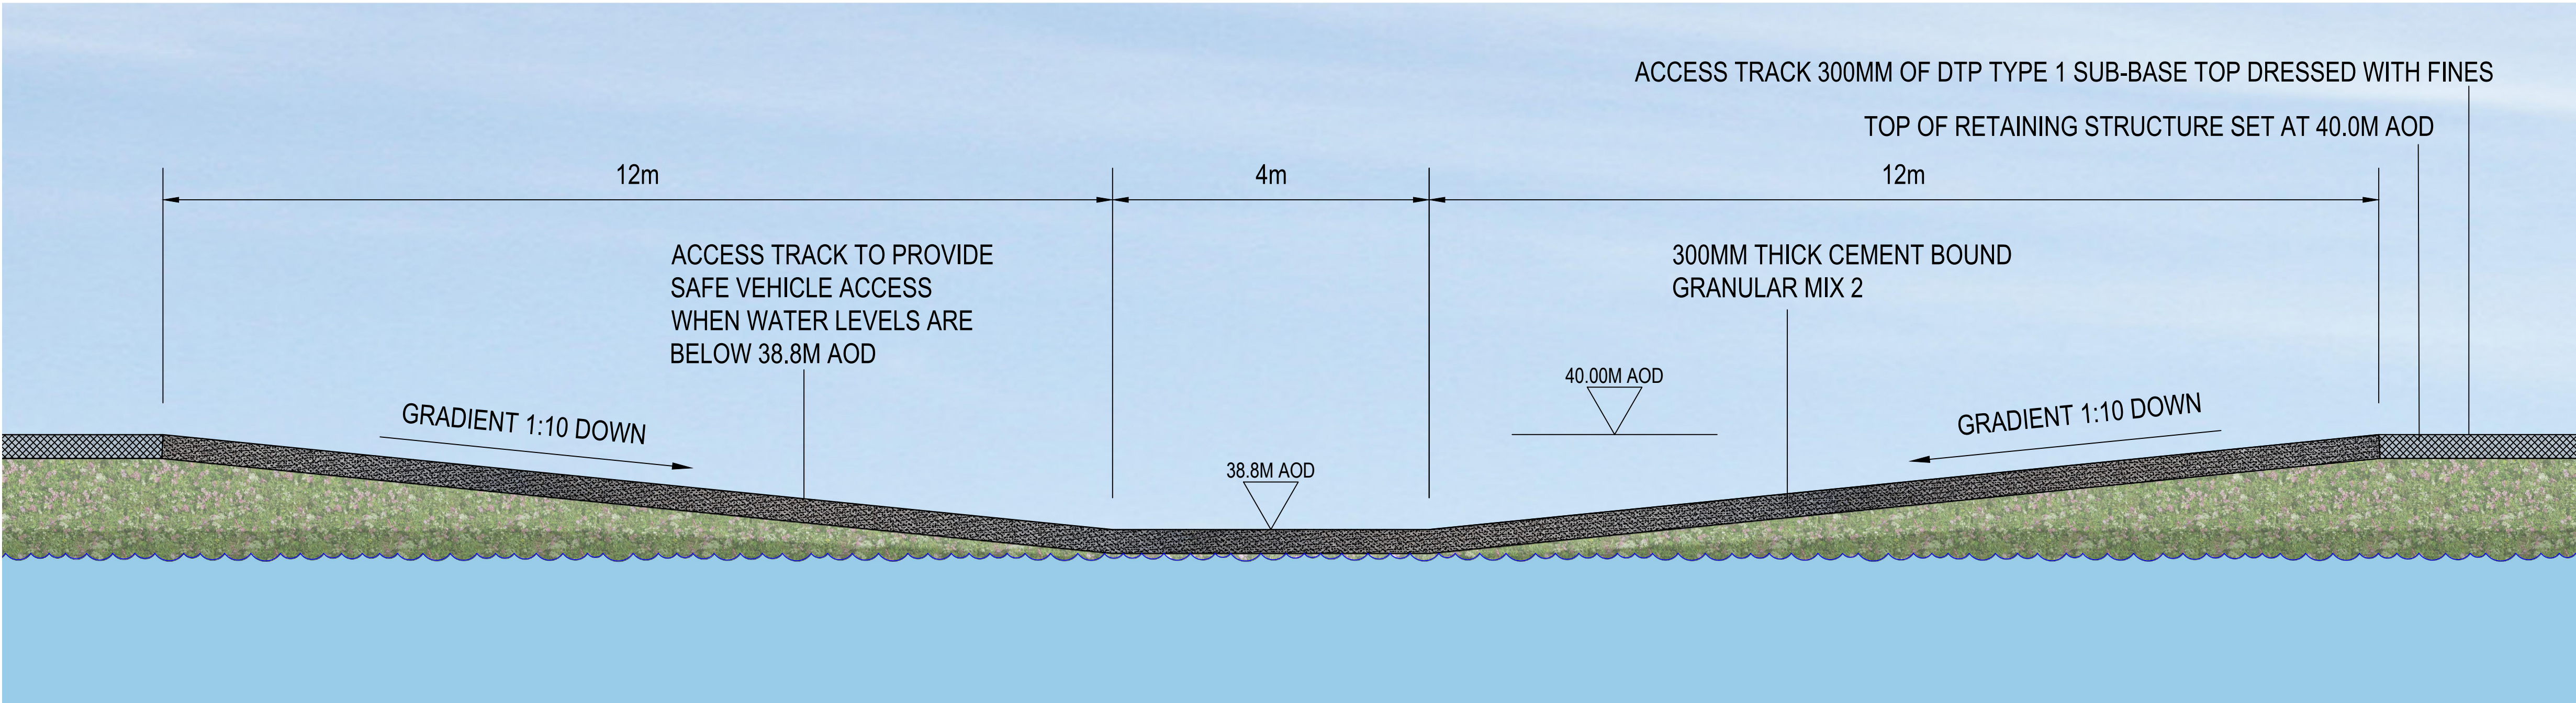

ELEVATION OF SPILLWAY FEATURE (WETLAND AREA)
1:50

NOTES

- ALL DIMENSIONS ARE IN MILLIMETRES UNLESS NOTED OTHERWISE (UNO).
- ALL LEVELS ARE IN METRES TO ORDNANCE DATUM UNO.
- THE DETAILS OF HARD AND SOFT LANDSCAPING AS SHOWN ON THIS PLAN ARE SUBMITTED FOR RESERVED MATTERS APPROVAL. THE DETAILED PLANTING MIX, HARD LANDSCAPING MATERIALS SPECIFICATION AND THE DETAILED MANAGEMENT AND MAINTENANCE PROPOSALS FOR THE HARD AND SOFT LANDSCAPING WILL BE SUBMITTED SUBSEQUENTLY FOR THE DISCHARGE OF CONDITION 28. WHERE THOSE DETAILS ARE DESCRIBED ON THESE PLANS THIS IS TO AID THE UNDERSTANDING OF THE RESERVED MATTERS PROPOSALS. THE DETAILS TO BE SUBMITTED UNDER CONDITION 28 WILL ACCORD WITH THAT SHOWN ON THESE PLANS UNLESS OTHERWISE AGREED BY THE LPAS.
- ACCESS TRACK TO BE USED ONLY DURING DROUGHTS WHEN THE WATER LEVEL IS BELOW THE ACCESS TRACK LEVEL.
- SPILLWAY CREST LENGTH EXTENDED TO 10M AT WESTERN END OF WETLAND RETAINING STRUCTURE FOLLOWING COMMENTS FROM THE CLIENT AND STAKEHOLDERS.
- TWL = TOP OF WATER LEVEL
- RWL = RETAINED WETLAND LEVEL

REFERENCE DOCUMENTS AND DRAWINGS

PLEASE REFER TO THE BELOW DRAWINGS:
HTR-GHD-WL-ZZ-DR-L-0012 - WETLANDS RETAINING STRUCTURE, OVERALL DESIGN STRATEGY
HTR-GHD-WL-ZZ-DR-L-0050 - WETLANDS RETAINING STRUCTURE, LANDSCAPE AND ECOLOGY PROPOSALS
HTR-GHD-WL-ZZ-DR-L-0051 - WETLANDS RETAINING STRUCTURE, ACTIVE WATER CONTROL FEATURE - PENSTOCK DETAIL
HTR-GHD-WL-ZZ-DR-L-0052-55 - WETLANDS RETAINING STRUCTURE, SPILLWAY ARRANGEMENTS
HTR-GHD-WL-ZZ-DR-L-0056-61 - WETLANDS RETAINING STRUCTURE, LANDSCAPE GENERAL ARRANGEMENT PLANS 1-6
HTR-GHD-WL-ZZ-DR-S-0062-65 - WETLANDS RETAINING STRUCTURE, ACTIVE WATER CONTROL PENSTOCK CHAMBER DETAILS
WETLANDS RETAINING STRUCTURE BASED ON COFFEY'S DRAWING
HTR-COF-EM-RE-M3-C-0011.

Rev	Description	Checked	Approved	Date
P06	CLIENT COMMENTS	SWG	SWG	04/03/2024
P05	CLIENT COMMENTS	SWG	SWG	04/01/2024
P04	CLIENT COMMENTS	SWG	SWG	06/12/2023
P03	FOR APPROVAL	SWG	SWG	29/11/2023
P02	FOR COMMENTS	SWG	SWG	23/11/2023
P01	INITIAL ISSUE	SWG	SWG	30/08/2023

Author	ST	Drafting Check	SWG
Designer	SWG	Design Check	SWG

Telephone: Havant (023) 9249 9888
Fax: Havant (023) 9245 3632
Website: www.portsmouthwater.co.uk
Registered Office: PO Box 8 West Street
Havant Hampshire PO9 1LG
REGISTERED IN ENGLAND No. 2538455



Client PORTSMOUTH WATER
Project HAVANT THICKET RESERVOIR

Status FOR APPROVAL Status Code S4

Drawing Title WETLANDS RETAINING STRUCTURE
SPILLWAY ARRANGEMENT
(SECTION AND PLAN)
Size A1

HTR-GHD-WL-ZZ-DR-L-0053
Drawing No. P06