


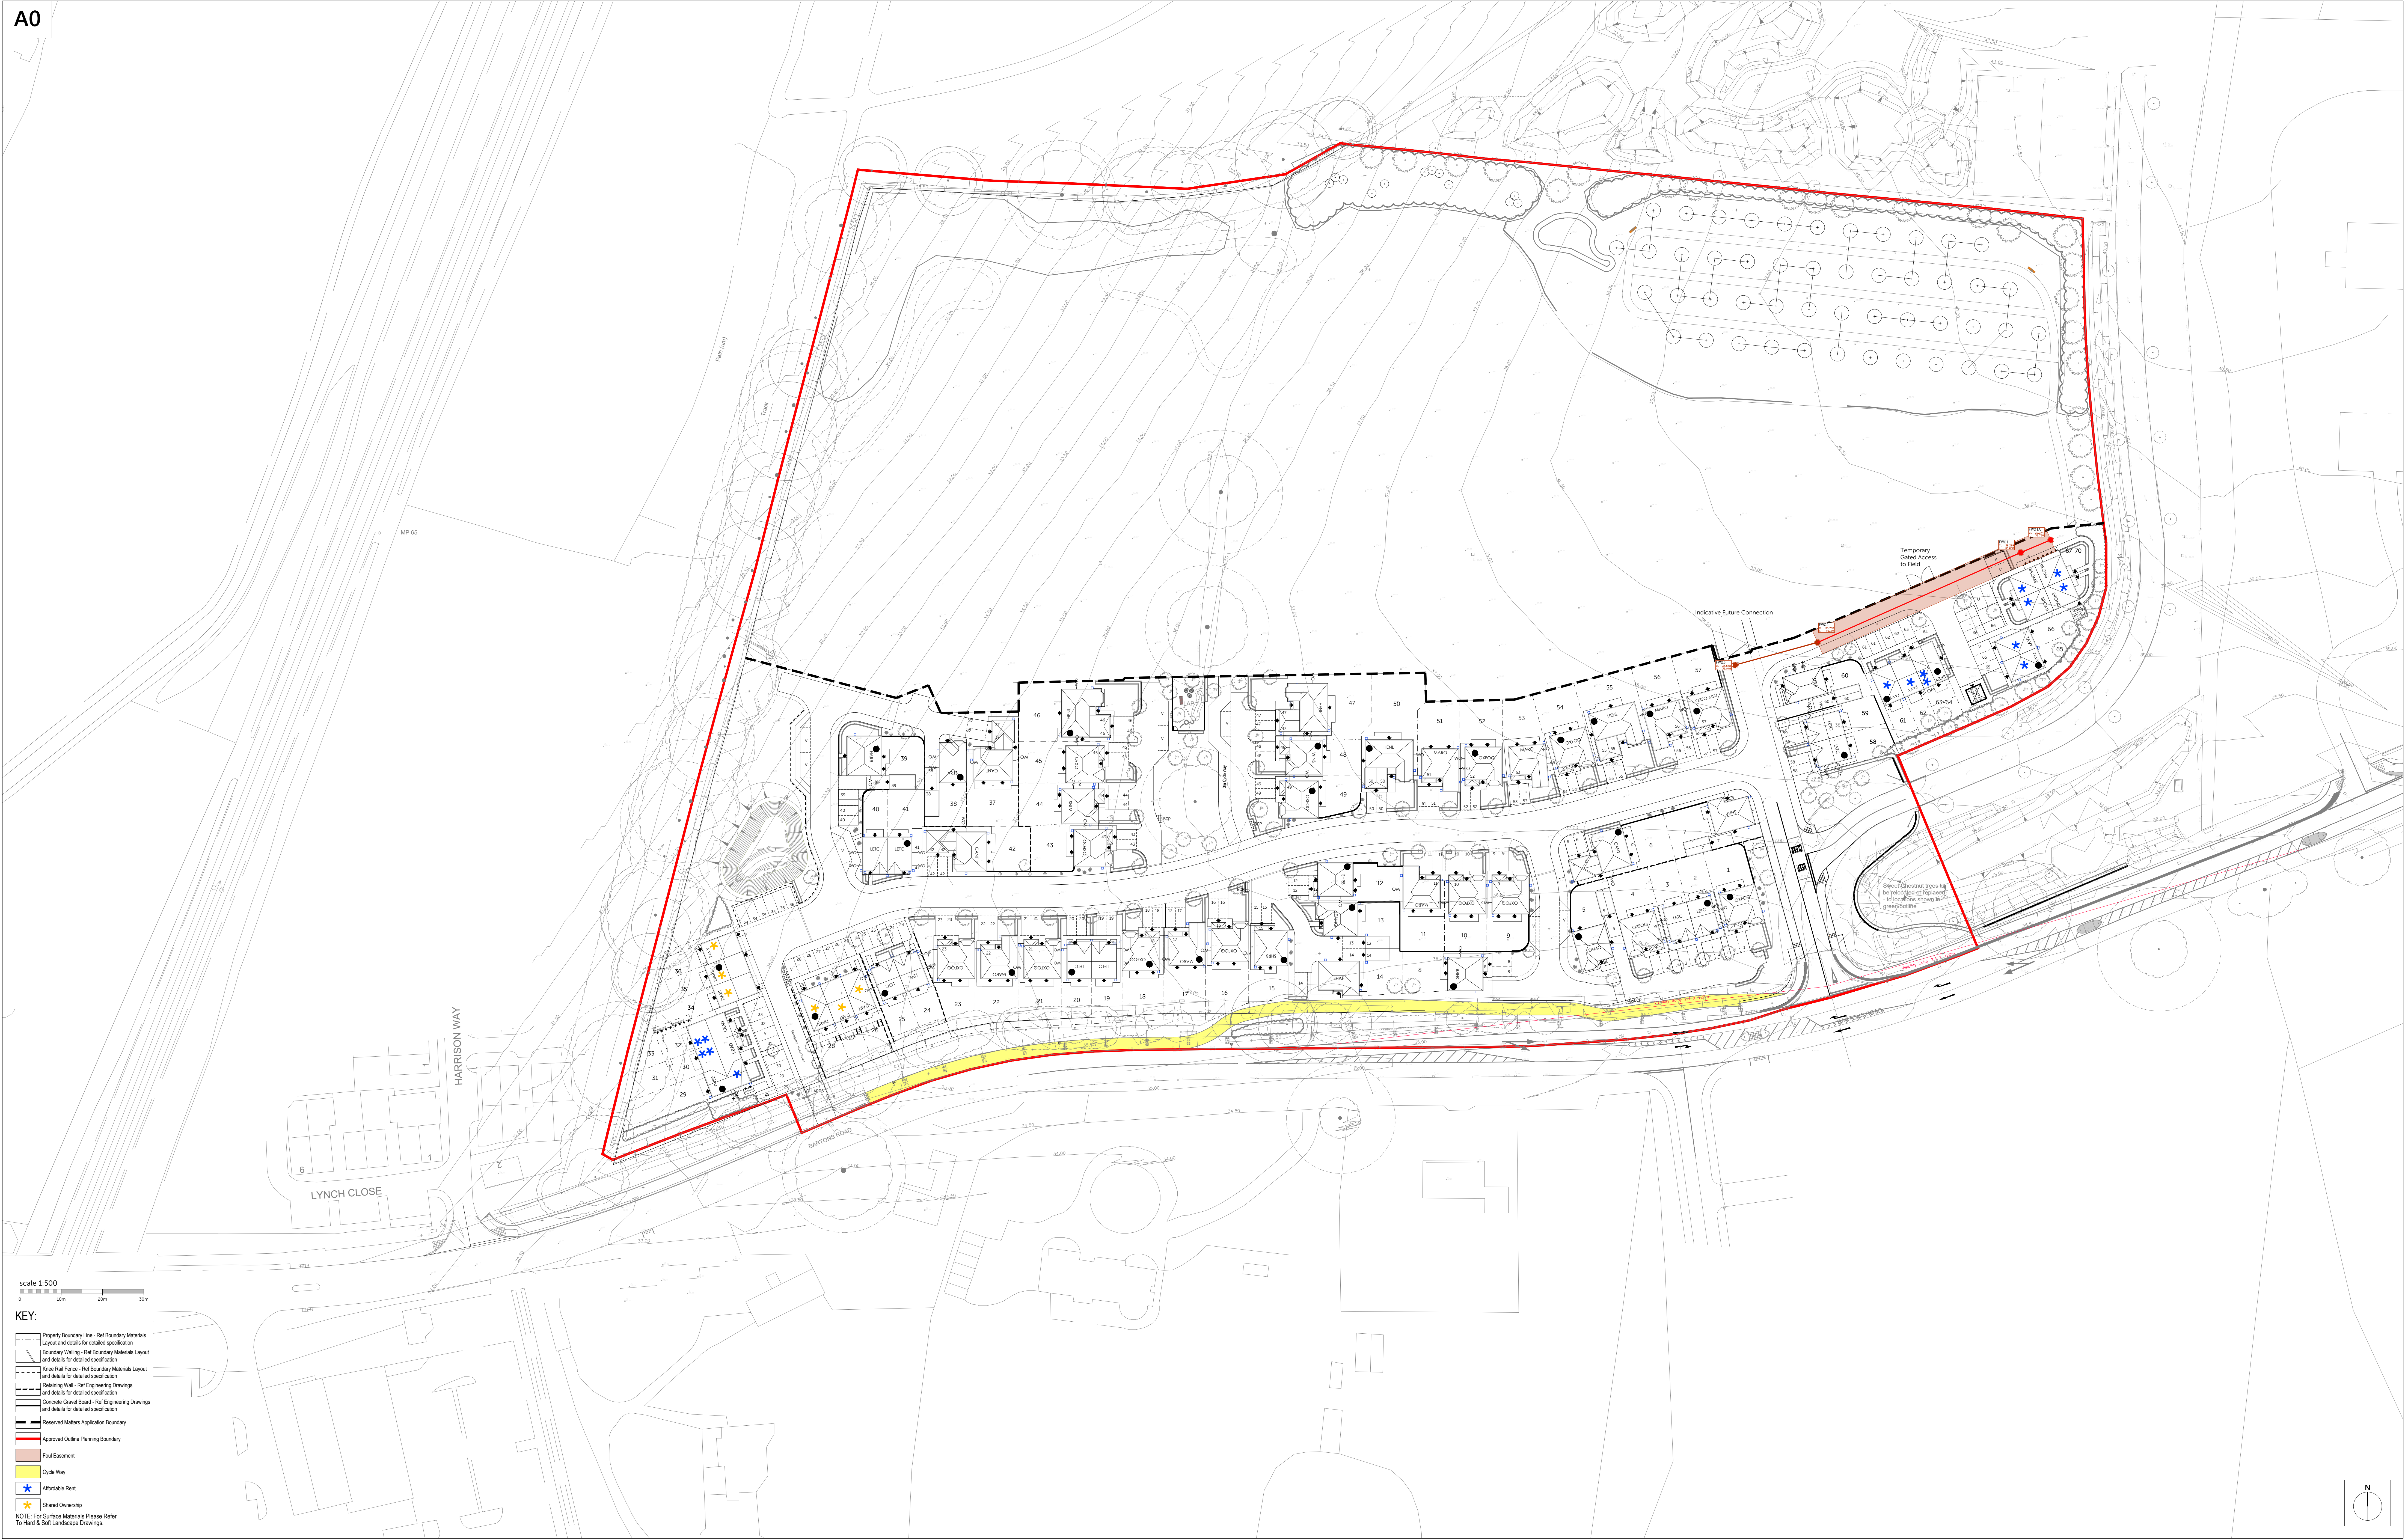

Romsey T:01794 367703
F:01794 367276

Portishead T:01275 407000
F:01294 367276

www.thrivearchitects.co.uk

This drawing is the copyright of Thrive Architects Ltd © All rights reserved. Ordnance Survey Data © Crown. Copyright. All rights reserved. Licence No. 100007359. Permission is granted to scale from this drawing for the purposes of Local Authority Planning Approval only. For all other purposes DO NOT scale from this drawing. Contractors, sub-contractors and suppliers are to check all relevant dimensions and levels of the site and building before commencing any shop drawings or building work. Any discrepancies should be recorded to the Architect. Where applicable this drawing is to be read in conjunction with the Consultants' drawings.

Rev	Description	Date	Au	Ch
A	Planning Issue.	24.01.22	JF	
B	Option created based on SL01 Rev G.	02.02.22	JF	
	Planning Issue. Affordable parcels updated.	03.02.22	JF	
	Issued to client.			
	Planning Issue. Affordable parcels updated.	04.02.22	JF	
	Issued to client.			
C	Planning Issue. Affordable parcels updated.	07.02.22	JF	
	Issued to client.			
	Landscaping updated. Planning Issue.	18.02.22	JF	
	Additional parking spaces added. Planning Issue.	07.03.22	JF	
	Ecological notes added to plot 14. Planning Issue.	04.05.22	JF	
	Plots 54 and 60 positions revised. Client Issue.			
	Plots 7,14 and 39 parking revised. Client Issue.			
	Landscaping updated. Planning Submission.			

Rev	Description	Date	Au	Ch
-----	-------------	------	----	----

Project Camps Field, Barton Road, Southleigh
Drawing Site Layout

Client	Redrow Southern Counties		
Job no.	REDR200818	Date	24.01.22
Dwg no.	SL.02	Rev.	F
Author	JF	Checked	
Status	PLANNING	Scale	1:500 at A0
		Office	Romsey
Client ref.			

