


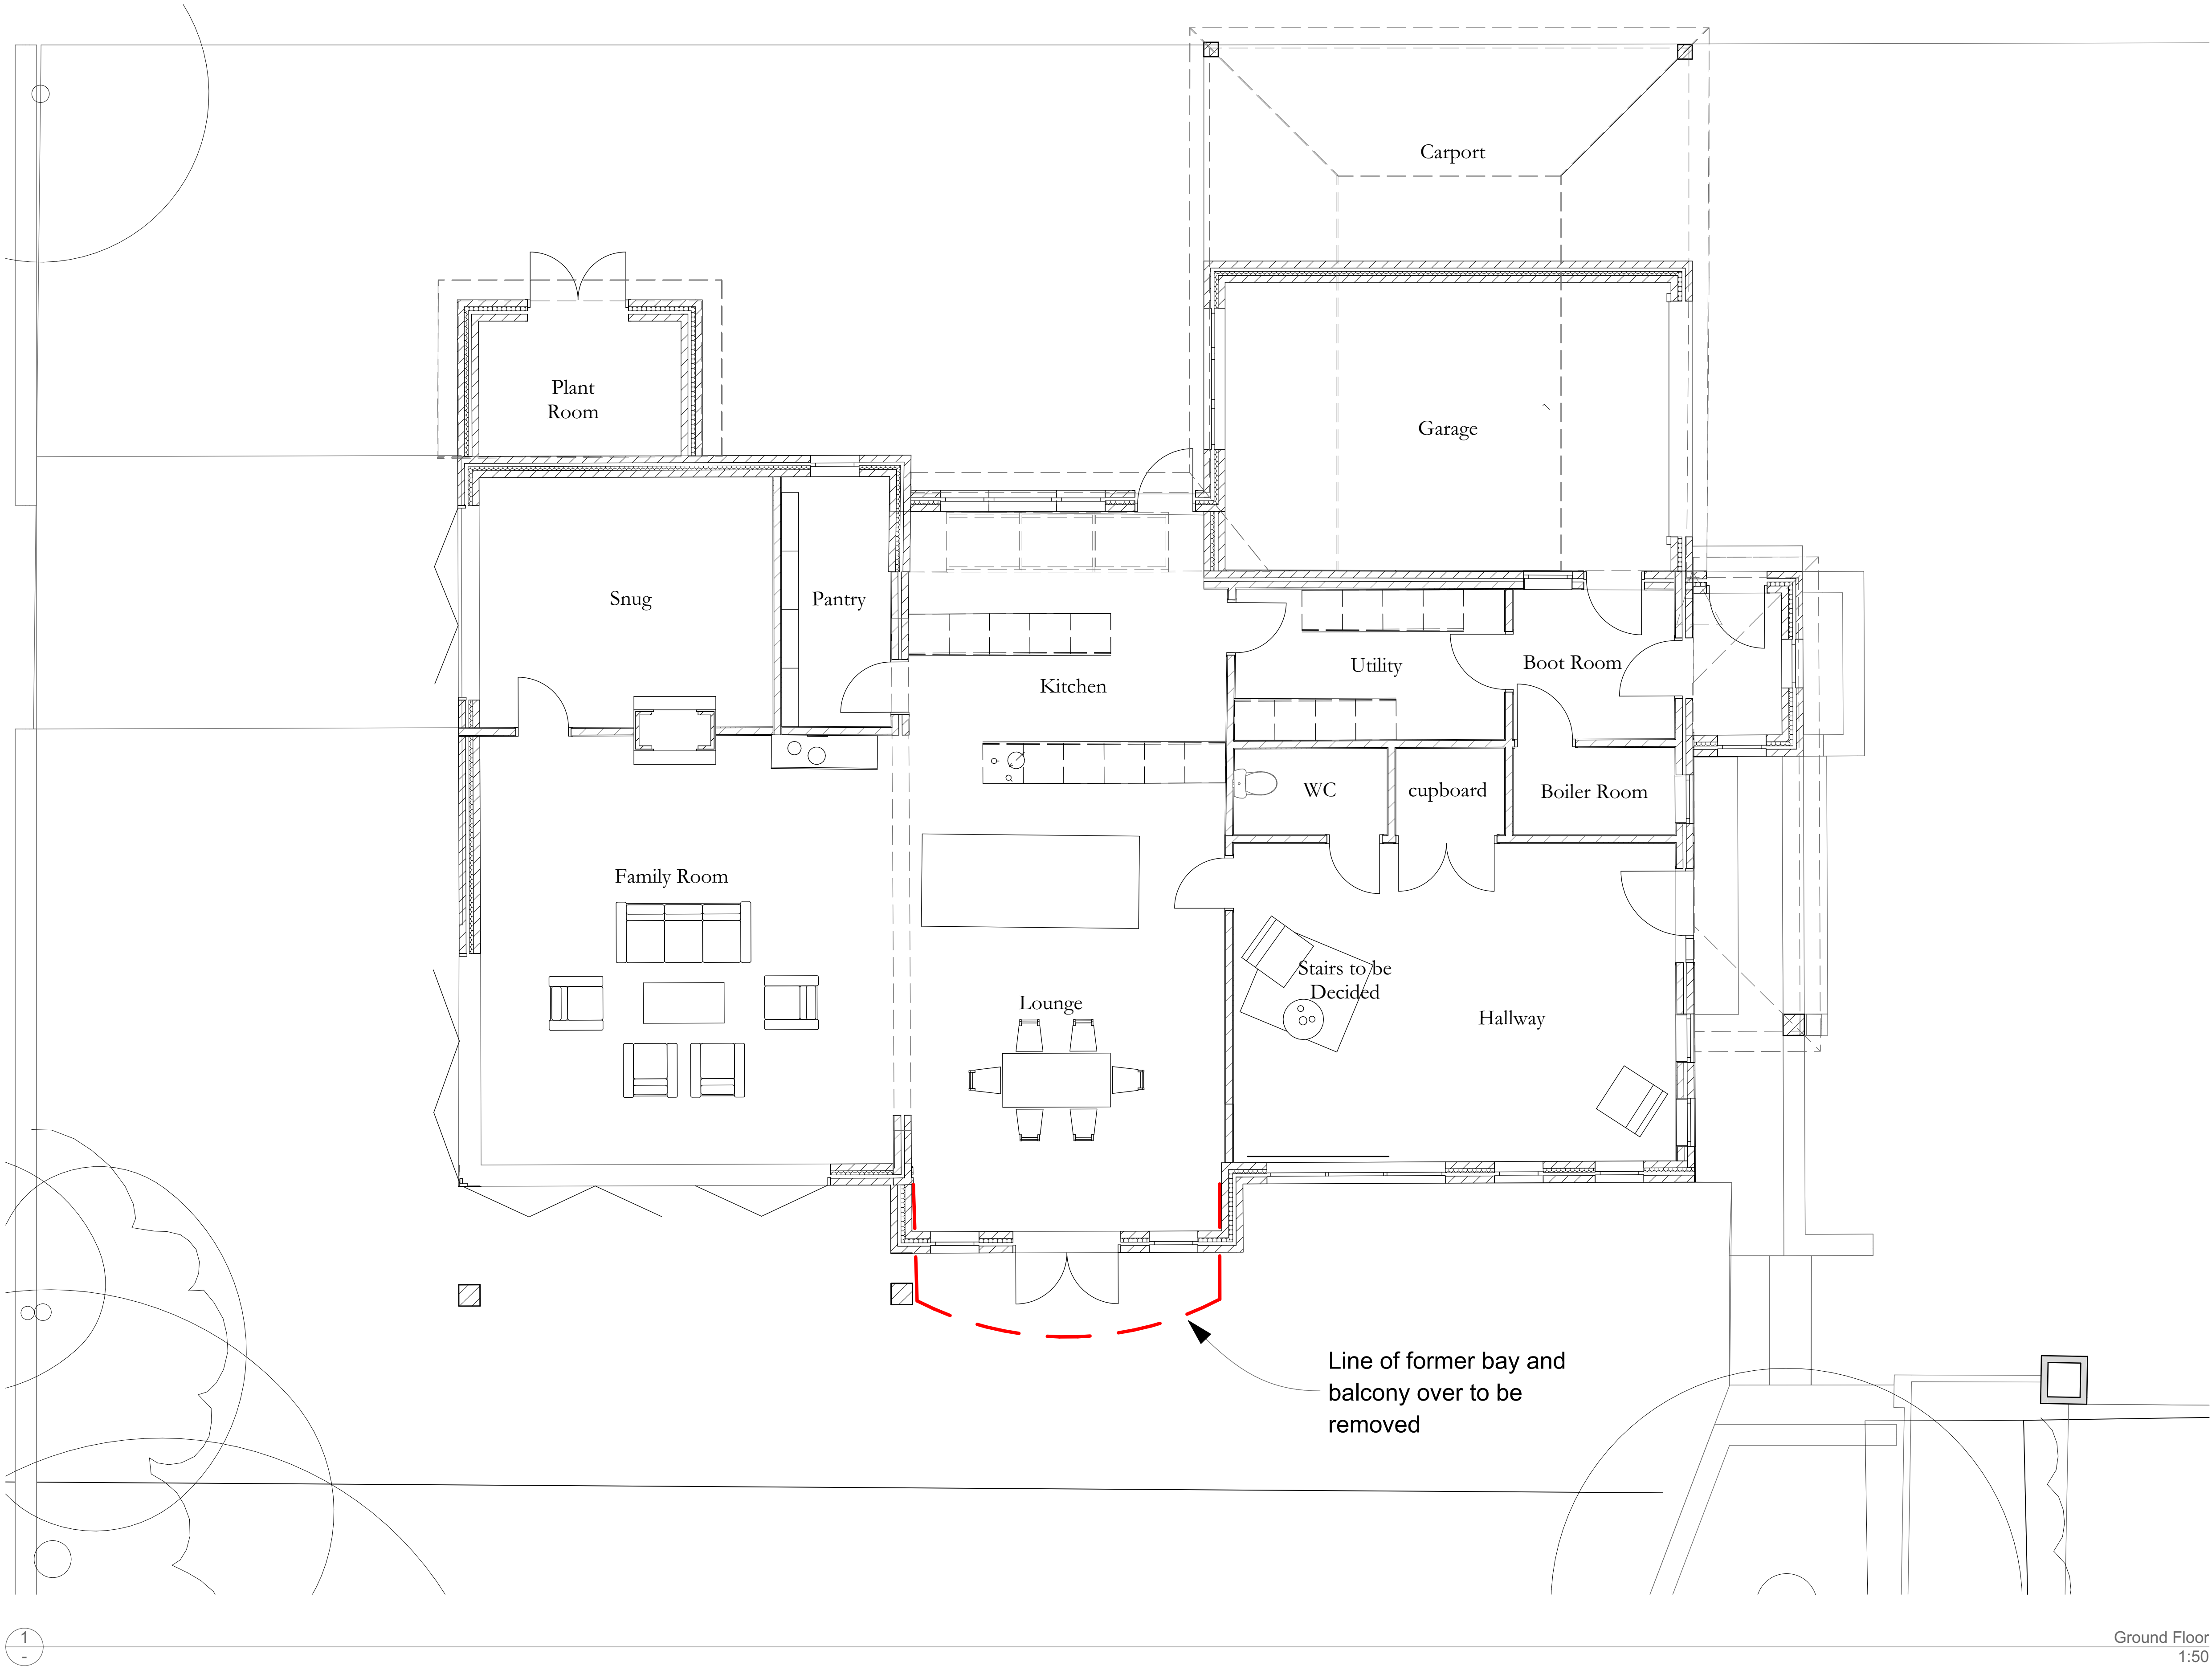

1
-

Ground Floor
1:50