

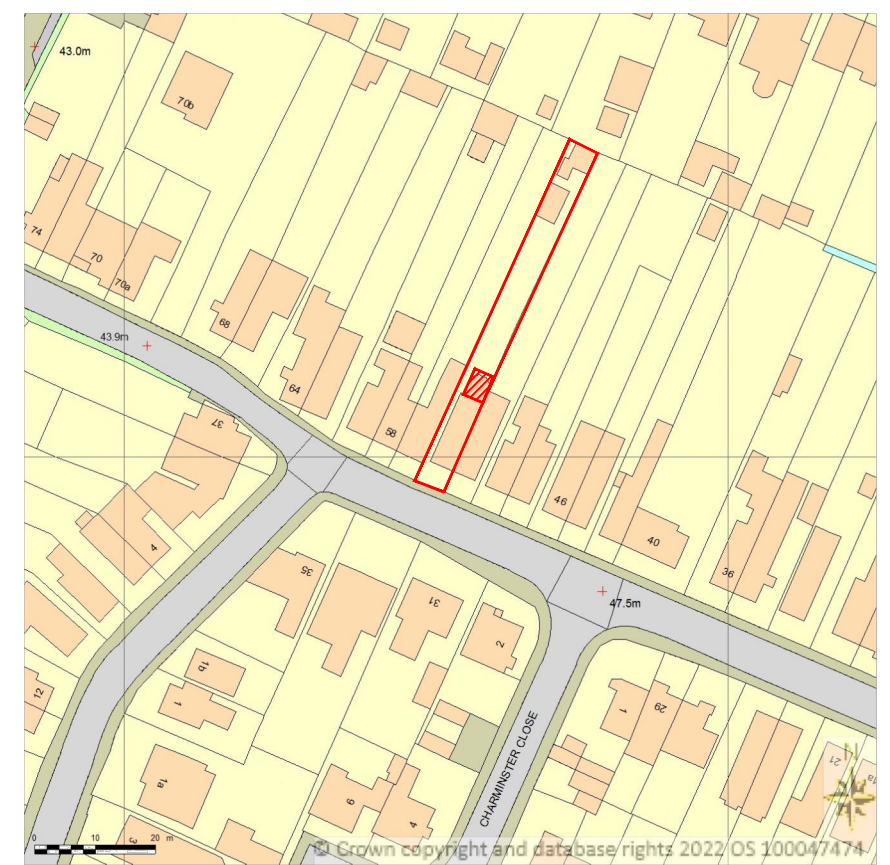


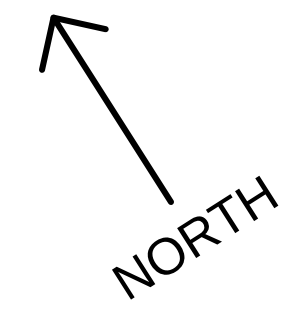

Supplied by Streetwise Maps Ltd
www.streetwise.net
Licence No: 100047474
21:22:18 04/07/2022

LOCATION PLAN 1:1250

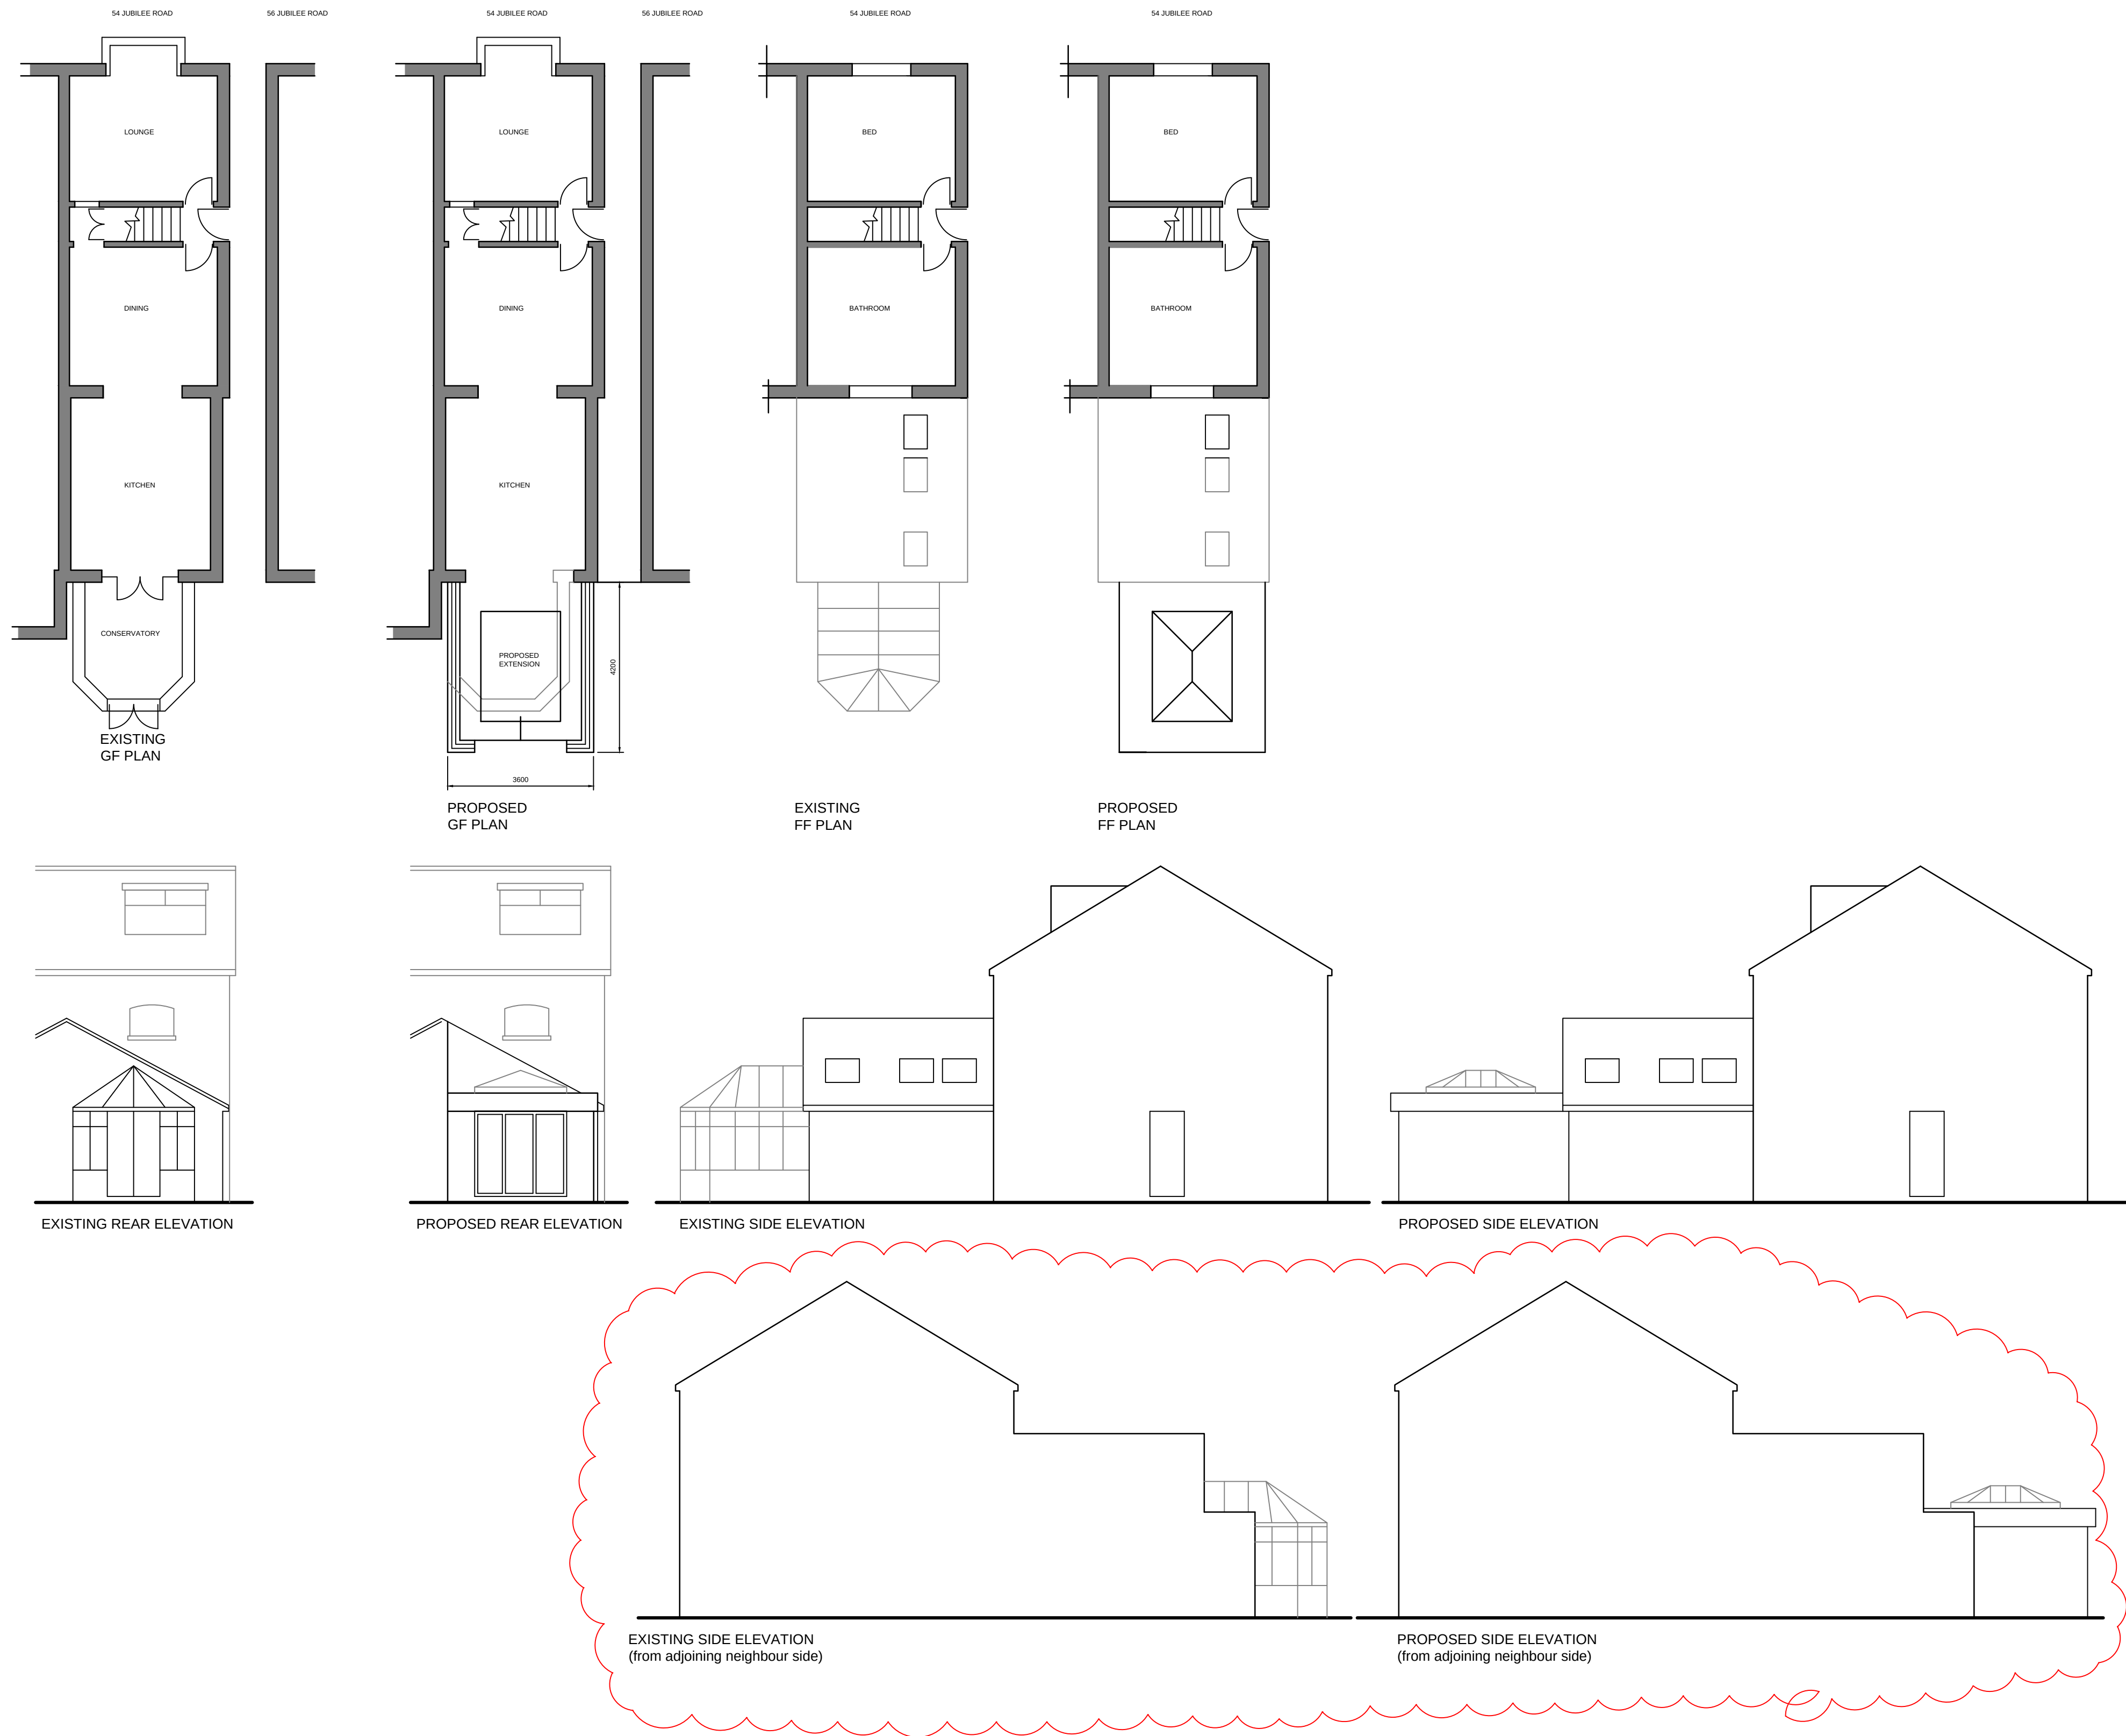

BLOCK PLAN 1:500

A Additional elevations added as requested. 30.08.22

Project Address: 54 Jubilee Road Waterlooville PO77RP		
Project title. Proposed rear extension to replace existing conservatory		
Status PLANNING APPLICATION SUBMISSION		
Drawing Title. EXISTING & PROPOSED PLANS ELEVATIONS LOCATION & BLOCK PLAN		
JOB No. JR/22/02/001	SCALE 1:100 @A1 UNO	REV A

