
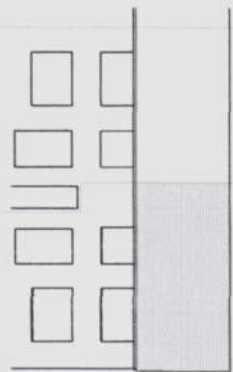







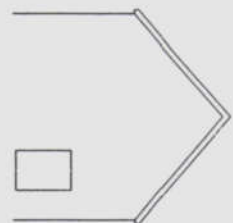



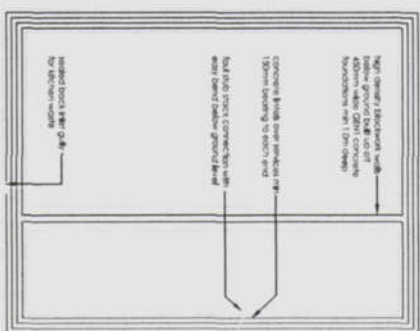

Relative ground plan 1:50

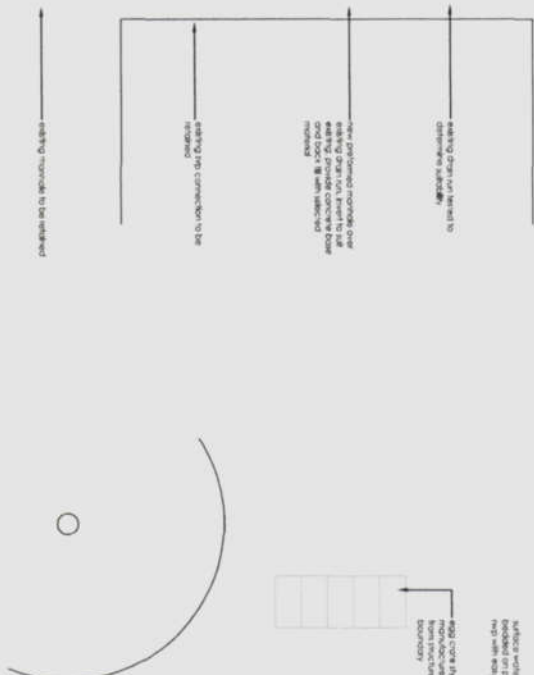

Ground floor (barn) 1.50

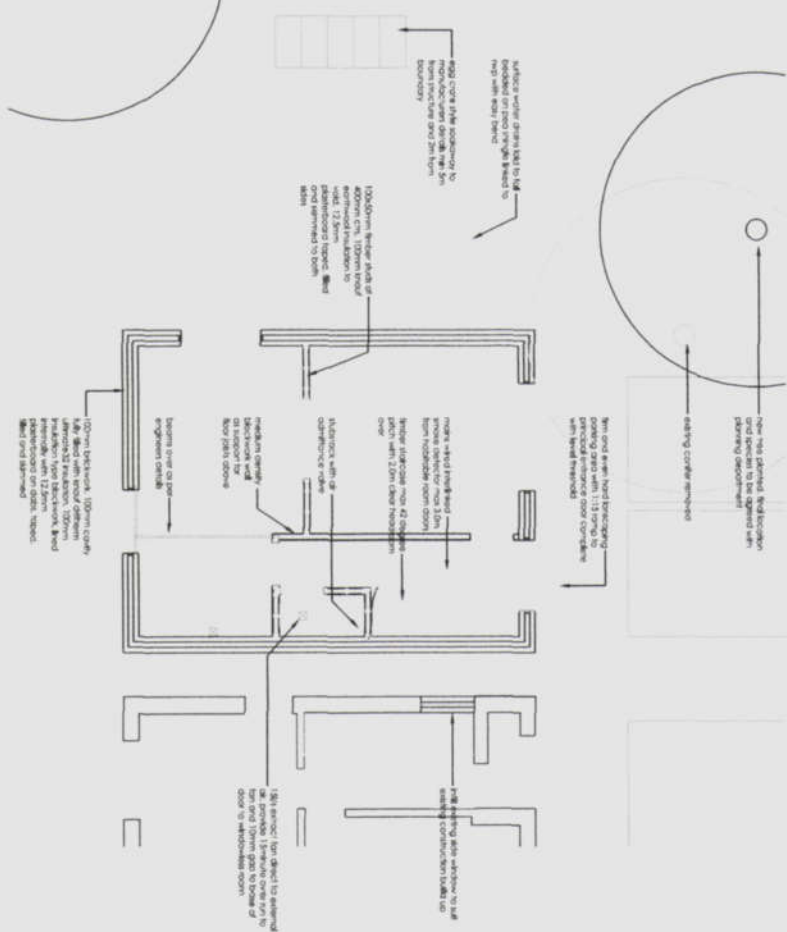

25

All dimensions are in millimeters and are to be checked to tolerance.

All dimensions relating to substructure or supports must be checked.


















Cavity wall construction

[illegible][illegible][illegible]

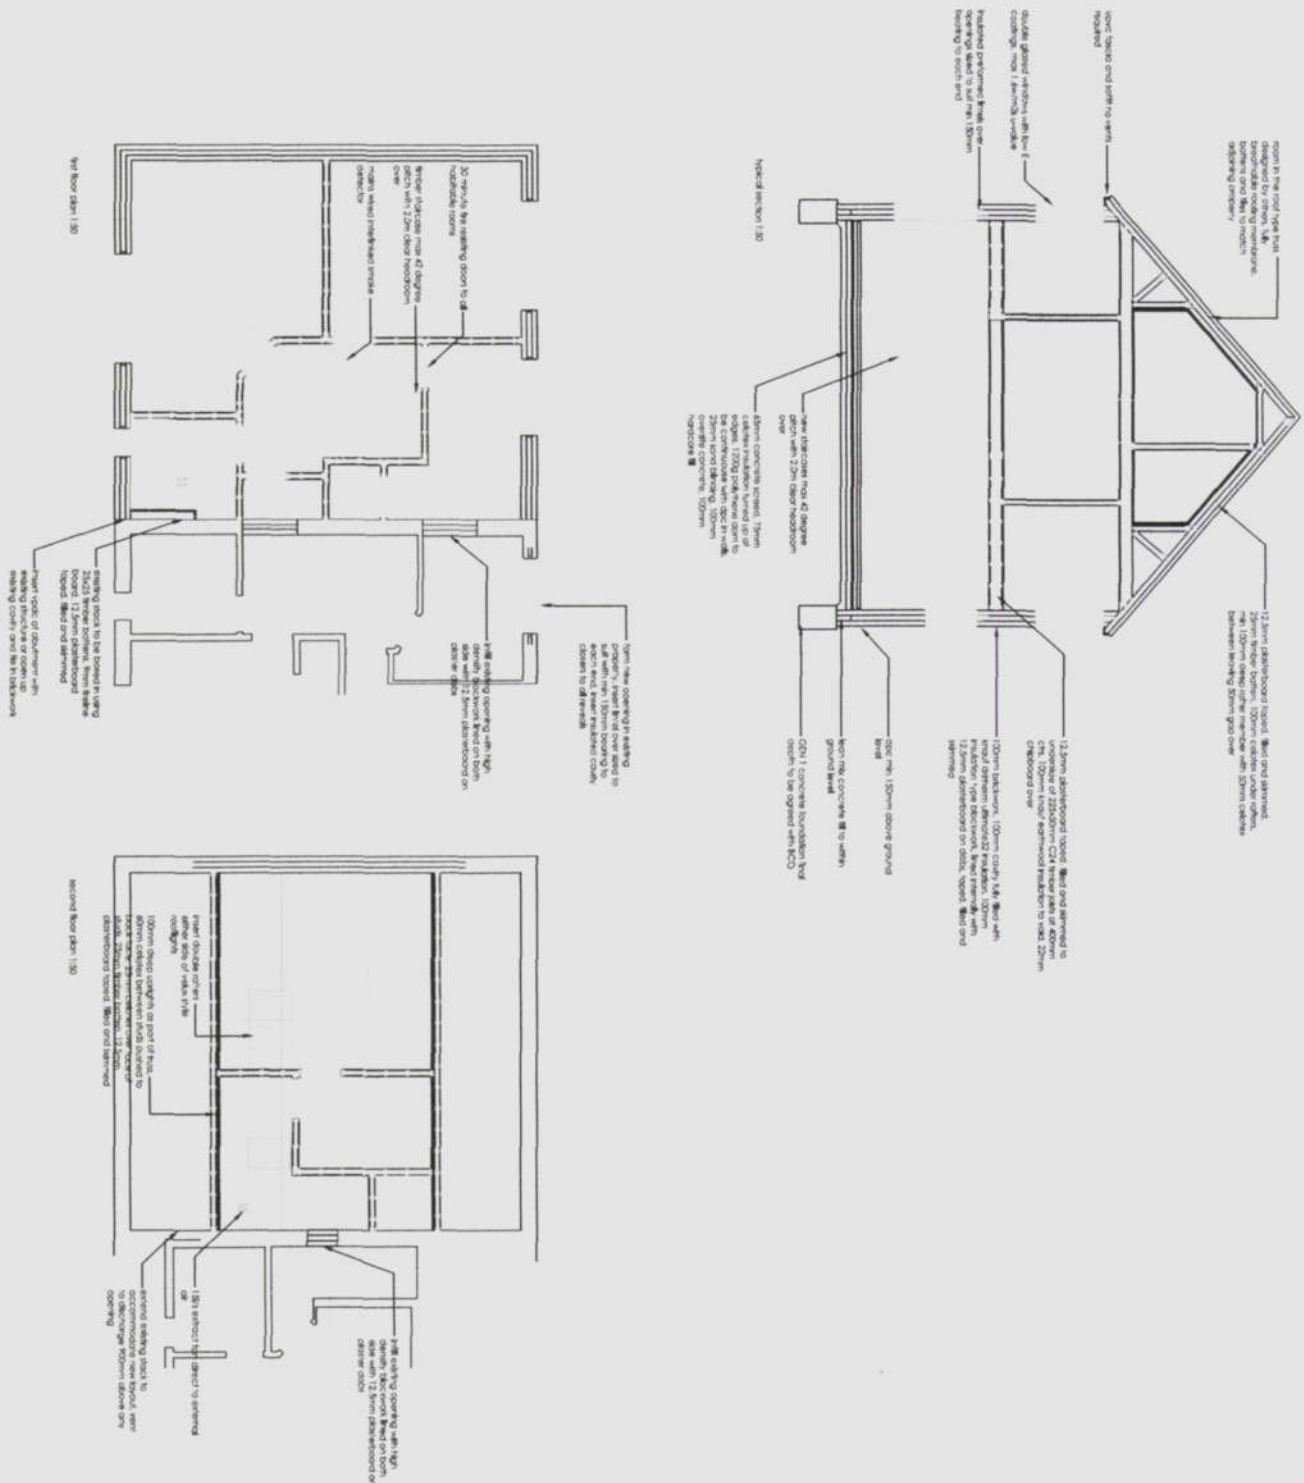






[illegible][illegible]