




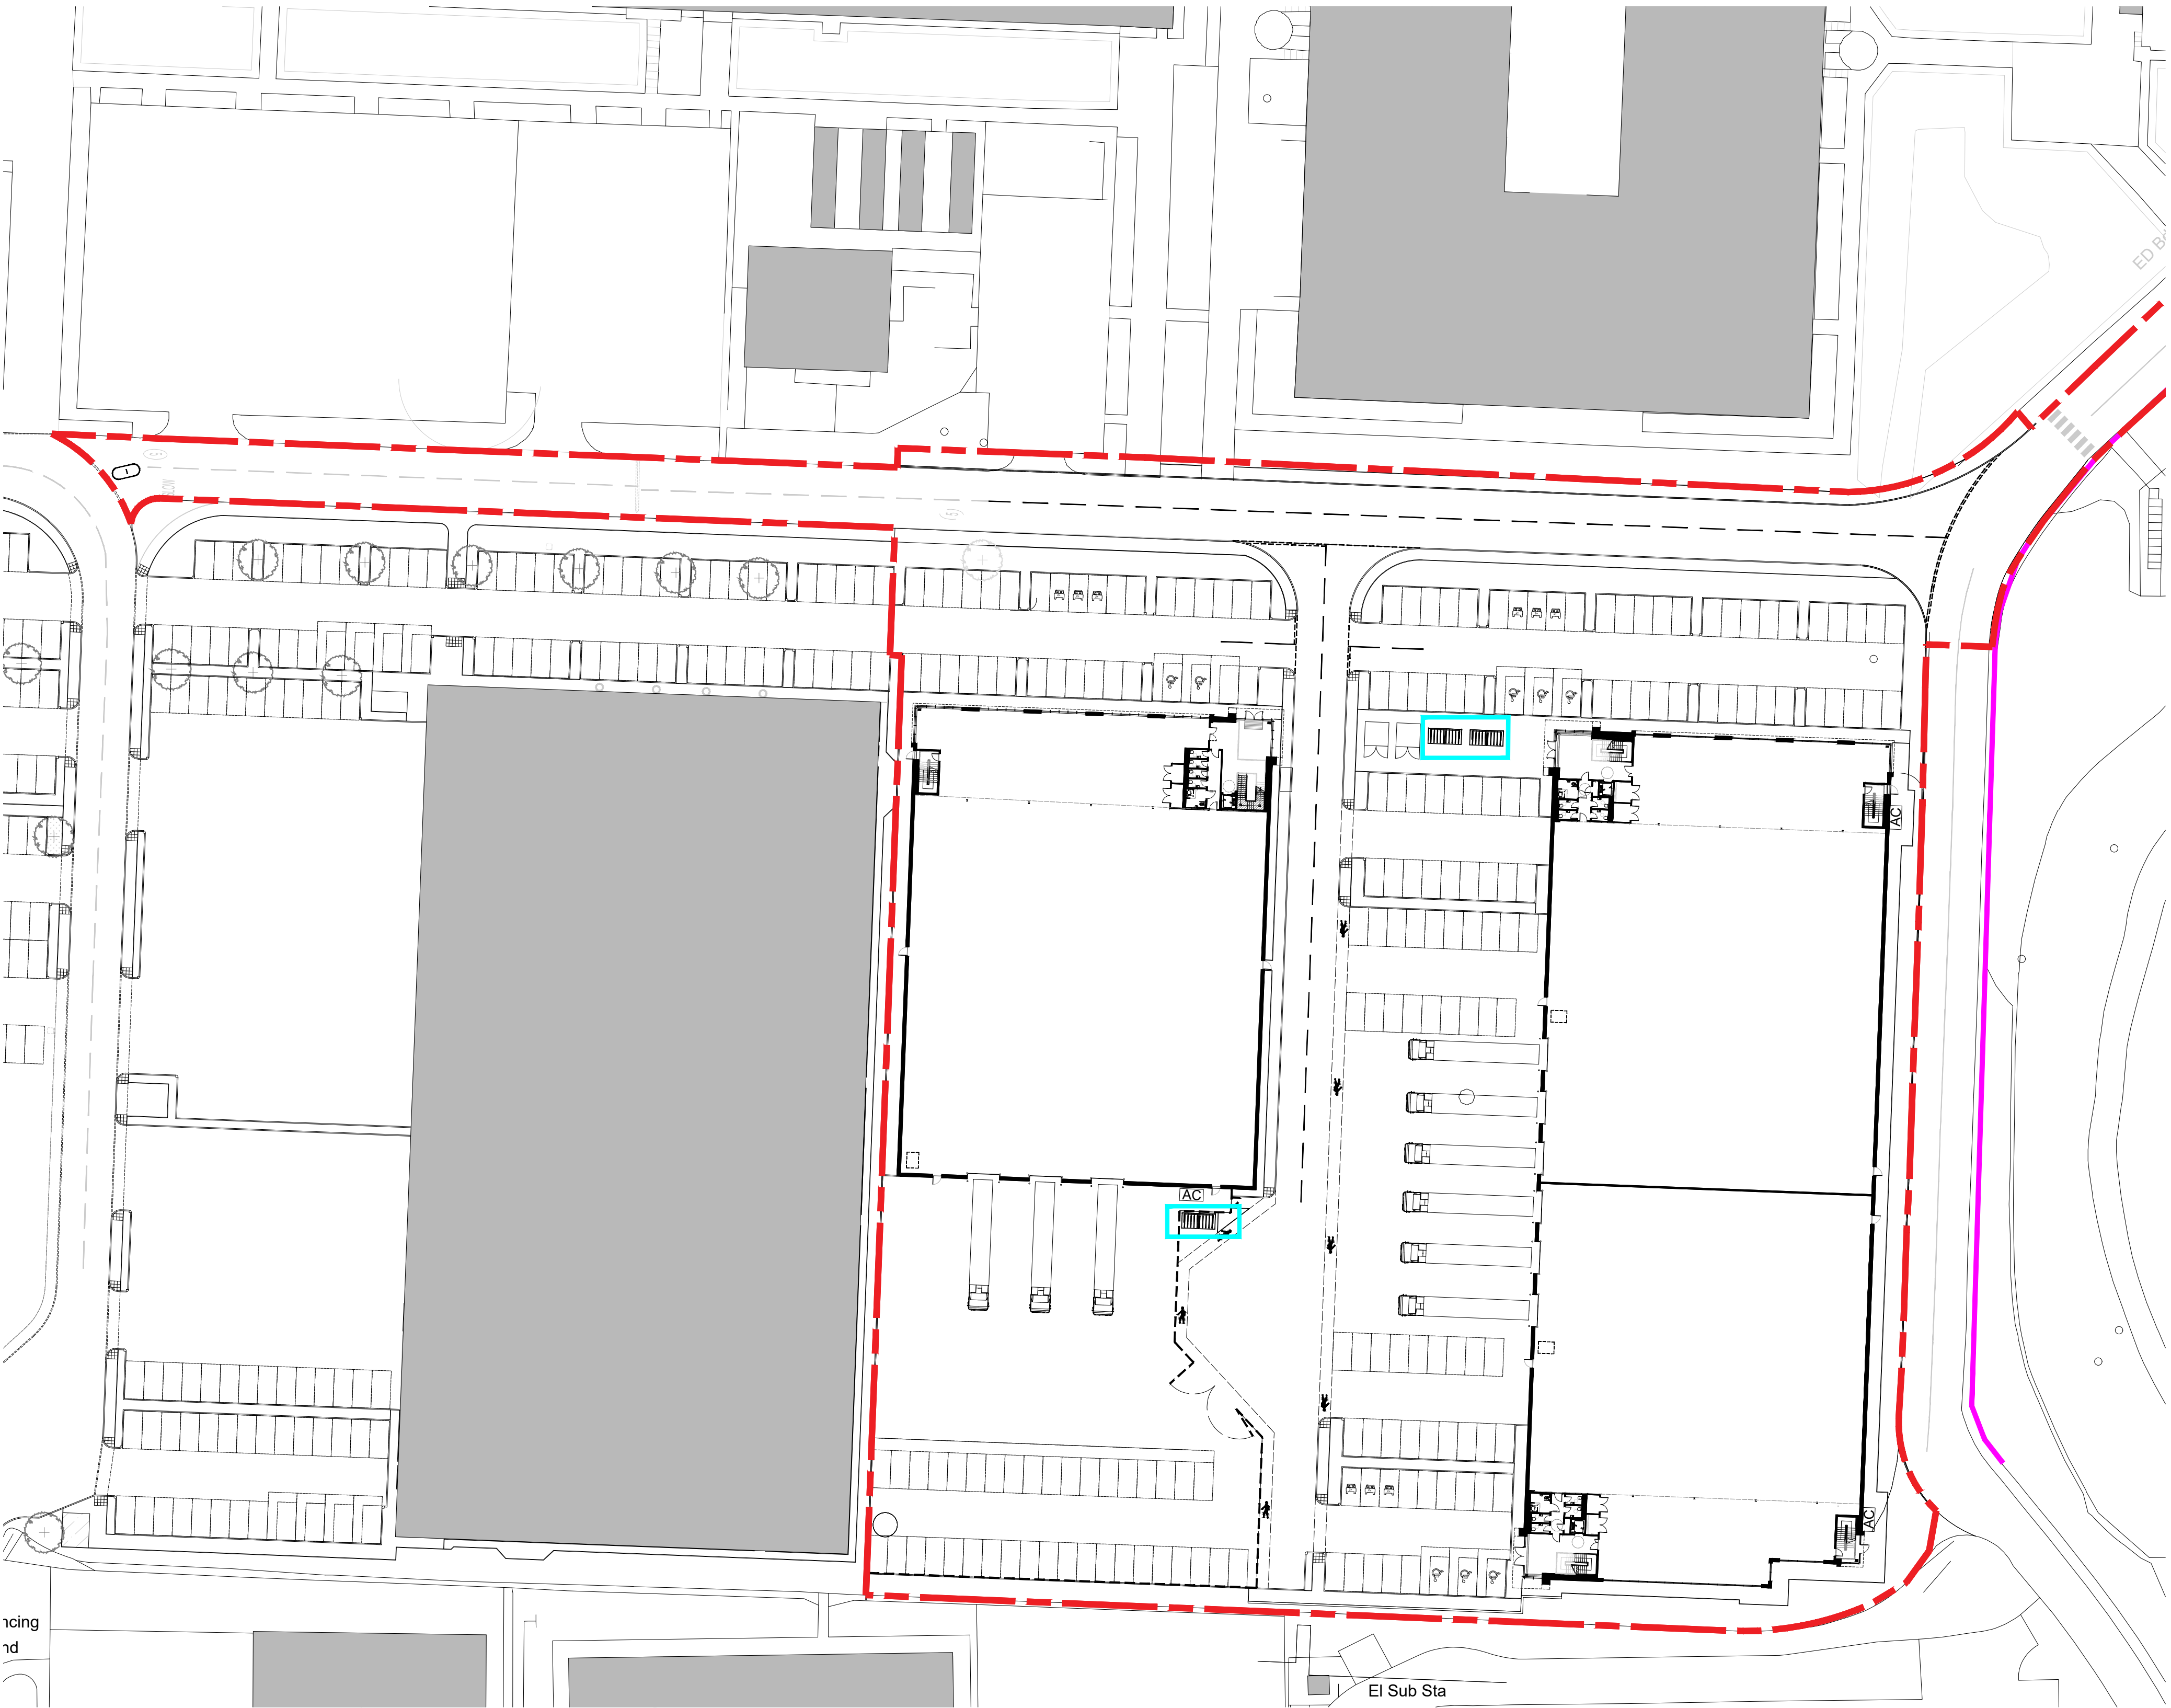

TWO TIER CYCLE STORAGE - FALCOLEVELECO 20 BIKES. RAL 7016 (ANTHRACITE)  
SHELTER - FALCOGAMMA SINGLE SIDED. RAL 7016 (ANTHRACITE)

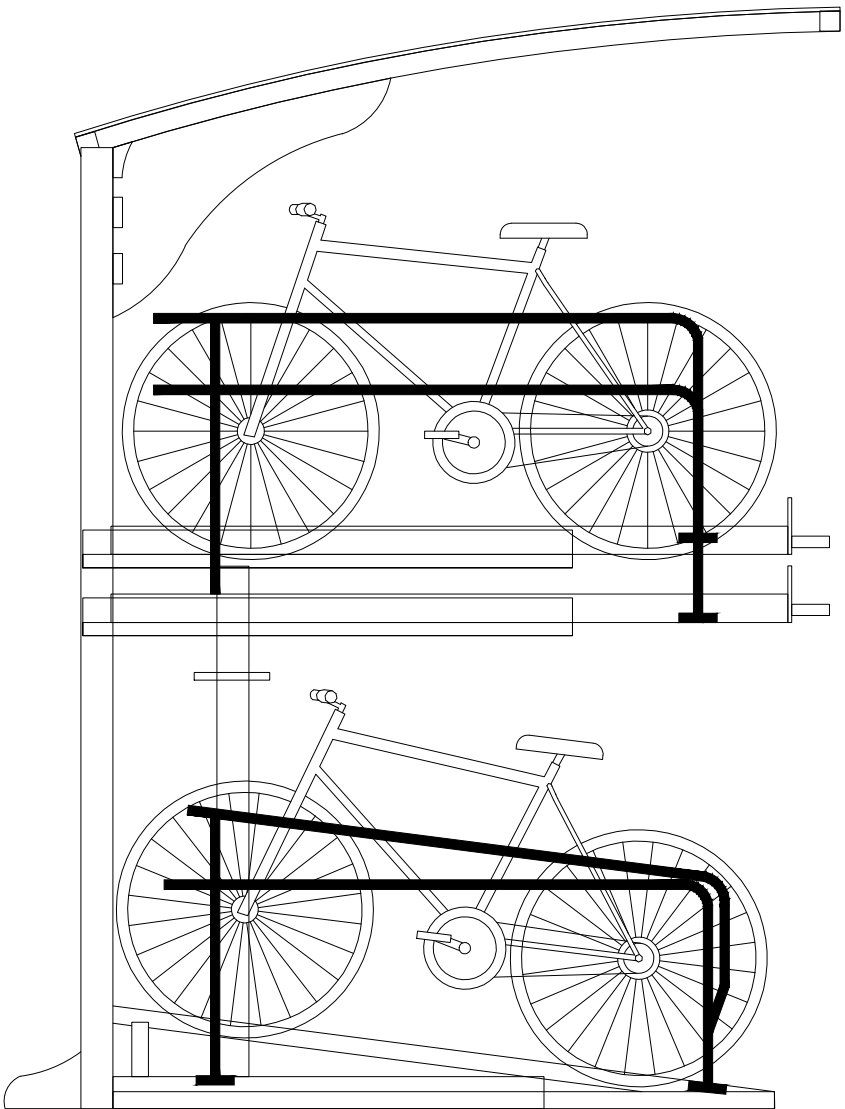

SIDE ELEVATION

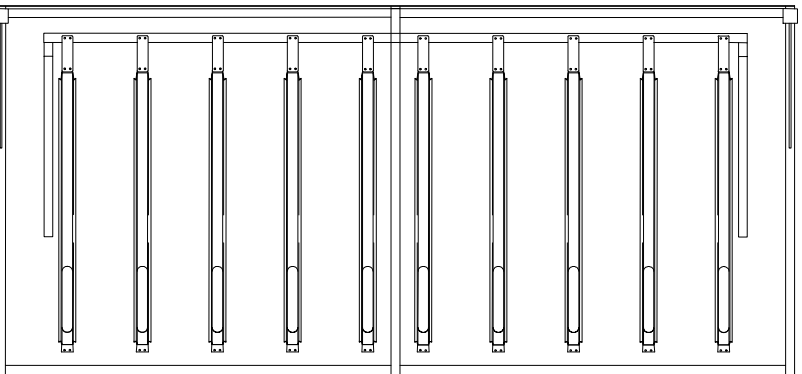

PLAN

- KEY
- APPLICATION AREA
  - CYCLE SHELTER

Client:  
XLB LLP



Project:  
LANGSTONE PHASE 2

12 Warren Yard,  
Warren Park,  
Milton Keynes,  
MK12 5NW  
01908 305 246

info@prc-group.com  
www.prc-group.com

Drawing Title:  
PROPOSED CYCLE STORAGE  
FACILITIES  
CONDITON 31

Architecture  
Planning  
Master Planning  
Urban Design  
Interiors  
Landscape

Scale @ A1: 1:500  
Checked by: ME  
Date: JAN 24  
Job No: 11629  
Stage: PL 071  
Drawing No: \*  
Rev: \*

Issue Status:  
Construction ☐ Preliminary ☐  
Information ☐ Approval ☐  
Tender ☐

Offices  
Woking  
London  
Milton Keynes  
Warsaw

PRC Architecture & Planning

3No CYCLE SHELTERS GIVING A  
TOTAL OF 60 CYCLE SPACES  
ACROSS PHASE 2.

