
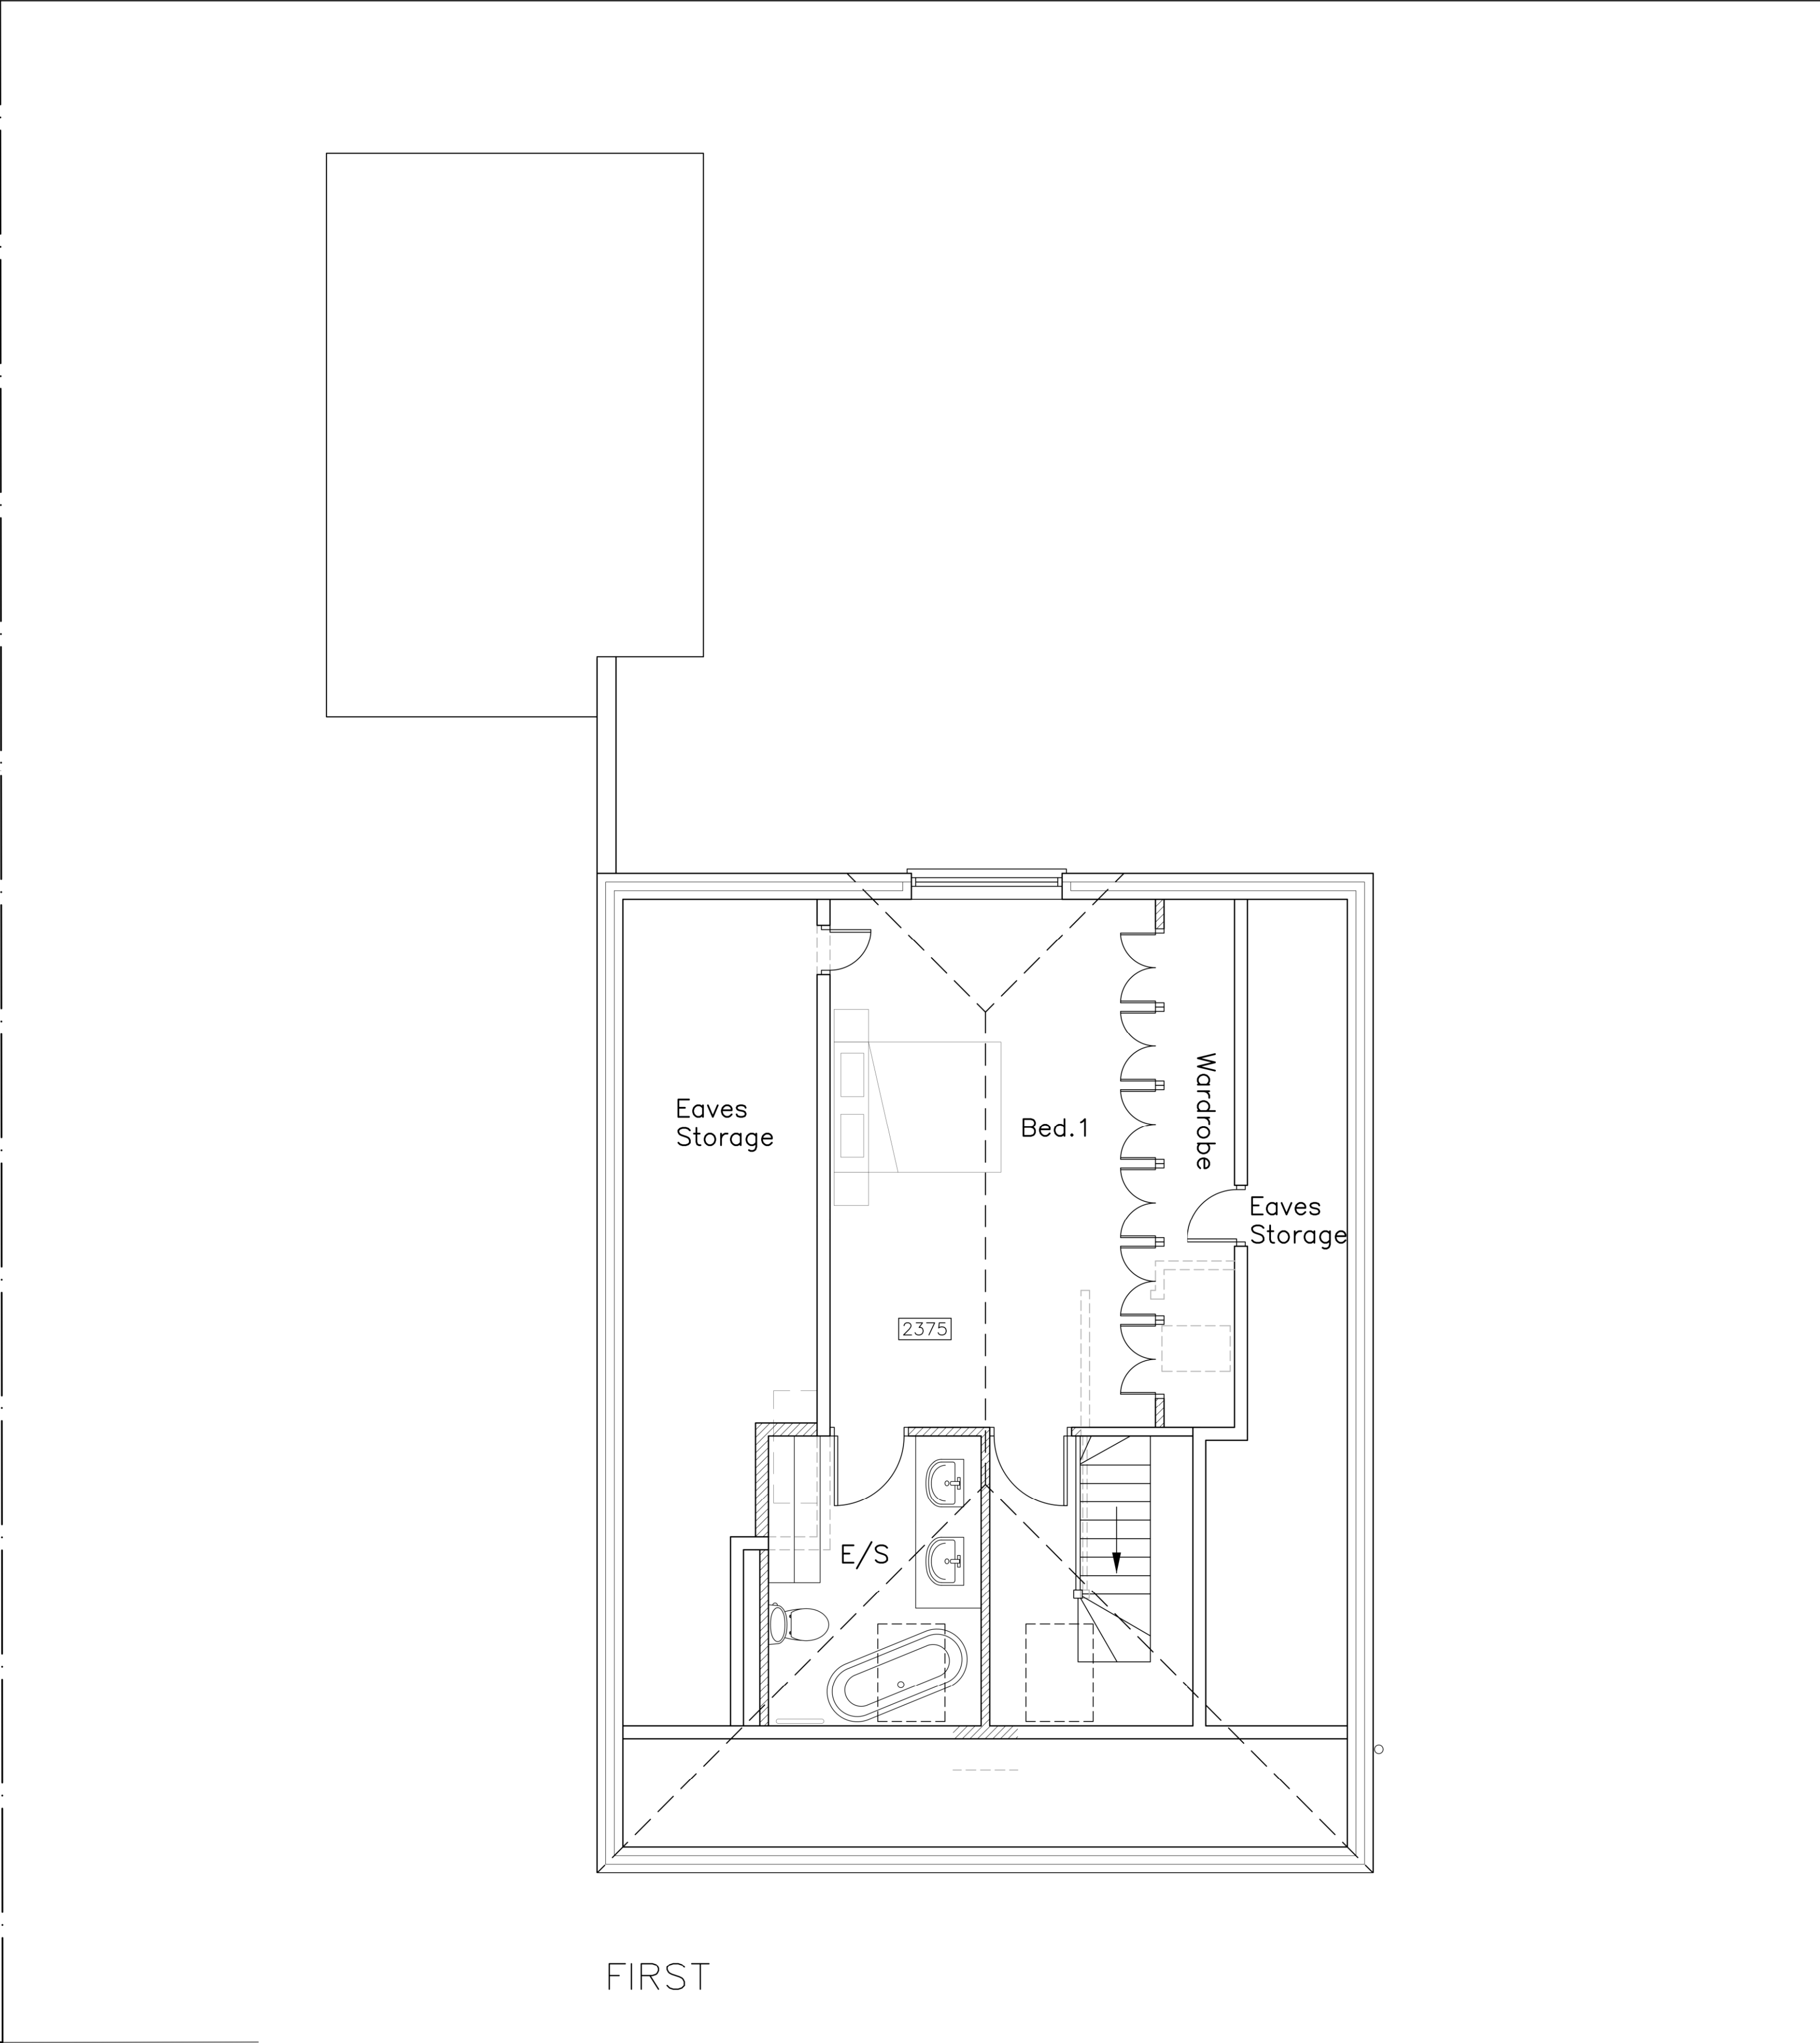


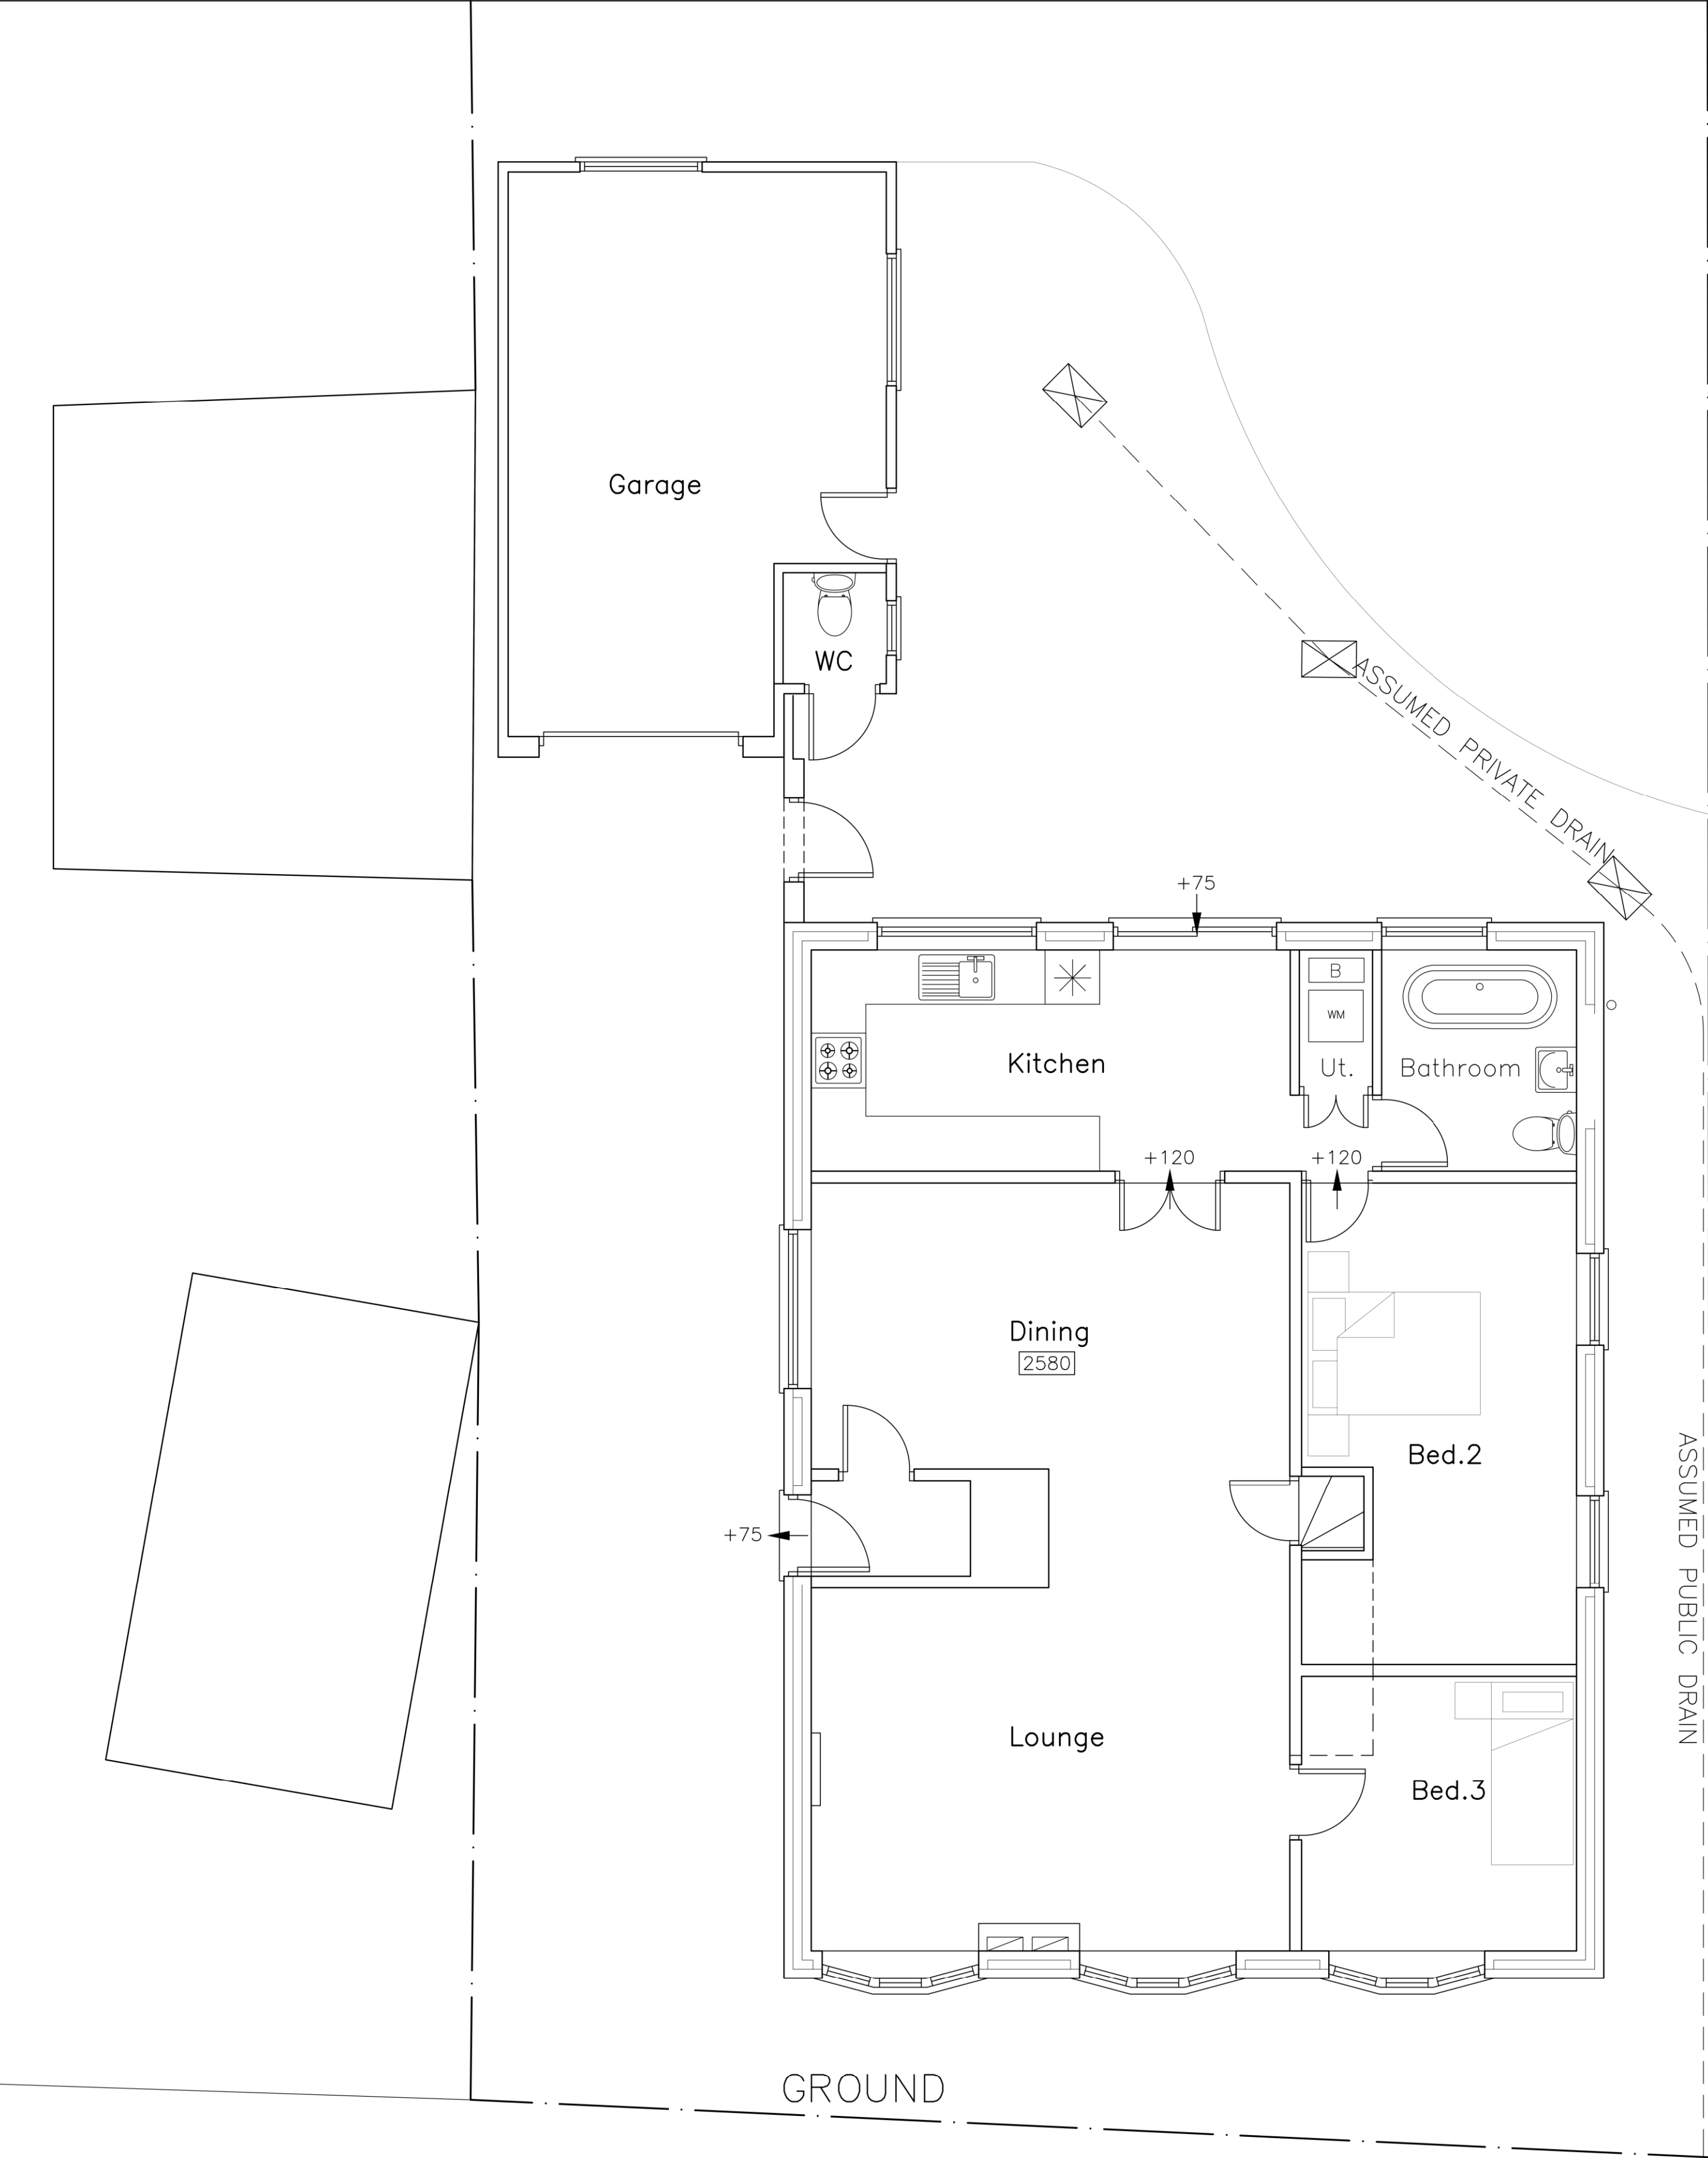


1 New Cut,
Hayling Island,
Hampshire,
PO11 0ND

EXISTING PLANS – March 2022	
Revisions	a) Parking added/17.07.18/JHL b) Garage Altered/09.07.21/CAL c) Garage/house dims revised. 24/02/22 MHC d)

CAD

Critchley Architecture And Design
Contact: 02392 474 919 | info@caad.online
The Old Brewery,15E South Street, Havant, PO9 1BU

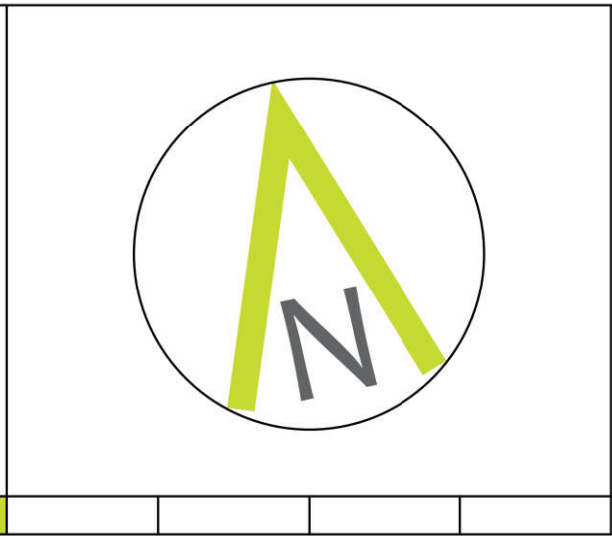

Scale A3 = 1:100
Drawn SAR
Date 18/06/18
18071–201^C

