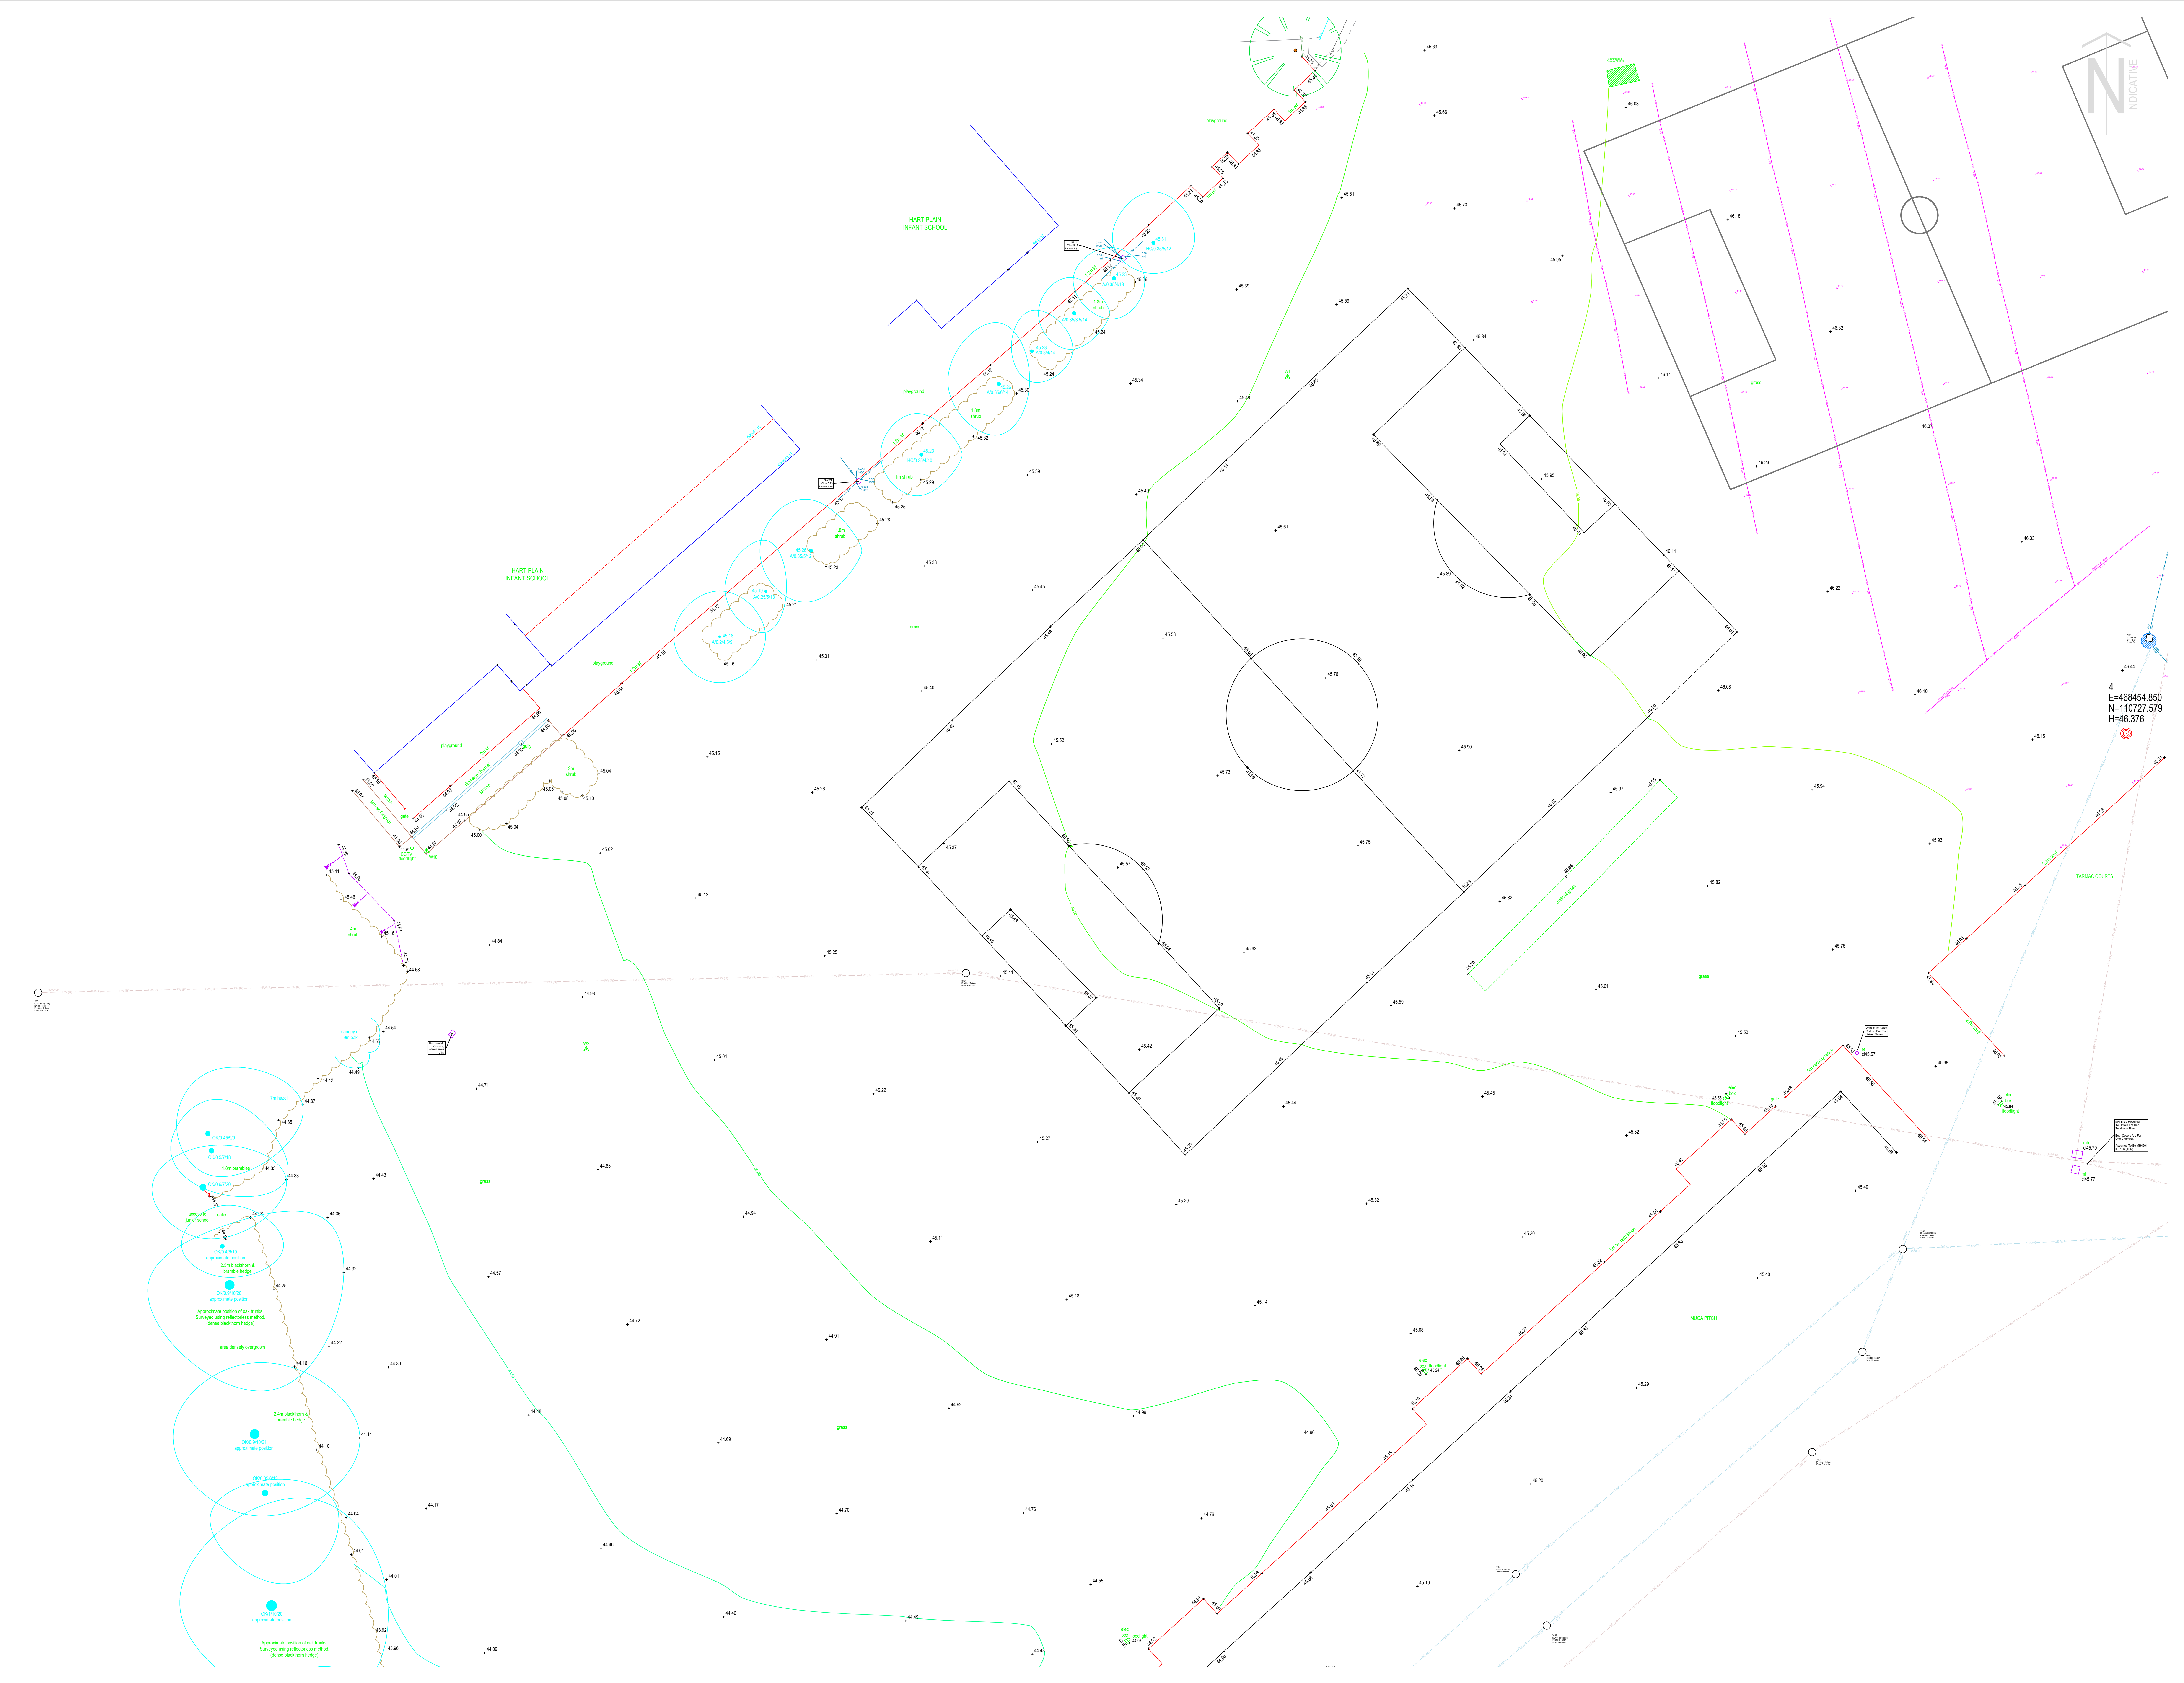

Notes

Utilities may continue outside of the survey area. Any paint marks outside of the area are for investigative purposes only and may not represent the full extent of the sub-surface utilities.

Only sub-surface utility information is provided. Above ground utility information may be shown where it assists with positional referencing.

Where logic indicates a utility exists but which cannot be positively confirmed with the technology, an assumed route (AR) is recorded.

ClearView Surveys does not procure statutory or private source utility information (Unless requested at time of order) as part of its detection service nor does it record any such information in a utility survey unless otherwise requested. Statutory plans should be consulted to supplement this survey.

Vertical & Horizontal Position - Vertical position (depth) is indicative to the top of the utility/feature and is recorded as DTS (depth to top of service) and should not be taken as exact. Where depth information from the technology is unclear, depth is not shown. Drains may have been detected using threading and the depth indicated could be between the top and the bottom of the drain. Horizontal position is indicative to the centre of the utility/feature and should not be taken as exact.

Warranty - Biodegradable paints are used to mark-out the position of the utilities. Before long paint markings may become illegible depending on ground, weather and traffic conditions. No warranty is given in respect of the durability of the paint markings and that they are a complete representation of the sub-surface utilities therefore this drawing should be used as the primary reference for the survey results.

This drawing does not provide an absolute representation of the sub-surface. Utilities have been detected using non-invasive technologies only and the performance can be adversely affected by ground, weather and site conditions outside of ClearView Surveys control therefore some utilities may be undetectable. While ClearView Surveys uses reasonable endeavours to detect all utilities, it does not warrant that 100% detection will be achieved and that approximate depth penetration of the technologies will be greater than two metres.

Sewer and manhole details shown on this drawing have been obtained by observation and measurement from the surface and as such cannot be guaranteed. Where precise sewer details will be critical to the project design ClearView Surveys would recommend that entry into the chamber be undertaken using a specialist team, appropriately qualified for confined space entry. These teams can be supplied on request.

Irrespective of the information provided by a utility survey and statutory plans, excavation work should be undertaken with extreme caution and in accordance with HSE Guidelines - HSG47 Avoiding Danger from Underground Services

Additional Notes:

1. The correct identification of the utility types can not be 100% guaranteed, therefore these should be independently verified prior to use in any design or building works.
2. All pipe diameters and levels are assumed to be correct, but due to non entry of the inspection chambers, these should be verified before any works commence.
3. All utility depths are in metres.
4. All pipe/duct sizes are in millimeters.
5. Information provided should not be altered. It should not be used for any purpose other than for which it was intended and should not be issued to other parties without prior agreement of ClearView Surveys.
6. All dimensions should be checked on site before any fabrication,construction or excavation.
7. CCTV Drainage Pipe positions are indicative only and are in an approximate position.
8. Ridge and Eaves levels were observed remotely where possible on surrounding properties. Highest Ridge levels and average Eave levels were taken.

Key:

STREET FURNITURE

BB	Belisha Beacon
BL	Basement Light
Bin	Litter Bin
BO	Bollard
BS	Bus Stop
CPO	Concrete Post
EC	Electric Cupboard
EFP	Electric Feeder Pillar
EP	Electric Pole
FB	Flower Bed
FHM	Fire Hydrant Marker
FL	Flood Light
FP	Flag Pole
FPO	Fence Post
JB	Junction Box
GB	Grit Box
GMK	Gas Marker Post
GPO	Gate Post
IBO	Illuminated Bollard
LH	Lamp Hole
LP	Lamp Post
LPO	Lockable Post
MK	Marker
MPO	Metal Post
NP	Name Plate
PB	Post Box
PM	Parking Meter
RPO	Reflector Post
RS	Road Sign
SI	Sign
STN	Survey Station
Tap	Attached to Wall/Building etc
TCB	Telephone Call Box
TL	Traffic Light
TLCB	Traffic Light Control Box
TP	Telegraph Pole
TPO	Timber Post

PIPES & CABLES

CIG	Cable In Ground
DBC	Directly Buried Cable
DP	Down Pipe
eot	End Of Trace
FWP	Foul Water Pipe
GP	Gas Pipe
ONV	Outlet Not Visible
PIG	Pipe In Ground
RWP	Rain Water Pipe
SP	Stand Pipe
SVP	Soil Vent Pipe
UTS	Unable To Survey
UTT	Unable To Trace
VP	Vent Pipe
WP	Waste Pipe

LEVELS & DEPTHS

A	Approximate
BD	Back Drop Depth
BDL	Back Drop Level
CD	Chamber Depth
CL	Cover Level
DPC	Damp Proof Course
EL	Eaves Level
FFL	Finished Floor Level
FRL	Flat Roof Level
IBDL	Internal Back Drop
ID	Invert Depth
IL	Invert Level
OD	Outlet Depth
OL	Outlet Level
PWL	Parapet Wall Level
RL	Ridge Level
SD	Sump Depth
SFD	Soffit Depth
SFL	Soffit Level
SiltL	Silt Level
SL	Sump Level
SSL	Structural Slab Level
TFL	Top Of Fence Level
THL	Threshold Level
TWL	Top Of Wall Level
WL	Water Level

FENCES & WALLS

BW	Block Wall
BRP	Brick Pier
BRTW	Brick Retaining Wall
BRW	Brick Wall
BWF	Barbed Wire Fence
CBF	Close Board Fence
CIF	Corrugated Iron Fence
CLF	Chain Link Fence
CPF	Chestnut Paling Fence
CRW	Concrete Retaining Wall
CW	Concrete Wall
CWF	Chicken Wire Fence
DIL	Dilapidated
HR	Hand Rail
IWF	Interwoven Fence
LF	Lattice Fence
MF	Miscellaneous Fence
MRF	Metal Railing Fence
OBF	Open Board Fence
PCF	Post & Chain Fence
PNF	Panel Fence
PRF	Post & Rail Fence
PWF	Post & Wire Fence
RTW	Retaining Wall
STW	Stone Wall
SRTW	Stone Retaining Wall
WMF	Wire Mesh Fence

INSPECTION CHAMBERS

AC	Access Cover
BH	Borehole
CDC	Concrete Drainage Channel
EIC	Electric Inspection Cover
ER	Earth Rod
FWIC	Foul Water Inspection Cover
FWPS	Foul Water Pumping Station
FH	Fire Hydrant
GIC	Gas Inspection Cover
GM	Gas Meter
GV	Gas Valve
G	Gully
IC	Inspection Cover
KI	Kerb Inlet
LHP	London Hydraulic Power
MDC	Metal Drainage Channel
MW	Monitoring Well
NFI	No Further Information
RE	Rodding Eye
SDIC	Service Duct Inspection Cover
SV	Stop Valve
SWCP	Surface Water Catch Pit
SWIC	Surface Water Inspection Cover
SWSA	Surface Water Soakaway
TCIC	Traffic Control Inspection Cover
TIC	Telecom Inspection Cover
UIC	Unidentified Inspection Cover
UTR	Unable To Raise
WIC	Water Inspection Cover
WM	Water Meter
WWO	Water Wash Out
WSV	Water Stop Valve

SURFACES

BPav	Brick Paving
Conc	Concrete
CPav	Crazy Paving
CPS	Concrete Paving Slabs
FB	Flower / Shrub Border
KFC	Kidney Flint Cobbles
T	Tiles
Tmac	Tarmac
TPav	Tactile Paving
TS	Trench Scar

MEASUREMENTS

d	Depth (m)
Ø	Diameter (mm)
Ext.Ø	External Diameter (mm)
H	Object Height (m)

Linetype Key:

UTILITY KEY

——$——	Service Traced On Site
— — —$—	Route Assumed
— — —$ (R)—	Record Information
——E——	Electric
——ELV——	Electric (LV)
——EHV——	Electric (HV)
——T——	BT
——C——	Communications
——W——	Water
——G——	Gas
——O——	Oil
——H——	Heating
——A——	Air
——V——	Vent
——DR >——	Drainage
——SW >——	Storm Drainage
——FW >——	Foul Drainage
——CW >——	Combined Drainage
——U——	Unidentified
——EC——	Earthing Cable
——TS——	Traffic Signal
——GA——	Gauge Line
—— MSR ——	Multiple Service Route
——FO——	Fibre Optic
——F——	Fuel Line
— VM — VM —	Virgin Media
——GPR——	Linear Radar Feature

Rev	Date	Notes	By

CLIENT

Fed3 Projects

SITE

Land Adjacent To Cowplain School
Hart Plain Avenue
Waterlooville, PO8 8RX

DRAWING TITLE

Topographical Survey With Drainage Invert Levels

PROJECT NUMBER	DRAWING NUMBER	DATE
CVUJ804	CVUJ804-001	JULY 2021
SURVEYED BY	DRAWN BY	CHECKED BY
VA/AB	VA	AG
SCALE	SHEET SIZE	SHEET
1:200	A0	1 OF 2

UNIT 301, OLD BARN FARM ROAD
WOOLSBRIDGE INDUSTRIAL PARK
THREE LEGGED CROSS, WIMBORNE, BH21 6SP
T 01202 828281
F 01202 824777
E info@clearviewsurveys.co.uk
W www.clearviewsurveys.co.uk

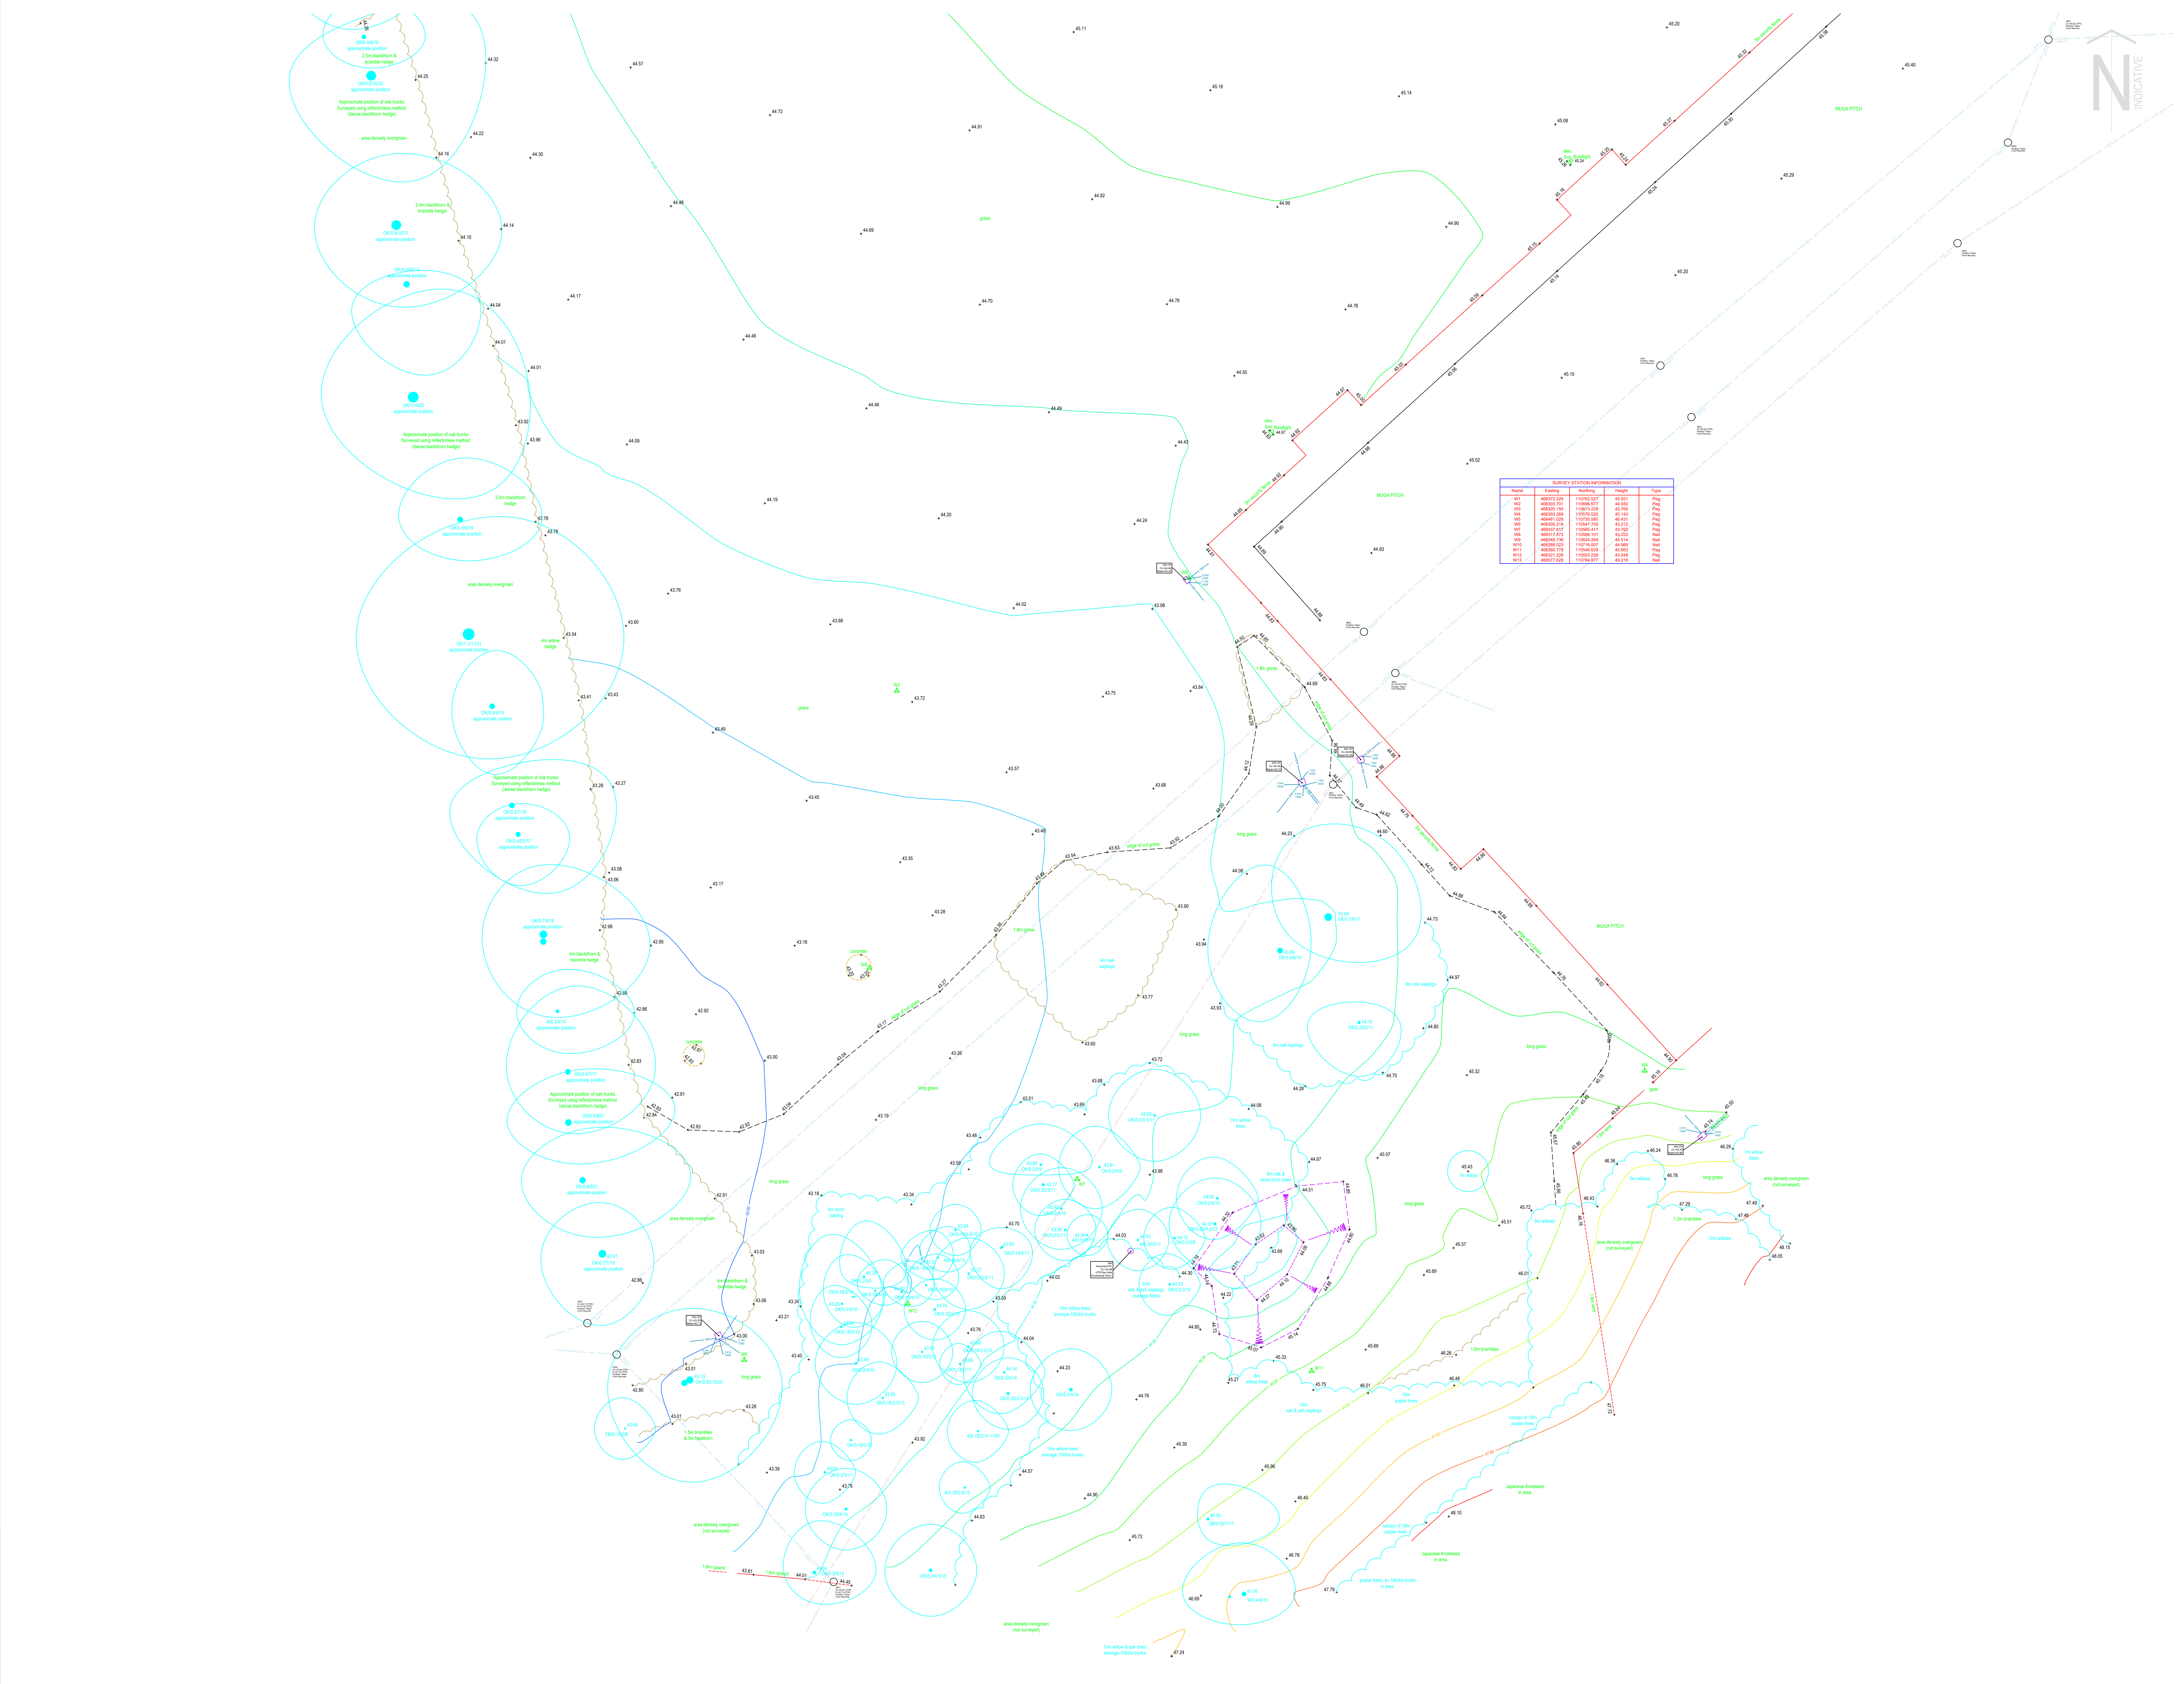
N
INDICATIVE
MUGA PITCH
grass
long grass
area densely overgrown
Approximate position of oak trunks. Surveyed using reflectorless method (dense blackthorn hedge)
3.5m blackthorn & bramble hedge
1.8m gorse
brambles
Japanese Knotweed in area
3652
CL=44.50 (TFR)
Position Taken From Records
45.02

SURVEY STATION INFORMATION				
Name	Easting	Northing	Height	Type
W1	468372.529	110762.527	45.551	Peg
W2	468303.701	110696.577	44.930	Peg
W3	468320.150	110613.228	43.765	Peg
W4	468393.389	110576.020	45.143	Peg
W5	468461.028	110730.580	46.431	Peg
W6	468305.218	110547.705	43.212	Peg
W7	468337.817	110565.417	43.762	Peg
W8	468317.473	110586.101	43.222	Nail
W9	468348.736	110624.269	44.514	Nail
W10	468288.023	110716.007	44.989	Nail
W11	468360.778	110546.628	45.663	Peg
W12	468321.228	110553.230	43.548	Peg
W13	468577.628	110784.977	49.218	Nail

Notes

Utilities may continue outside of the survey area. Any paint marks outside of the area are for investigative purposes only and may not represent the full extent of the sub-surface utilities.

Only sub-surface utility information is provided. Above ground utility information may be shown where it assists with positional referencing.

Where logic indicates a utility exists but which cannot be positively confirmed with the technology, an assumed route (AR) is recorded.

ClearView Surveys does not procure statutory or private source utility information (Unless requested at time of order) as part of its detection service nor does it record any such information in a utility survey unless otherwise requested. Statutory plans should be consulted to supplement this survey.

Vertical & Horizontal Position - Vertical position (depth) is indicative to the top of the utility/feature and is recorded as DTS (depth to top of service) and should not be taken as exact. Where depth information from the technology is unclear, depth is not shown. Drains may have been detected using threading and the depth indicated could be between the top and the bottom of the drain. Horizontal position is indicative to the centre of the utility/feature and should not be taken as exact.

Warranty - Biodegradable paints are used to mark-out the position of the utilities. Before long paint markings may become illegible depending on ground, weather and traffic conditions. No warranty is given in respect of the durability of the paint markings and that they are a complete representation of the sub-surface utilities therefore this drawing should be used as the primary reference for the survey results.

This drawing does not provide an absolute representation of the sub-surface. Utilities have been detected using non-invasive technologies only and the performance can be adversely affected by ground, weather and site conditions outside of ClearView Surveys control therefore some utilities may be undetectable. While ClearView Surveys uses reasonable endeavours to detect all utilities, it does not warrant that 100% detection will be achieved and that approximate depth penetration of the technologies will be greater than two metres.

Sewer and manhole details shown on this drawing have been obtained by observation and measurement from the surface and as such cannot be guaranteed. Where precise sewer details will be critical to the project design ClearView Surveys would recommend that entry into the chamber be undertaken using a specialist team, appropriately qualified for confined space entry. These teams can be supplied on request.

Irrespective of the information provided by a utility survey and statutory plans, excavation work should be undertaken with extreme caution and in accordance with HSE Guidelines - HSG47 Avoiding Danger from Underground Services

Additional Notes:

1. The correct identification of the utility types can not be 100% guaranteed, therefore these should be independently verified prior to use in any design or building works.
2. All pipe diameters and levels are assumed to be correct, but due to non entry of the inspection chambers, these should be verified before any works commence.
3. All utility depths are in metres.
4. All pipe/duct sizes are in millimeters.
5. Information provided should not be altered. It should not be used for any purpose other than for which it was intended and should not be issued to other parties without prior agreement of ClearView Surveys.
6. All dimensions should be checked on site before any fabrication,construction or excavation.
7. CCTV Drainage Pipe positions are indicative only and are in an approximate position.
8. Ridge and Eaves levels were observed remotely where possible on surrounding properties. Highest Ridge levels and average Eave levels were taken.

Key:

STREET FURNITURE

BB	Belisha Beacon
BL	Basement Light
Bin	Litter Bin
BO	Bollard
BS	Bus Stop
CPO	Concrete Post
EC	Electric Cupboard
EFP	Electric Feeder Pillar
EP	Electric Pole
FB	Flower Bed
FHM	Fire Hydrant Marker
FL	Flood Light
FP	Flag Pole
FPO	Fence Post
JB	Junction Box
GB	Grit Box
GMK	Gas Marker Post
GPO	Gate Post
IBO	Illuminated Bollard
LH	Lamp Hole
LP	Lamp Post
LPO	Lockable Post
MK	Marker
MPO	Metal Post
NP	Name Plate
PB	Post Box
PM	Parking Meter
RPO	Reflector Post
RS	Road Sign
SI	Sign
STN	Survey Station
Tap	Attached to Wall/Building etc
TCB	Telephone Call Box
TL	Traffic Light
TLCB	Traffic Light Control Box
TP	Telegraph Pole
TPO	Timber Post

PIPES & CABLES

CIG	Cable In Ground
DBC	Directly Buried Cable
DP	Down Pipe
eot	End Of Trace
FWP	Foul Water Pipe
GP	Gas Pipe
ONV	Outlet Not Visible
PIG	Pipe In Ground
RWP	Rain Water Pipe
SP	Stand Pipe
SVP	Soil Vent Pipe
UTS	Unable To Survey
UTT	Unable To Trace
VP	Vent Pipe
WP	Waste Pipe

LEVELS & DEPTHS

A	Approximate
BD	Back Drop Depth
BDL	Back Drop Level
CD	Chamber Depth
CL	Cover Level
DPC	Damp Proof Course
EL	Eaves Level
FFL	Finished Floor Level
FRL	Flat Roof Level
IBDL	Internal Back Drop
ID	Invert Depth
IL	Invert Level
OD	Outlet Depth
OL	Outlet Level
PWL	Parapet Wall Level
RL	Ridge Level
SD	Sump Depth
SFD	Soffit Depth
SFL	Soffit Level
SiltL	Silt Level
SL	Sump Level
SSL	Structural Slab Level
TFL	Top Of Fence Level
THL	Threshold Level
TWL	Top Of Wall Level
WL	Water Level

FENCES & WALLS

BW	Block Wall
BRP	Brick Pier
BRTW	Brick Retaining Wall
BRW	Brick Wall
BWF	Barbed Wire Fence
CBF	Close Board Fence
CIF	Corrugated Iron Fence
CLF	Chain Link Fence
CPF	Chestnut Paling Fence
CRW	Concrete Retaining Wall
CW	Concrete Wall
CWF	Chicken Wire Fence
DIL	Dilapidated
HR	Hand Rail
IWF	Interwoven Fence
LF	Lattice Fence
MF	Miscellaneous Fence
MRF	Metal Railing Fence
OBF	Open Board Fence
PCF	Post & Chain Fence
PNF	Panel Fence
PRF	Post & Rail Fence
PWF	Post & Wire Fence
RTW	Retaining Wall
STW	Stone Wall
SRTW	Stone Retaining Wall
WMF	Wire Mesh Fence

INSPECTION CHAMBERS

AC	Access Cover
BH	Borehole
CDC	Concrete Drainage Channel
EIC	Electric Inspection Cover
ER	Earth Rod
FWIC	Foul Water Inspection Cover
FWPS	Foul Water Pumping Station
FH	Fire Hydrant
GIC	Gas Inspection Cover
GM	Gas Meter
GV	Gas Valve
G	Gully
IC	Inspection Cover
KI	Kerb Inlet
LHP	London Hydraulic Power
MDC	Metal Drainage Channel
MW	Monitoring Well
NFI	No Further Information
RE	Rodding Eye
SDIC	Service Duct Inspection Cover
SV	Stop Valve
SWCP	Surface Water Catch Pit
SWIC	Surface Water Inspection Cover
SWSA	Surface Water Soakaway
TCIC	Traffic Control Inspection Cover
TIC	Telecom Inspection Cover
UIC	Unidentified Inspection Cover
UTR	Unable To Raise
WIC	Water Inspection Cover
WM	Water Meter
WWO	Water Wash Out
WSV	Water Stop Valve

SURFACES

BPav	Brick Paving
Conc	Concrete
CPav	Crazy Paving
CPS	Concrete Paving Slabs
FB	Flower / Shrub Border
KFC	Kidney Flint Cobbles
T	Tiles
Tmac	Tarmac
TPav	Tactile Paving
TS	Trench Scar

MEASUREMENTS

d	Depth (m)
Ø	Diameter (mm)
Ext.Ø	External Diameter (mm)
H	Object Height (m)

Linetype Key:

UTILITY KEY

$	Service Traced On Site
$	Route Assumed
$ (R)	Record Information
E	Electric
ELV	Electric (LV)
EHV	Electric (HV)
T	BT
C	Communications
W	Water
G	Gas
O	Oil
H	Heating
A	Air
V	Vent
DR >	Drainage
SW >	Storm Drainage
FW >	Foul Drainage
CW >	Combined Drainage
U	Unidentified
EC	Earthing Cable
TS	Traffic Signal
GA	Gauge Line
MSR	Multiple Service Route
FO	Fibre Optic
F	Fuel Line
VM VM	Virgin Media
GPR	Linear Radar Feature

Rev	Date	Notes	By

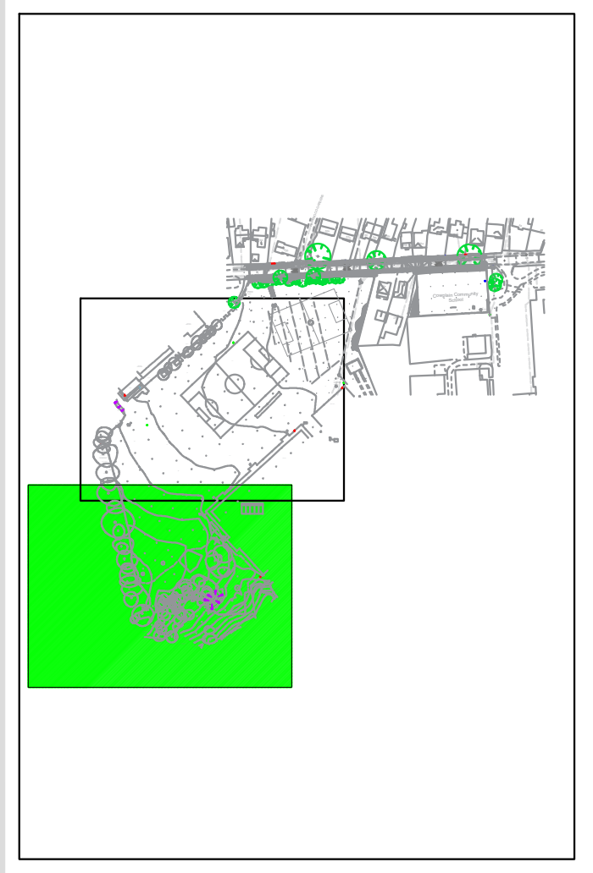

CLIENT

Fed3 Projects

SITE

Land Adjacent To Cowplain School
Hart Plain Avenue
Waterlooville, PO8 8RX

DRAWING TITLE

Topographical Survey With Drainage Invert Levels

PROJECT NUMBER	DRAWING NUMBER	DATE
CVUJ804	CVUJ804-001	JULY 2021
SURVEYED BY	DRAWN BY	CHECKED BY
VA/AB	VA	AG
SCALE	SHEET SIZE	SHEET
1:200	A0	2 OF 2

UNIT 301, OLD BARN FARM ROAD
WOOLSBRIDGE INDUSTRIAL PARK
THREE LEGGED CROSS, WIMBORNE, BH21 6SP
T 01202 828281
F 01202 824777
E info@clearviewsurveys.co.uk
W www.clearviewsurveys.co.uk