



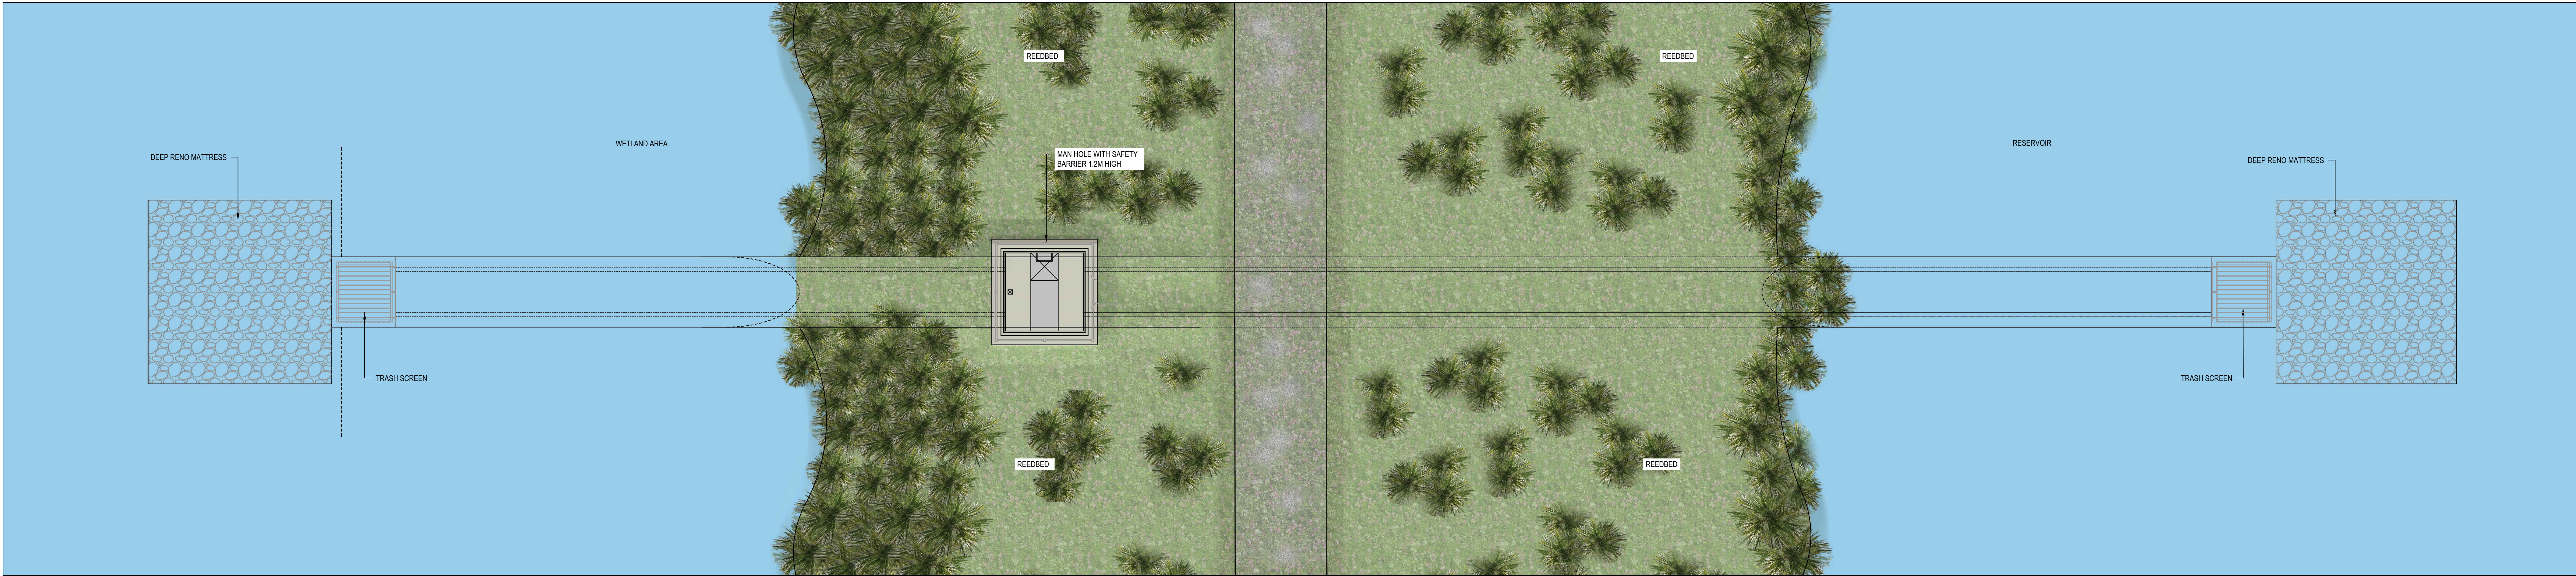


PENSTOCK CHAMBERS AND WETLAND RETAINING STRUCTURE (PLAN VIEW)

1:50

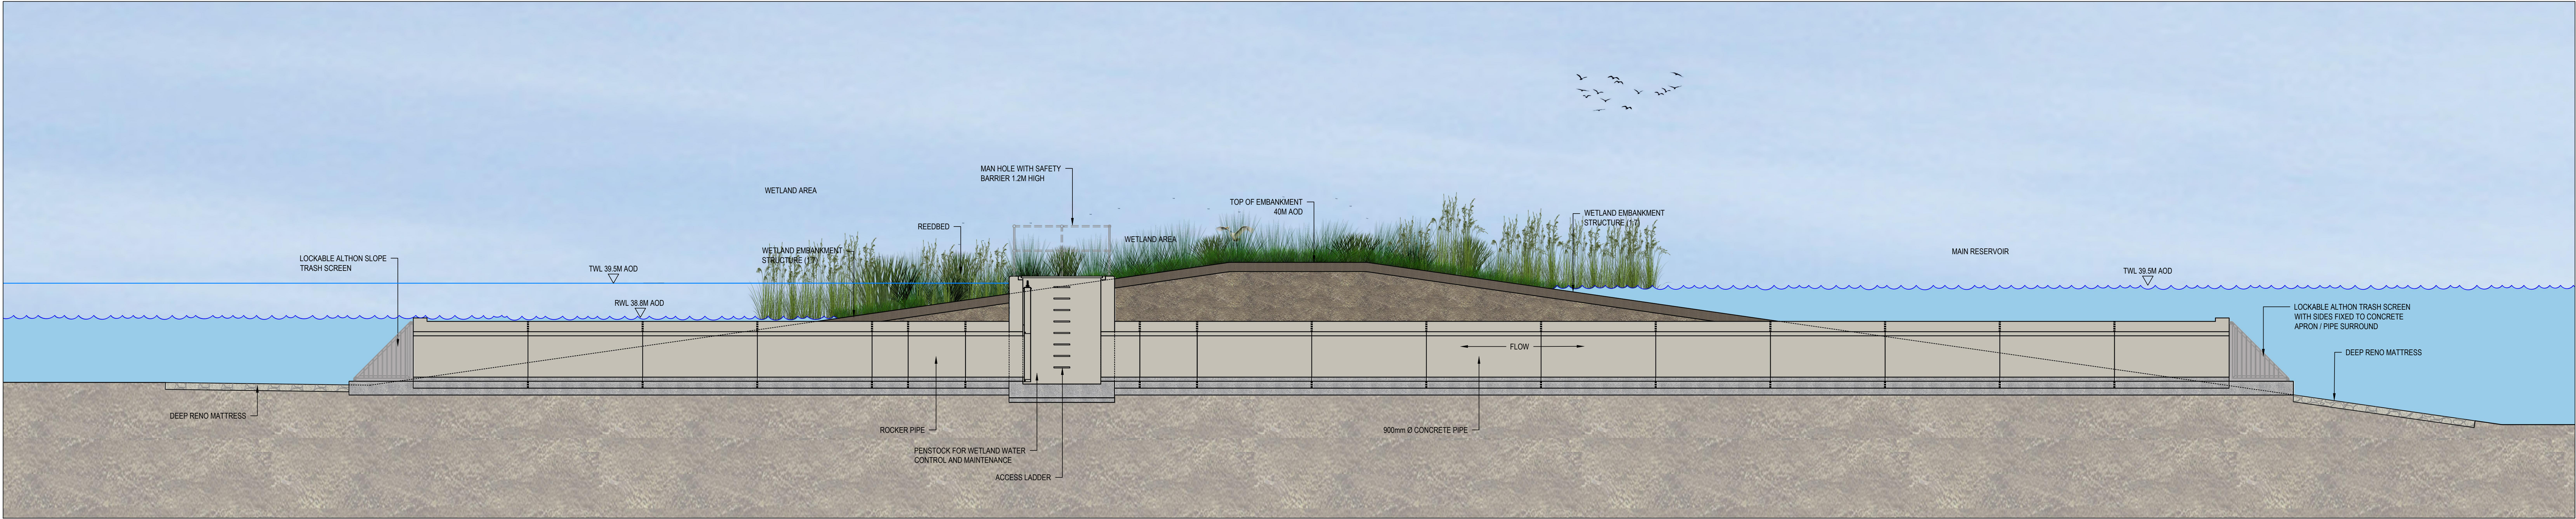

ELEVATION OF PENSTOCK CHAMBERS AND WETLAND RETAINING STRUCTURE

1:50

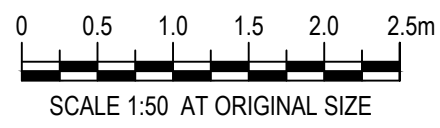

NOTES

1. ALL DIMENSIONS ARE IN MILLIMETRES UNLESS NOTED OTHERWISE (UNO).
2. ALL LEVELS ARE IN METRES TO ORDNANCE DATUM UNO.
3. TWL = TOP OF WATER LEVEL.
4. RWL = RETAINED WETLAND LEVEL.
5. THE DETAILS OF HARD AND SOFT LANDSCAPING AS SHOWN ON THIS PLAN ARE SUBMITTED FOR RESERVED MATTERS APPROVAL. THE DETAILED PLANTING MIX, HARD LANDSCAPING MATERIALS SPECIFICATION AND THE DETAILED MANAGEMENT AND MAINTENANCE PROPOSALS FOR THE HARD AND SOFT LANDSCAPING WILL BE SUBMITTED SUBSEQUENTLY FOR THE DISCHARGE OF CONDITION 28. WHERE THOSE DETAILS ARE DESCRIBED ON THESE PLANS THIS IS TO AID THE UNDERSTANDING OF THE RESERVED MATTERS PROPOSALS. THE DETAILS TO BE SUBMITTED UNDER CONDITION 28 WILL ACCORD WITH THAT SHOWN ON THESE PLANS UNLESS OTHERWISE AGREED BY THE LPS.

P05	CLIENT COMMENTS	SWG	SWG	16/02/2024
P04	CLIENT COMMENTS	SWG	SWG	04/01/2024
P03	CLIENT COMMENTS	SWG	SWG	06/12/2023
P02	FOR APPROVAL	SWG	SWG	29/11/2023
P01	FOR COMMENTS	SWG	SWG	23/11/2023
Rev	Description	Checked	Approved	Date
Author	ST	Drafting Check	SWG	
Designer	ST	Design Check	SWG	

PLEASE REFER TO THE BELOW DRAWINGS:
HTR-GHD-WL-ZZ-DR-L-0012 - WETLANDS RETAINING STRUCTURE, OVERALL DESIGN STRATEGY
HTR-GHD-WL-ZZ-DR-L-0050 - WETLANDS RETAINING STRUCTURE, LANDSCAPE AND ECOLOGY PROPOSALS
HTR-GHD-WL-ZZ-DR-L-0052-55 - WETLANDS RETAINING STRUCTURE, SPILLWAY ARRANGEMENTS
HTR-GHD-WL-ZZ-DR-L-0053-55 - WETLANDS RETAINING STRUCTURE, SPILLWAY ARRANGEMENTS
HTR-GHD-WL-ZZ-DR-L-0056-61 - WETLANDS RETAINING STRUCTURE, LANDSCAPE GENERAL ARRANGEMENT PLANS 1-6
HTR-GHD-WL-ZZ-DR-S-0062-65 - WETLANDS RETAINING STRUCTURE, ACTIVE WATER CONTROL
PENSTOCK CHAMBER DETAILS
WETLANDS RETAINING STRUCTURE BASED ON COFFEY'S DRAWING HTR-COF-EM-RE-M3-C-0011.

Telephone: Havant (023) 9249 9888
Fax: Havant (023) 9245 3632
Website: www.portsmouthwater.co.uk
Registered Office: PO Box 8 West Street
Havant Hampshire PO9 1LG
REGISTERED IN ENGLAND No. 2536455



Client PORTSMOUTH WATER
Project HAVANT THICKET RESERVOIR
Status FOR APPROVAL

Drawing Title WETLANDS RETAINING STRUCTURE
ACTIVE WATER CONTROL
FEATURE - PENSTOCK DETAIL

Drawing No. HTR-GHD-WL-ZZ-DR-L-0051
Rev P05