
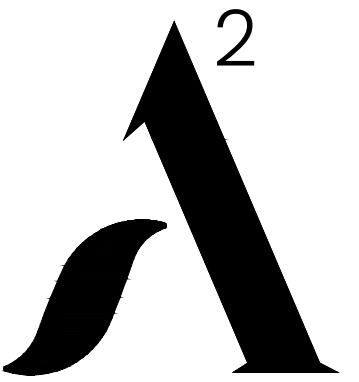


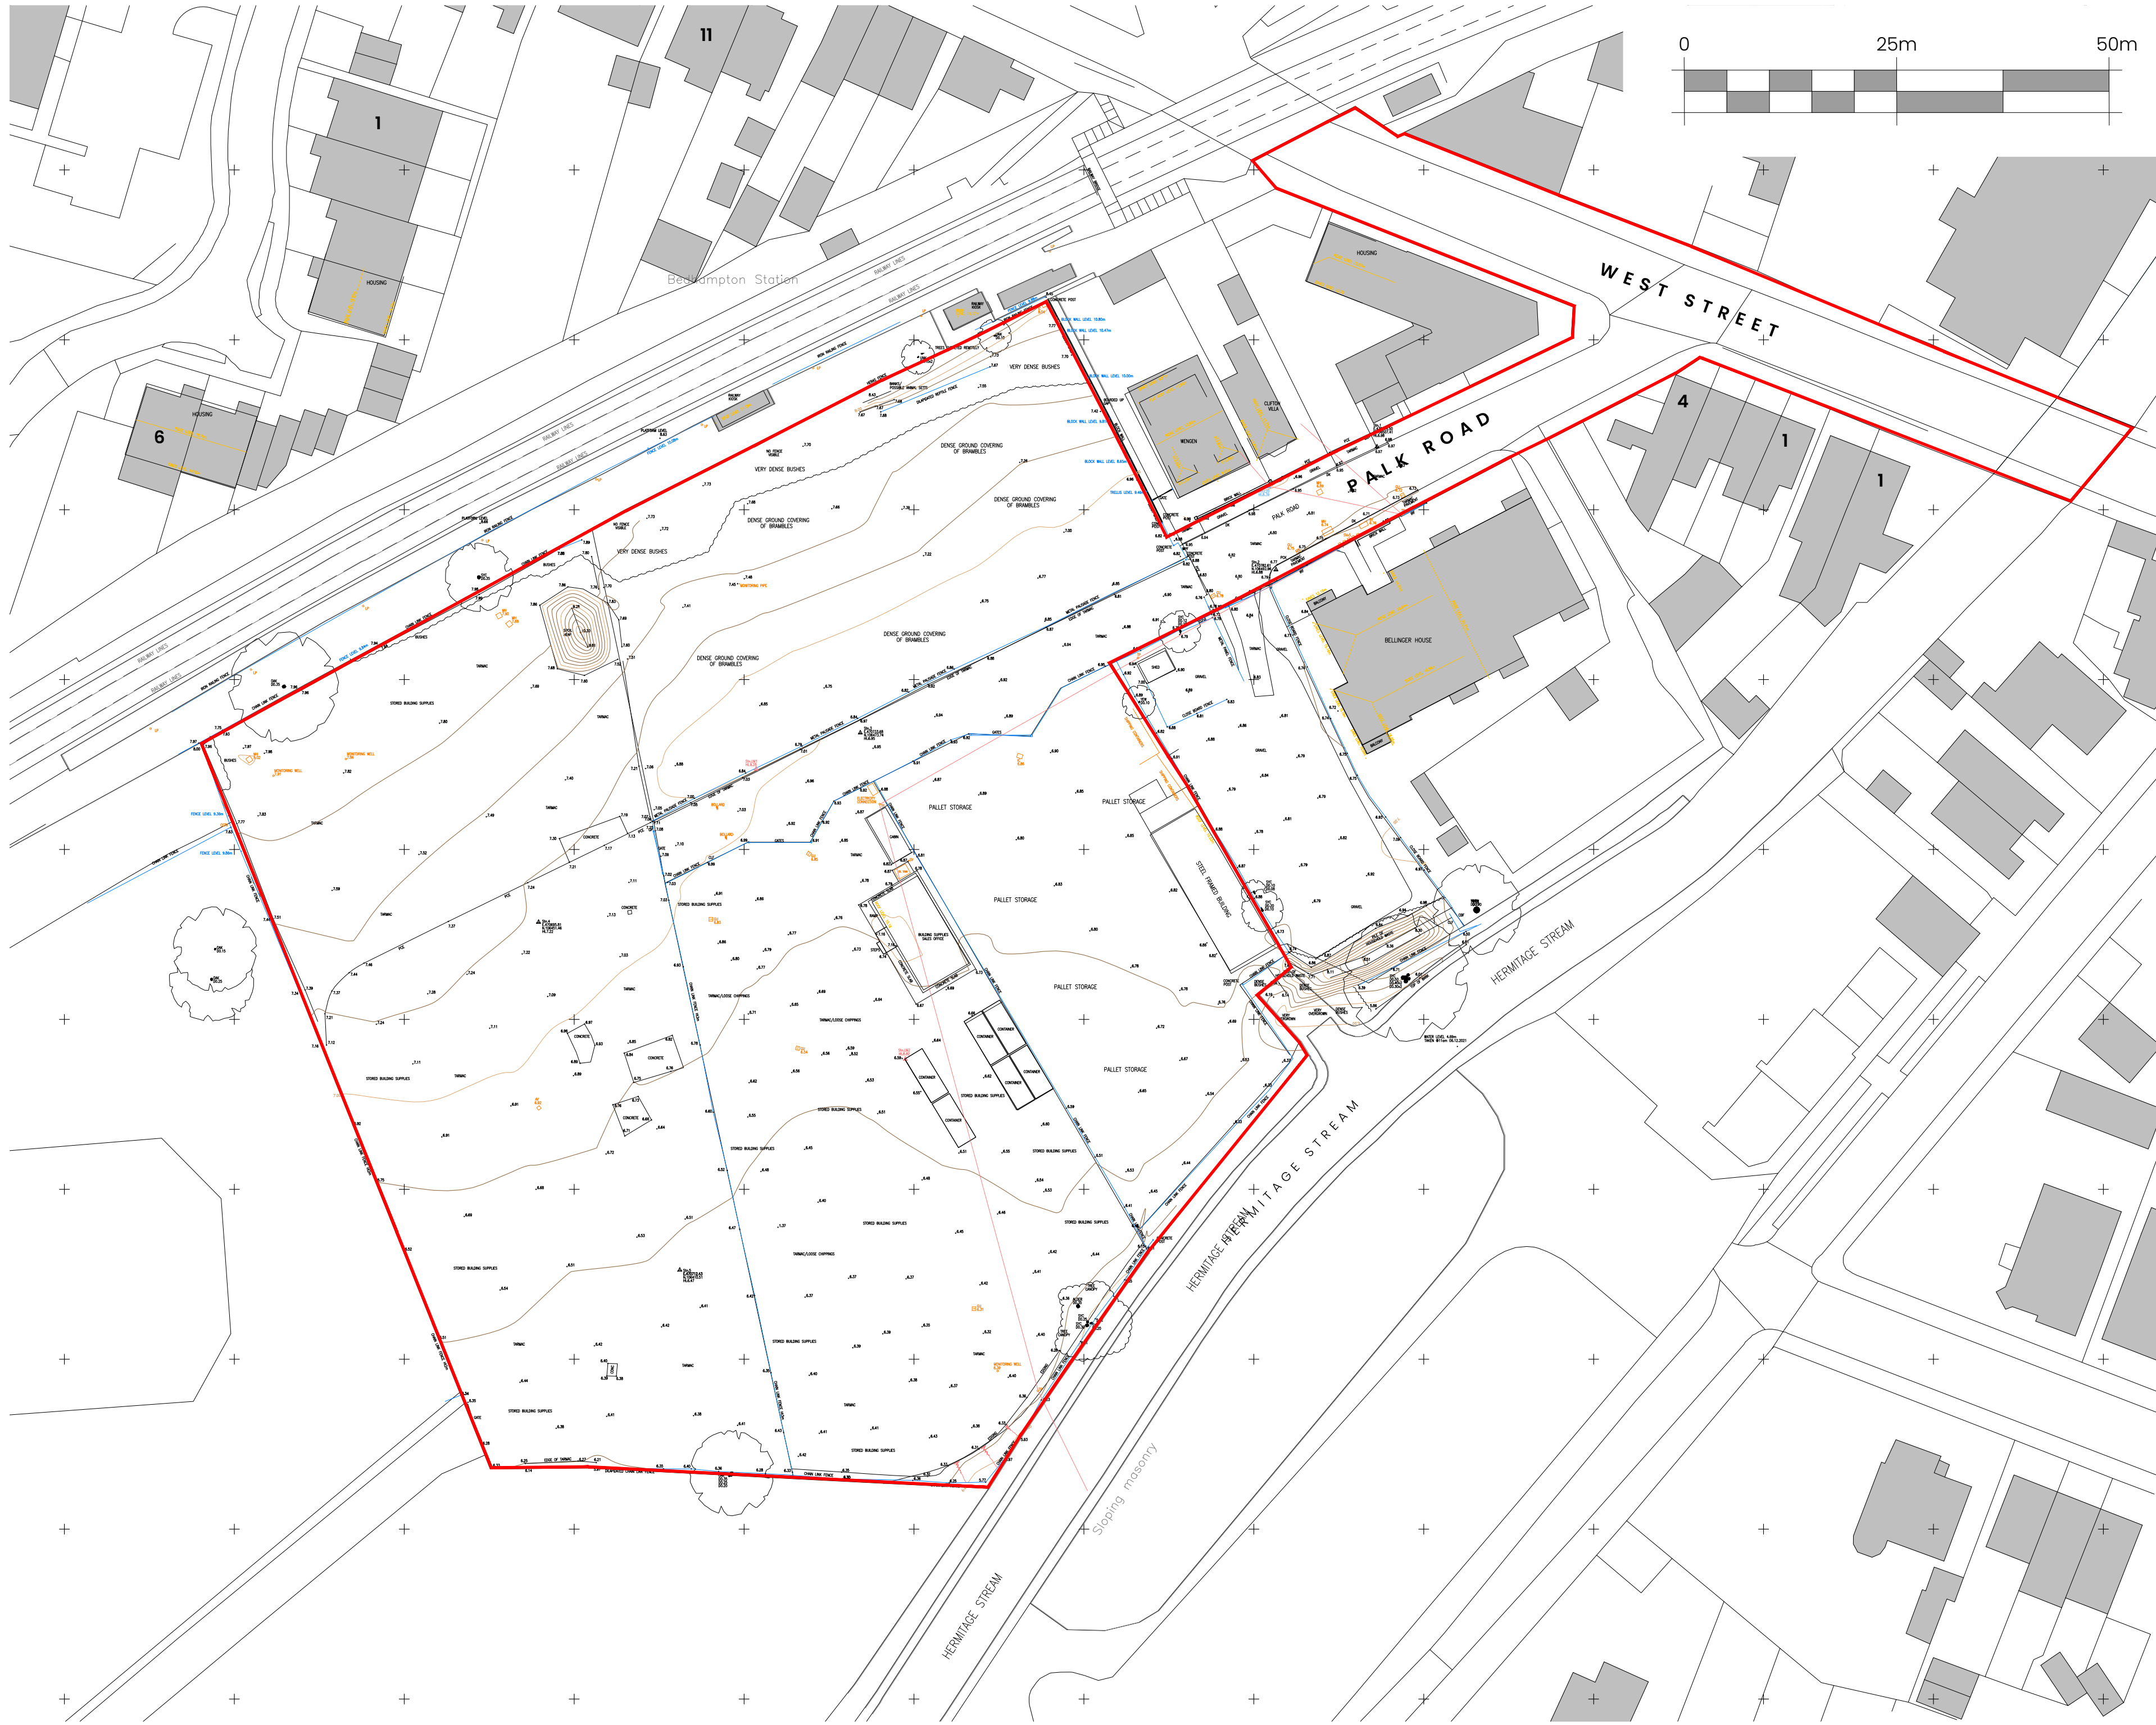

ARCHITECTURE & DEVELOPMENT

WEBSITE: www.A2AD.co.uk

EMAIL: info@A2AD.co.uk

TELEPHONE: 01489 290035

ADDRESS: Elan House
5a Little Park Farm Road
Fareham PO15 5SJ

CLIENT:

Bellway Homes (Wessex)

PROJECT:

Land Off Palk Road,
Bedhampton, Havant
PO9 1NL

DRAWING:

Site Survey


STATUS:

Planning

Do not scale for any other purpose than stated in title, use annotated dimensions only. All dimensions to be checked on site & any discrepancies/ errors to be reported to A2 before work commences. This drawing is to be read in conjunction with all other relevant materials.

Copyright exists on this plan and information displayed on this drawing. Reproduction of plan is not permitted without written consent. Company registration no: 1287597

Bellway

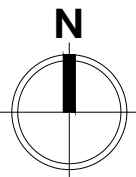

REV: DATE:

SCALE: DATE: DRAWN BY:

1:500@A2 NOV | 2022 RG

REFERENCE: SHEET NO: REVISION:

21085 103 -