


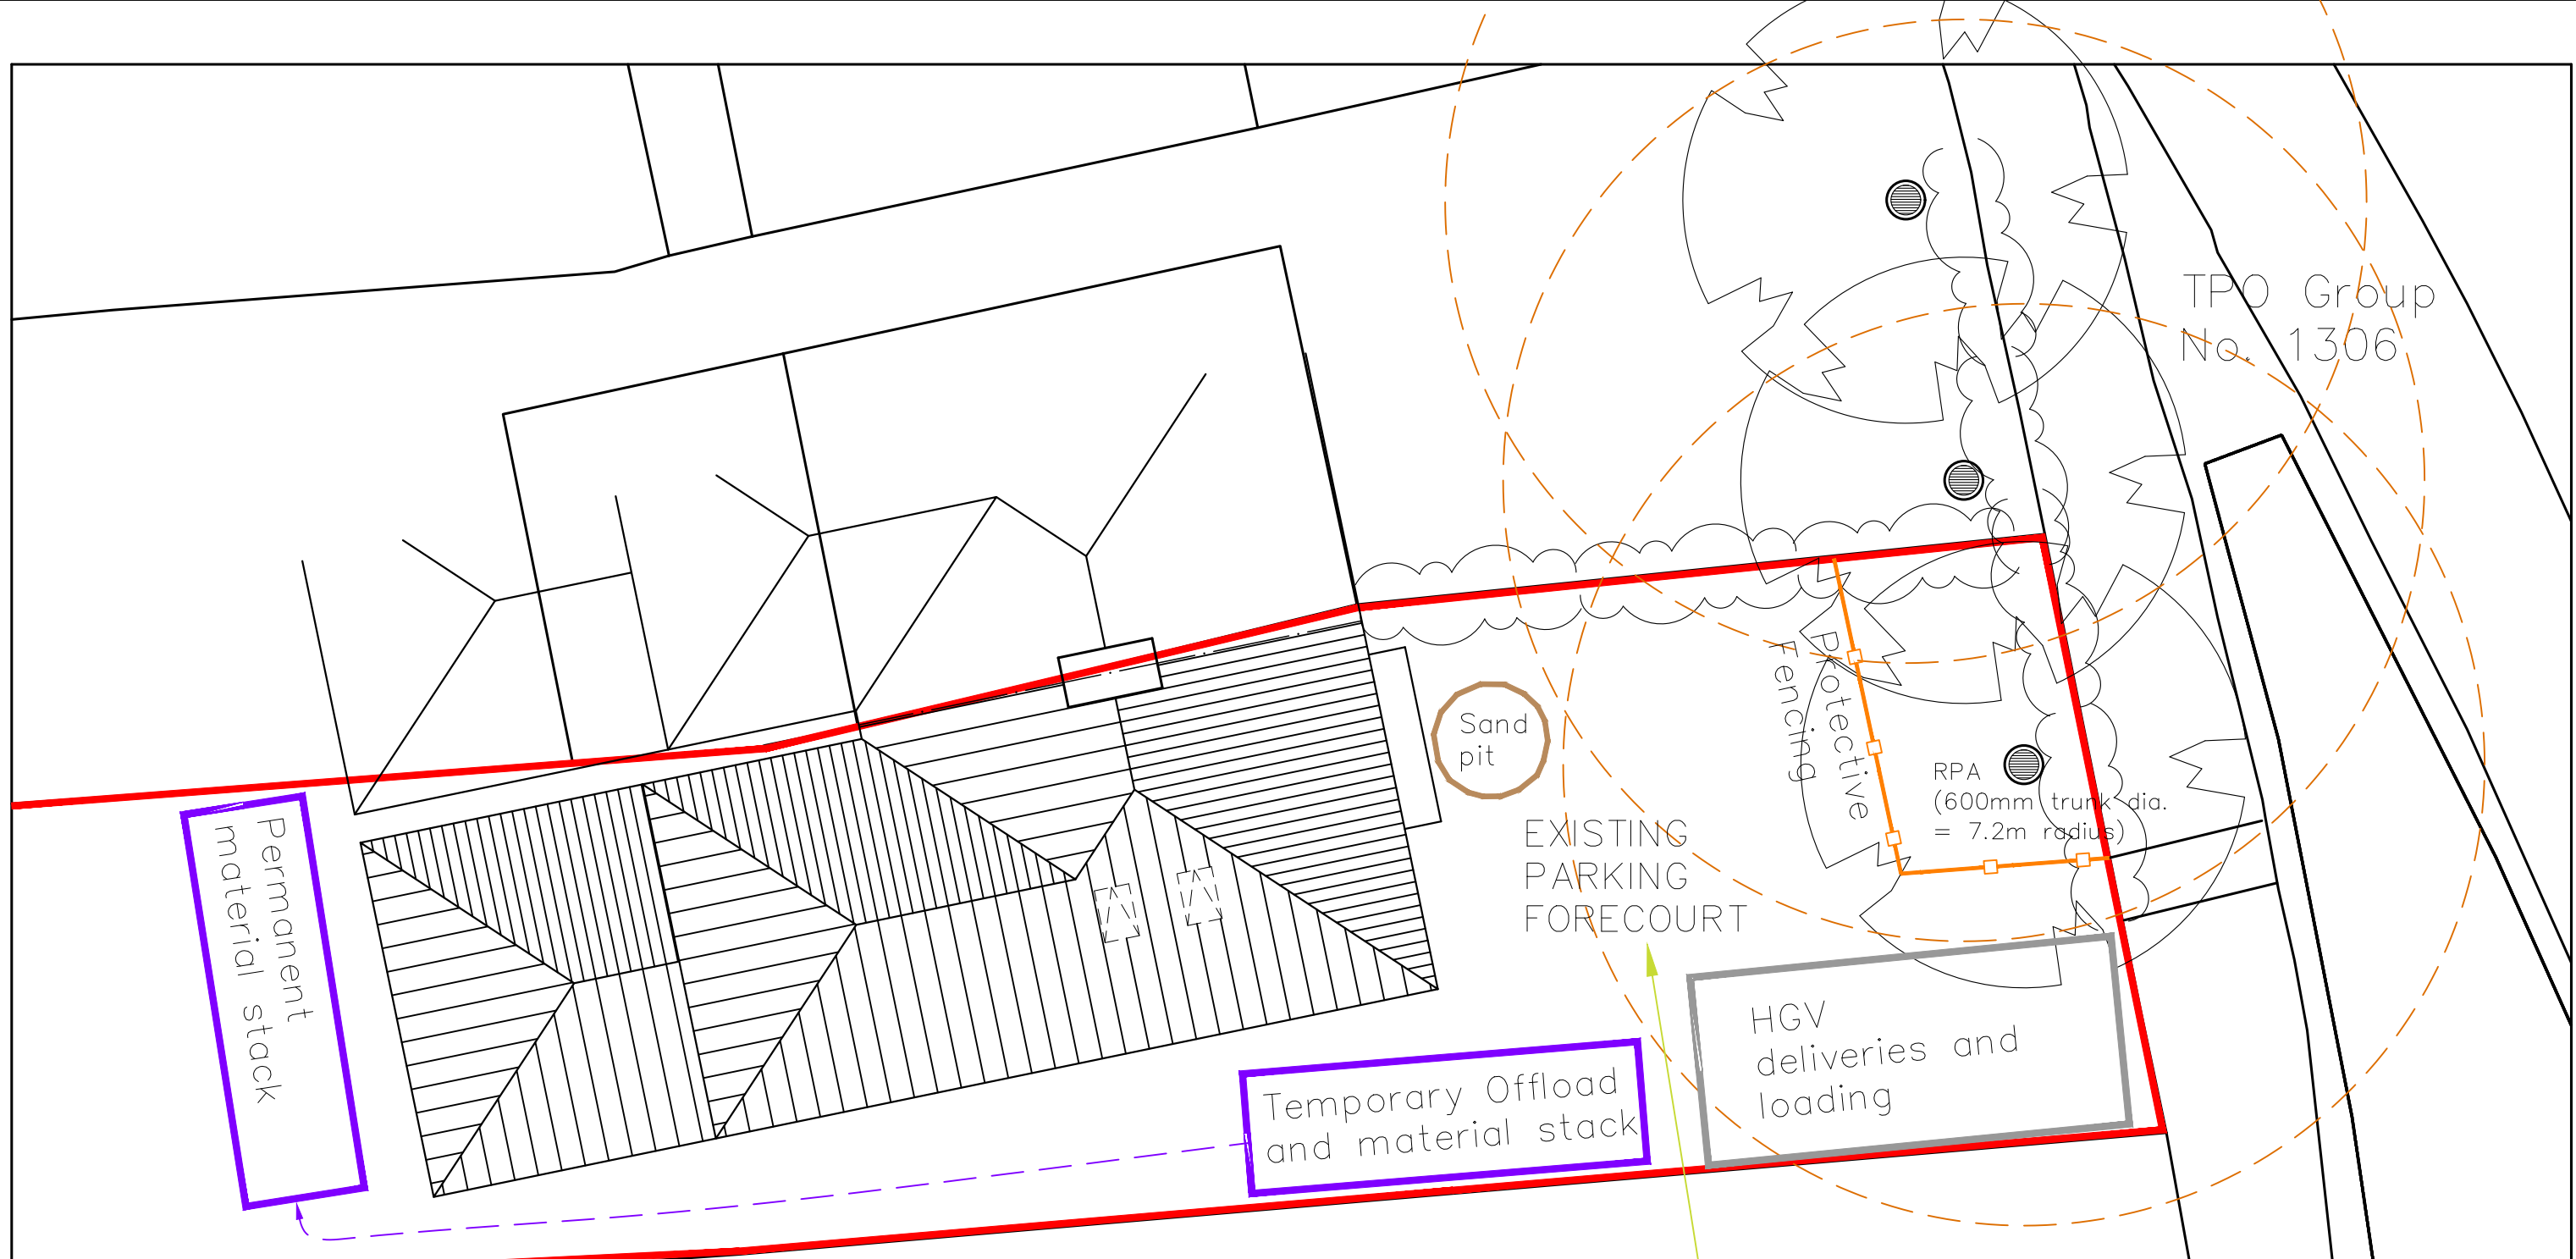

- Within the existing parking forecourt there is to be:
- No storage of plant, equipment, or materials.
 - No fire lighting.
 - No handling, discharge, or spillage of any chemical substance, including cement washings.
 - No action likely to cause localised water-logging
 - No change in ground levels.