


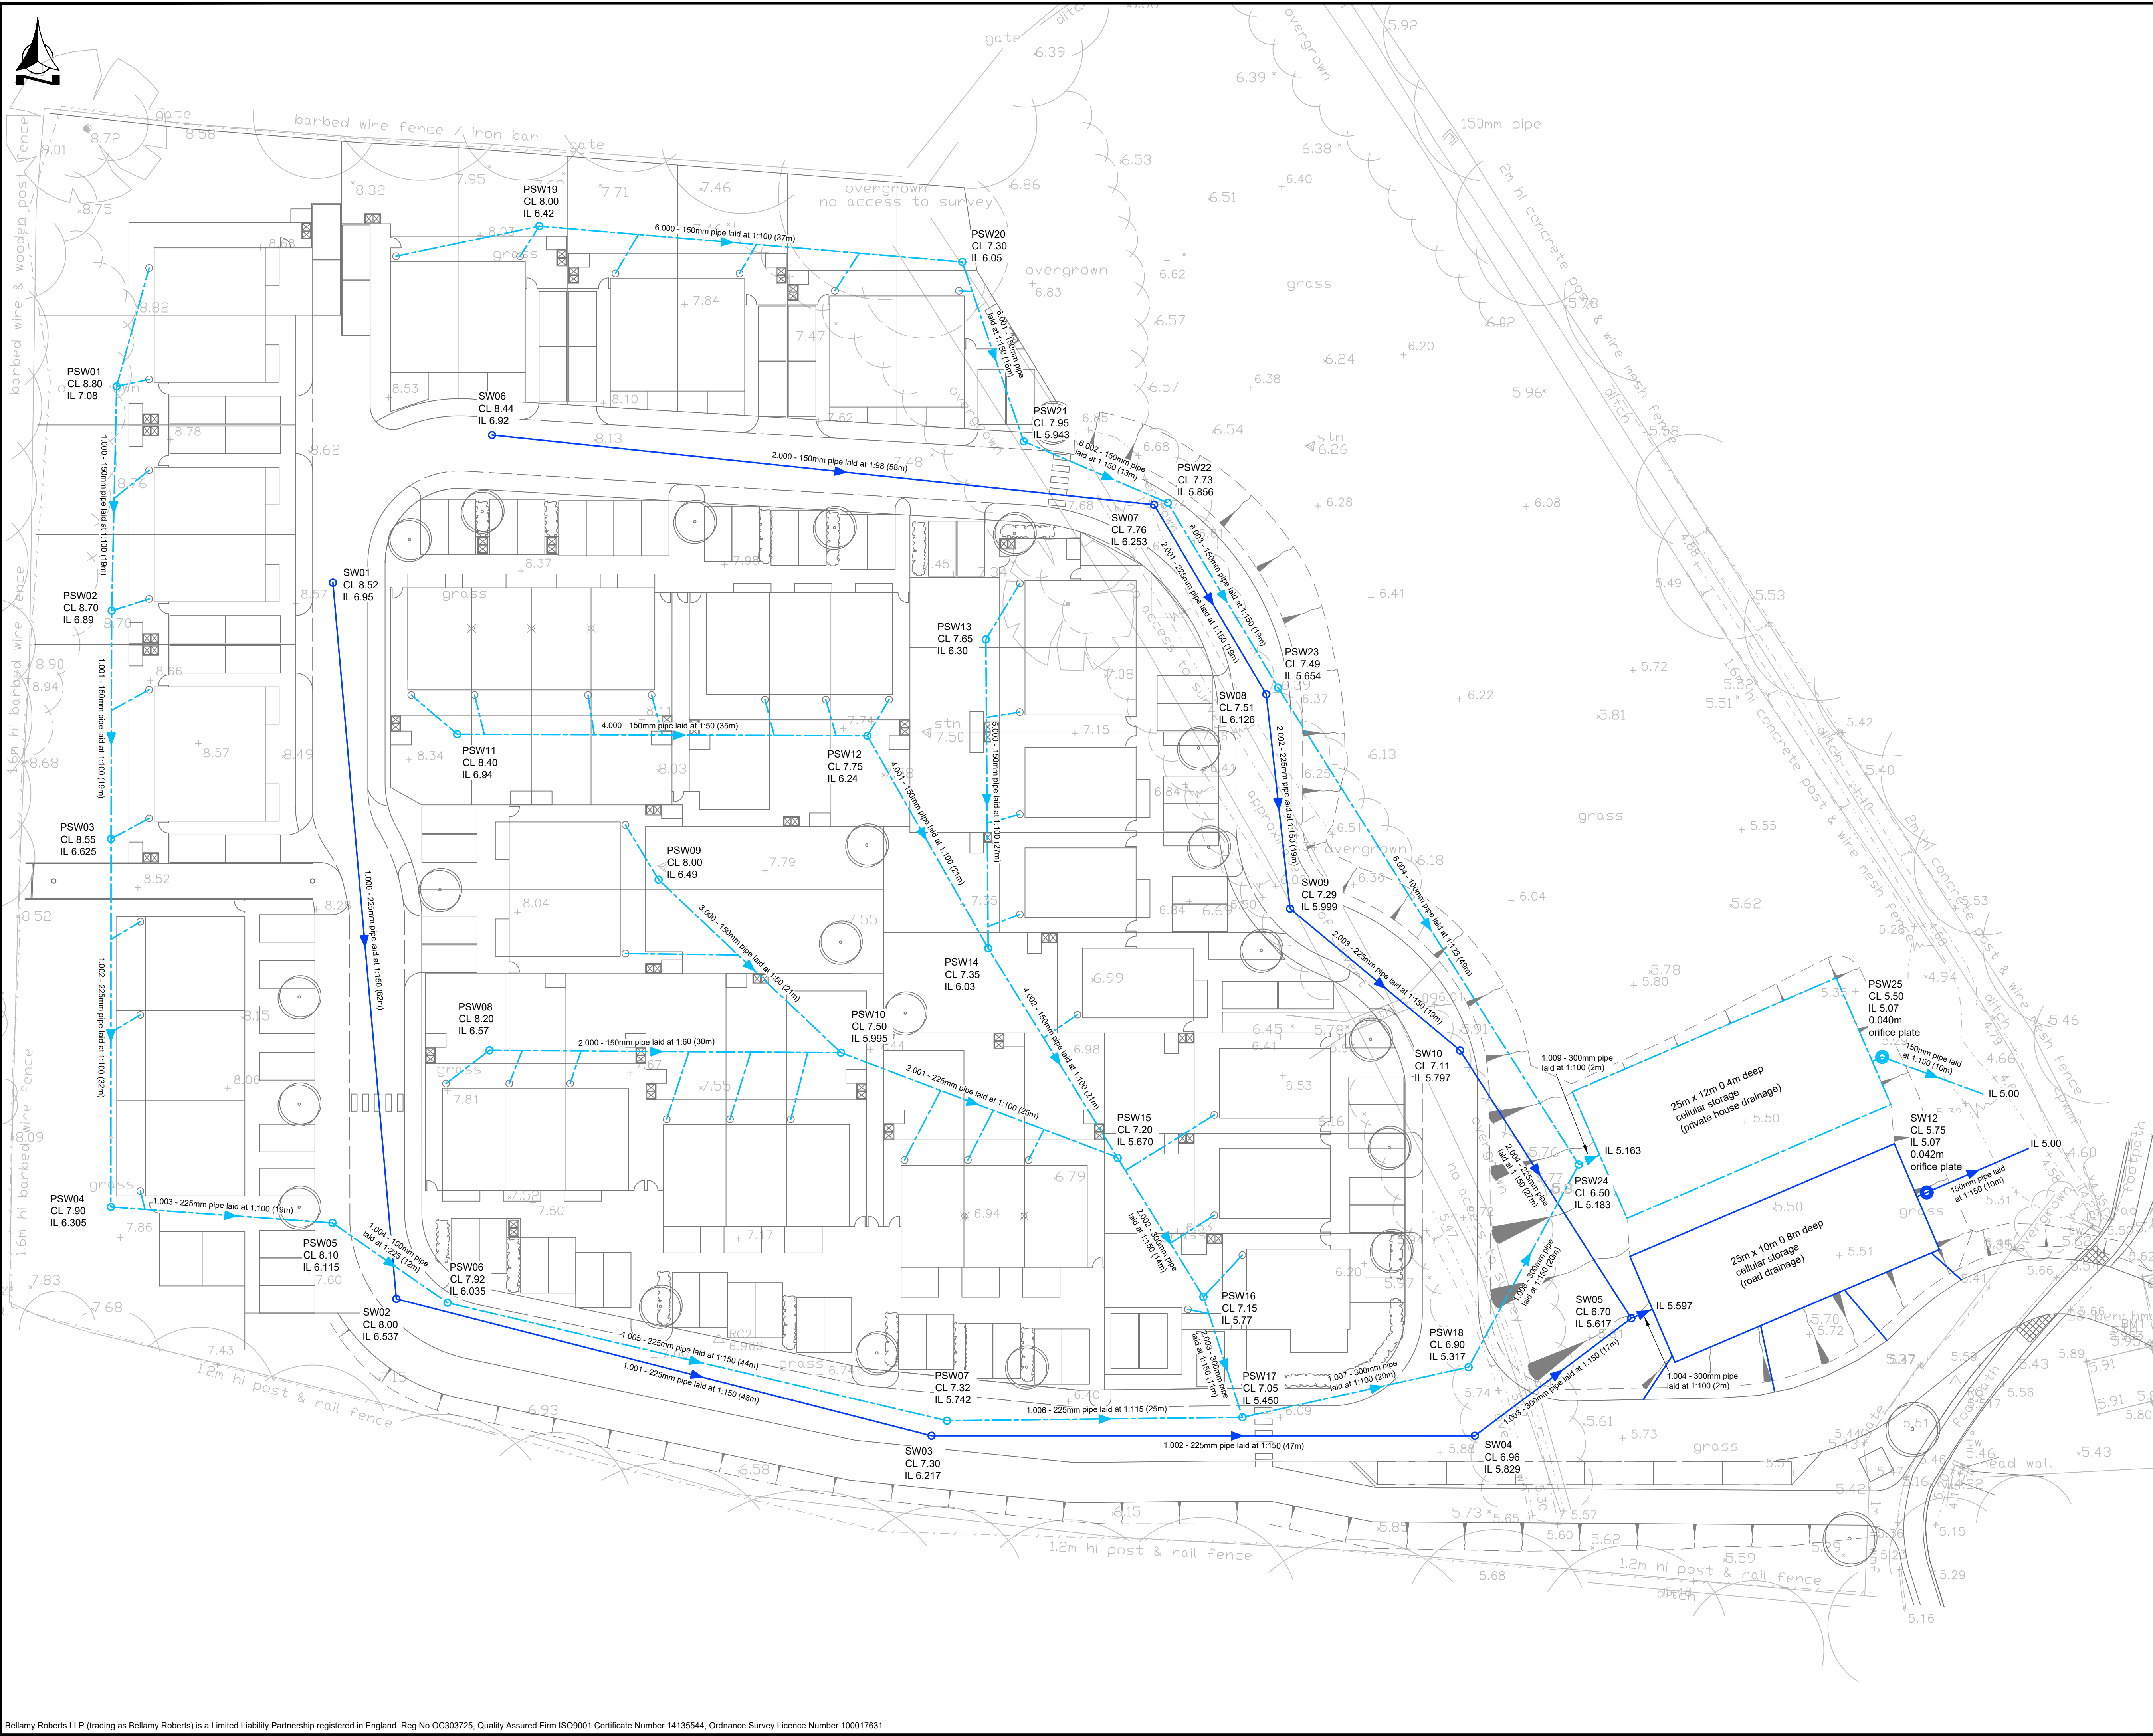

Notes

Do not scale this drawing

This drawing shall be read in conjunction with all other relevant Engineering, Architectural, Landscaping details, drawings and specifications and all relevant Highway Authority Plans.

All adoptable drainage works to be constructed as detailed in Sewers for Adoption, 7th edition or as stipulated in Thames Water Addendum.

Any works constructed prior to technical approval are at the contractors own risk.

All parking spaces are to be permeable block paving depth by design) Manhole locations are approximate.

- Surface water drain, gully and Manhole (Roads)
- Surface water drain, gully with inspection chambers (Private)
- Orifice Plate control device

REVISION	B	Minor revision	JCB	MT
	A	Road design updated, surface water drainage added	JCB	MT
		AMENDMENT	DRN	CHK



Bellamy Roberts
Clover House
Western Lane
Odiham
Hampshire, RG29 1TU
Tel: 01256 703355
Email: info@bellamyroberts.co.uk

CLIENT	Telstar		
PROJECT	Coldharbour Farm Road, Emsworth		
TITLE	Access Design Surface Water Drainage Strategy		
DRAWN BY	JCB	DESIGN BY	JCB
DATE	26/03/21	CHK BY	MT
SCALE	1:500 @ A1	DRAWING No.	5314 / 1002
		REV No.	B