


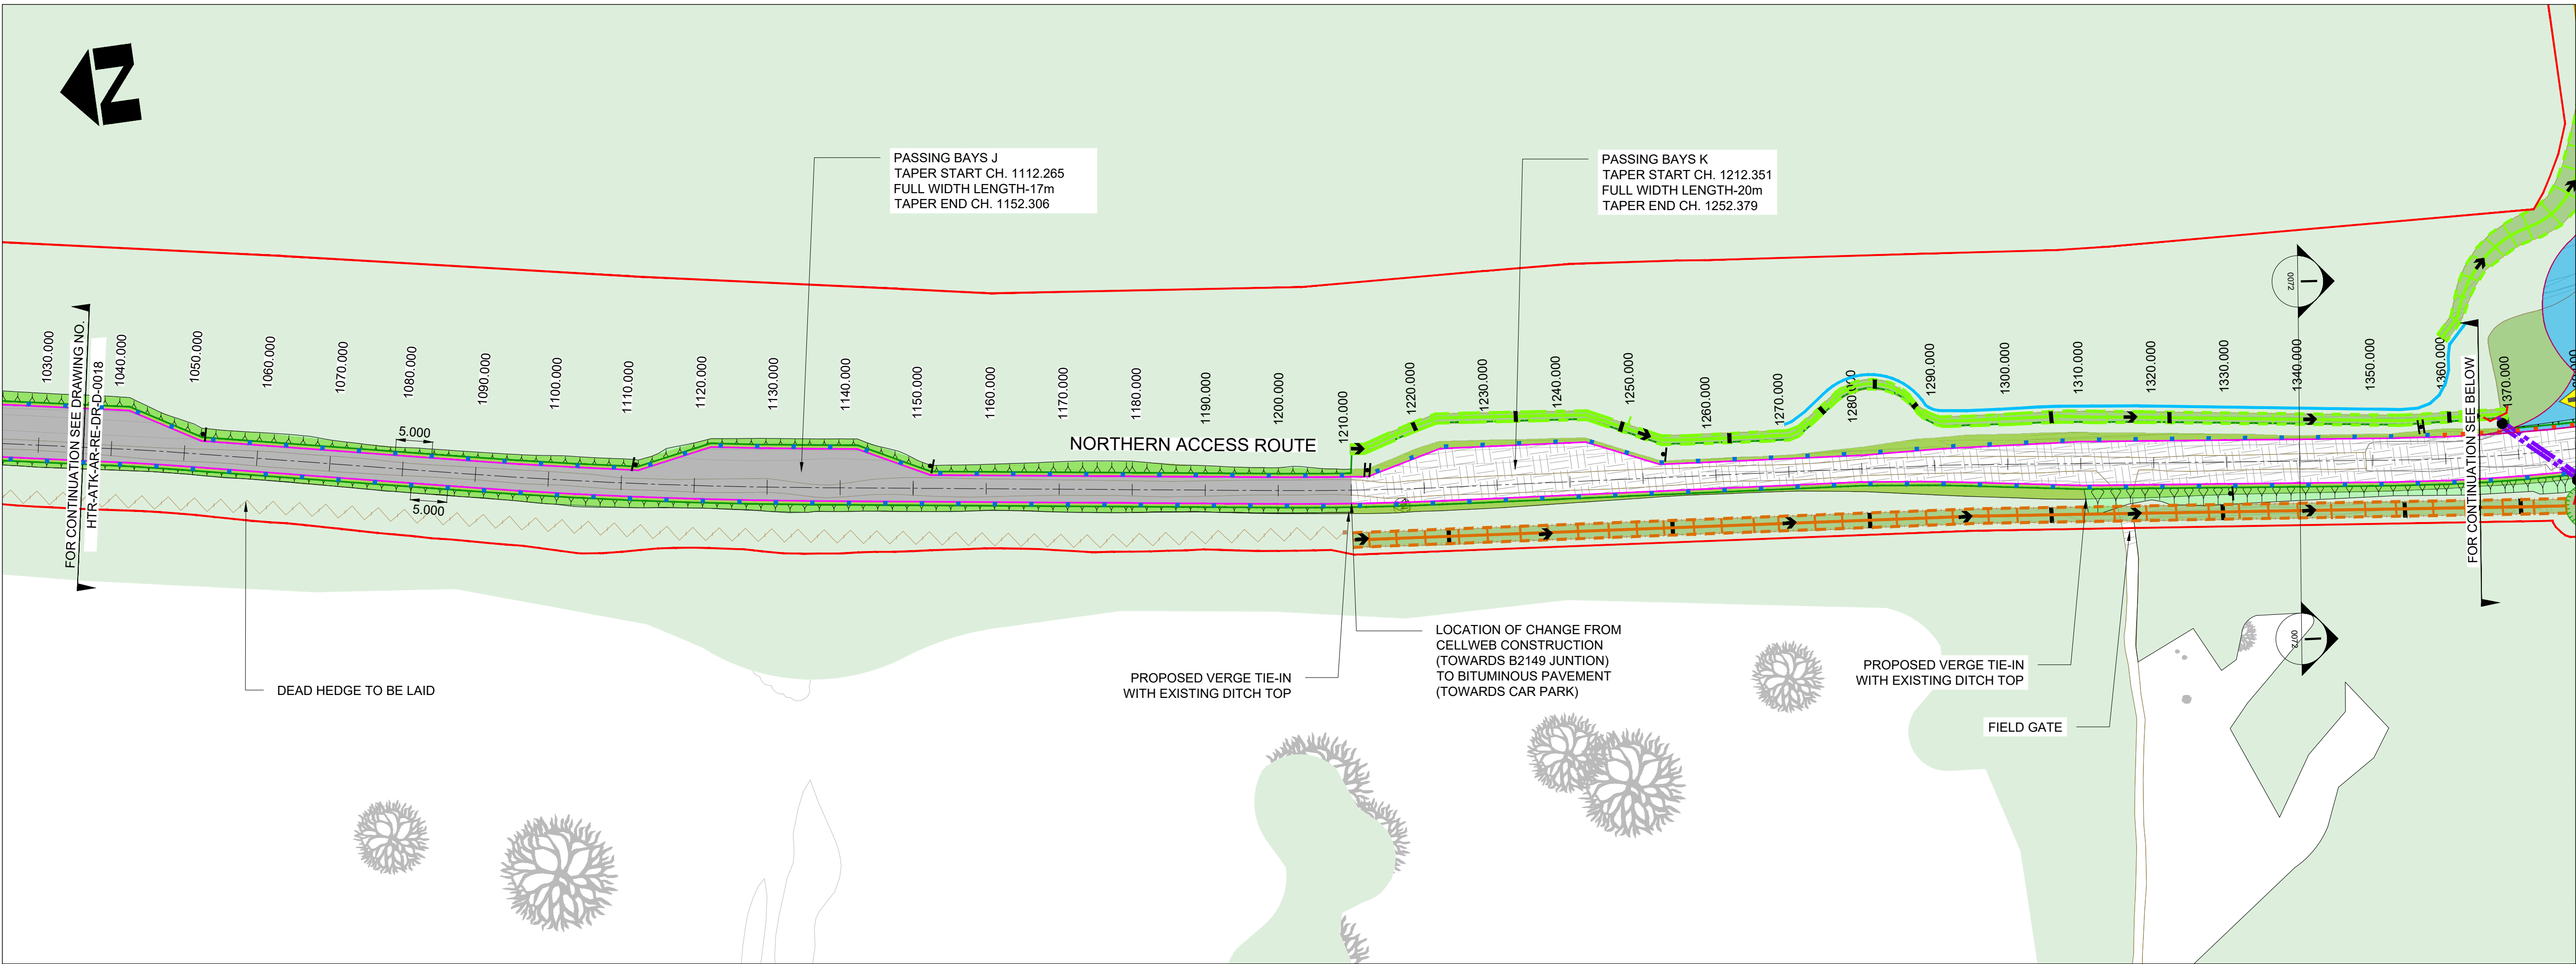


- NOTES:
1. ALL DIMENSIONS ARE IN METRES UNLESS OTHERWISE STATED.
 2. HEALTH AND SAFETY:
THE CONTRACTOR SHALL BE AWARE OF ALL STATUTORY UNDERTAKERS PLANT THAT MAY BE LOCATED WITHIN THE PLANS SHOWING APPROXIMATE LOCATIONS HAVE BEEN SUPPLIED BY THE SERVICE MANAGER.
 3. FOR LOCATION PLAN, REFER TO DRAWING NO. HTR-ATK-AR-RE-DR-D-0052.
 4. FOR LAND PLAN, REFER TO DRAWING NO. HTR-ATK-AR-RE-DR-D-0015.
 5. FOR SITE EXTENT, REFER TO DRAWING NO. HTR-ATK-AR-RE-DR-D-0054.
 6. FOR ALIGNMENT PLAN, REFER TO DRAWING NO. HTR-ATK-AR-RE-DR-D-0035 & 36.
 7. FOR DRAINAGE DETAILS, REFER TO DRAWING NO. HTR-ATK-AR-RE-DR-D-00XX.
 8. FOR PAVEMENT DETAILS, REFER TO DRAWING NO. HTR-ATK-AR-RE-DR-D-0022 & 0023.
 9. FOR TYPICAL CROSS SECTION DETAILS, REFER TO DRAWING NO. HTR-ATK-AR-RE-DR-D-0072 & 0073.
 10. FOR KERBS DETAILS, REFER DRAWING NO. HTR-ATK-AR-RE-DR-D-0040 & 0041.
 11. ALL ROAD MARKINGS TYPES / COLOURS & DIMENSIONS SHALL BE IN ACCORDANCE WITH TSRGD 2016.
 12. FOR TRAFFIC SIGNS & ROAD MARKING, REFER TO DRAWING NO. HTR-ATK-AR-RE-DR-D-0027 & 0029.
 13. FOR LANDSCAPE DRAWINGS, REFER TO DRAWING NO. HTR-ATK-ZZ-ZZ-DR-L-0027.

SAFETY, HEALTH AND ENVIRONMENTAL INFORMATION

In addition to the hazards/ risks normally associated with the types of work detailed on this drawing, all significant residual risks (moderate to very high) are indicated on the drawing with warning triangles, the risk register, in its entirety, is available on drawings HTR-ATK-ZZ-ZZ-DR-HS-0001 to 0007. The reference numbers shown against each triangle will correlate to risks shown on these schedules.

Environmental Risks are not shown on the drawings and reference should be made to the following Document – HTR-ATK-XX-XX-RP-Z-0069 Outline Environmental

195 - PEDESTRIAN/ VEHICLE INTERACTION AND USE OF SITE AND THE RISK OF AN ACCIDENT

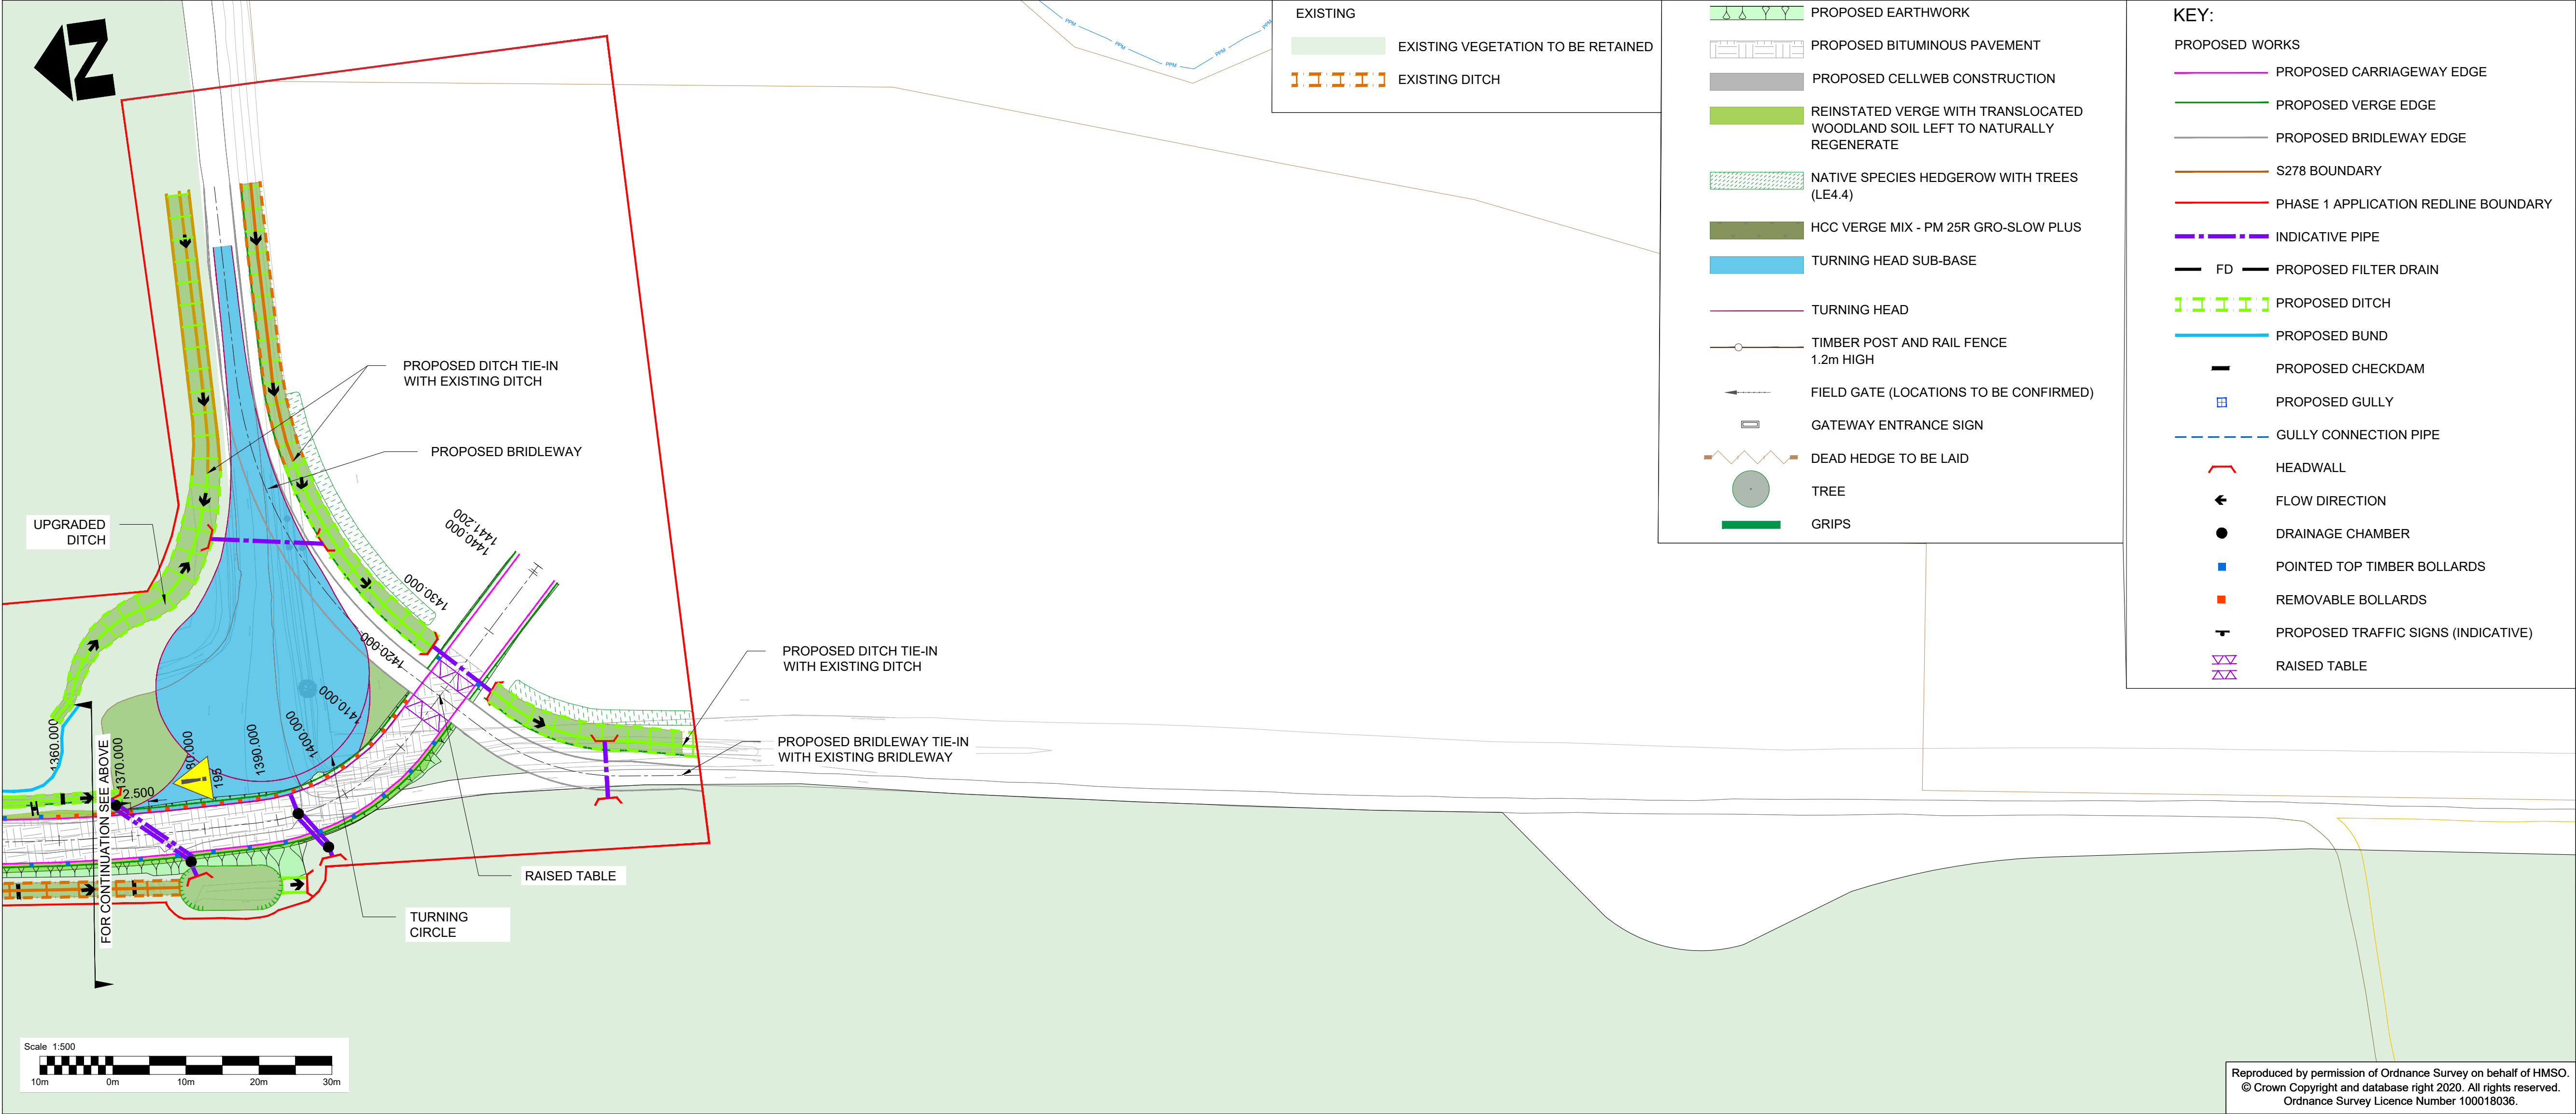

EXISTING
EXISTING VEGETATION TO BE RETAINED
EXISTING DITCH

PROPOSED EARTHWORK
PROPOSED BITUMINOUS PAVEMENT
PROPOSED CELLWEB CONSTRUCTION
REINSTATED VERGE WITH TRANSLOCATED WOODLAND SOIL LEFT TO NATURALLY REGENERATE
NATIVE SPECIES HEDGEROW WITH TREES (LE4.4)
HCC VERGE MIX - PM 25R GRO-SLOW PLUS
TURNING HEAD SUB-BASE
TURNING HEAD
TIMBER POST AND RAIL FENCE 1.2m HIGH
FIELD GATE (LOCATIONS TO BE CONFIRMED)
GATEWAY ENTRANCE SIGN
DEAD HEDGE TO BE LAID
TREE
GRIPS

KEY:
PROPOSED WORKS
PROPOSED CARRIAGEWAY EDGE
PROPOSED VERGE EDGE
PROPOSED BRIDLEWAY EDGE
S278 BOUNDARY
PHASE 1 APPLICATION REDLINE BOUNDARY
INDICATIVE PIPE
PROPOSED FILTER DRAIN
PROPOSED DITCH
PROPOSED BUND
PROPOSED CHECKDAM
PROPOSED GULLY
GULLY CONNECTION PIPE
HEADWALL
FLOW DIRECTION
DRAINAGE CHAMBER
POINTED TOP TIMBER BOLLARDS
REMOVABLE BOLLARDS
PROPOSED TRAFFIC SIGNS (INDICATIVE)
RAISED TABLE

Scale 1:500
10m 0m 10m 20m 30m

Reproduced by permission of Ordnance Survey on behalf of HMSO.
© Crown Copyright and database right 2020. All rights reserved.
Ordnance Survey Licence Number 100018036.

Drawing Suitability: Initial non-contractual code
Status: A1

Contractors Drawing Number:
HTR - ATK - AR - RE - DR - D - 0019
Project Originator Volume Location Type Role Number

Telephone: Havant (023) 9249 9888
Fax: Havant (023) 9245 3632
Website: www.portsmouthwater.co.uk
Registered Office: PO Box 8 West Street
Havant Hampshire PO9 1LG
REGISTERED IN ENGLAND No. 2536455
Portsmouth Water

Project Ref. No: HTR
Sheet: 3 of 4
Scale: 1:500
Sheet Size: A1

Project Title:
HAVANT THICKET
RESERVOIR

Drawing Title:
PHASE 1 NORTHERN ACCESS
GENERAL ARRANGEMENT

Portsmouth Water Drawing Number:
Rev: C02