


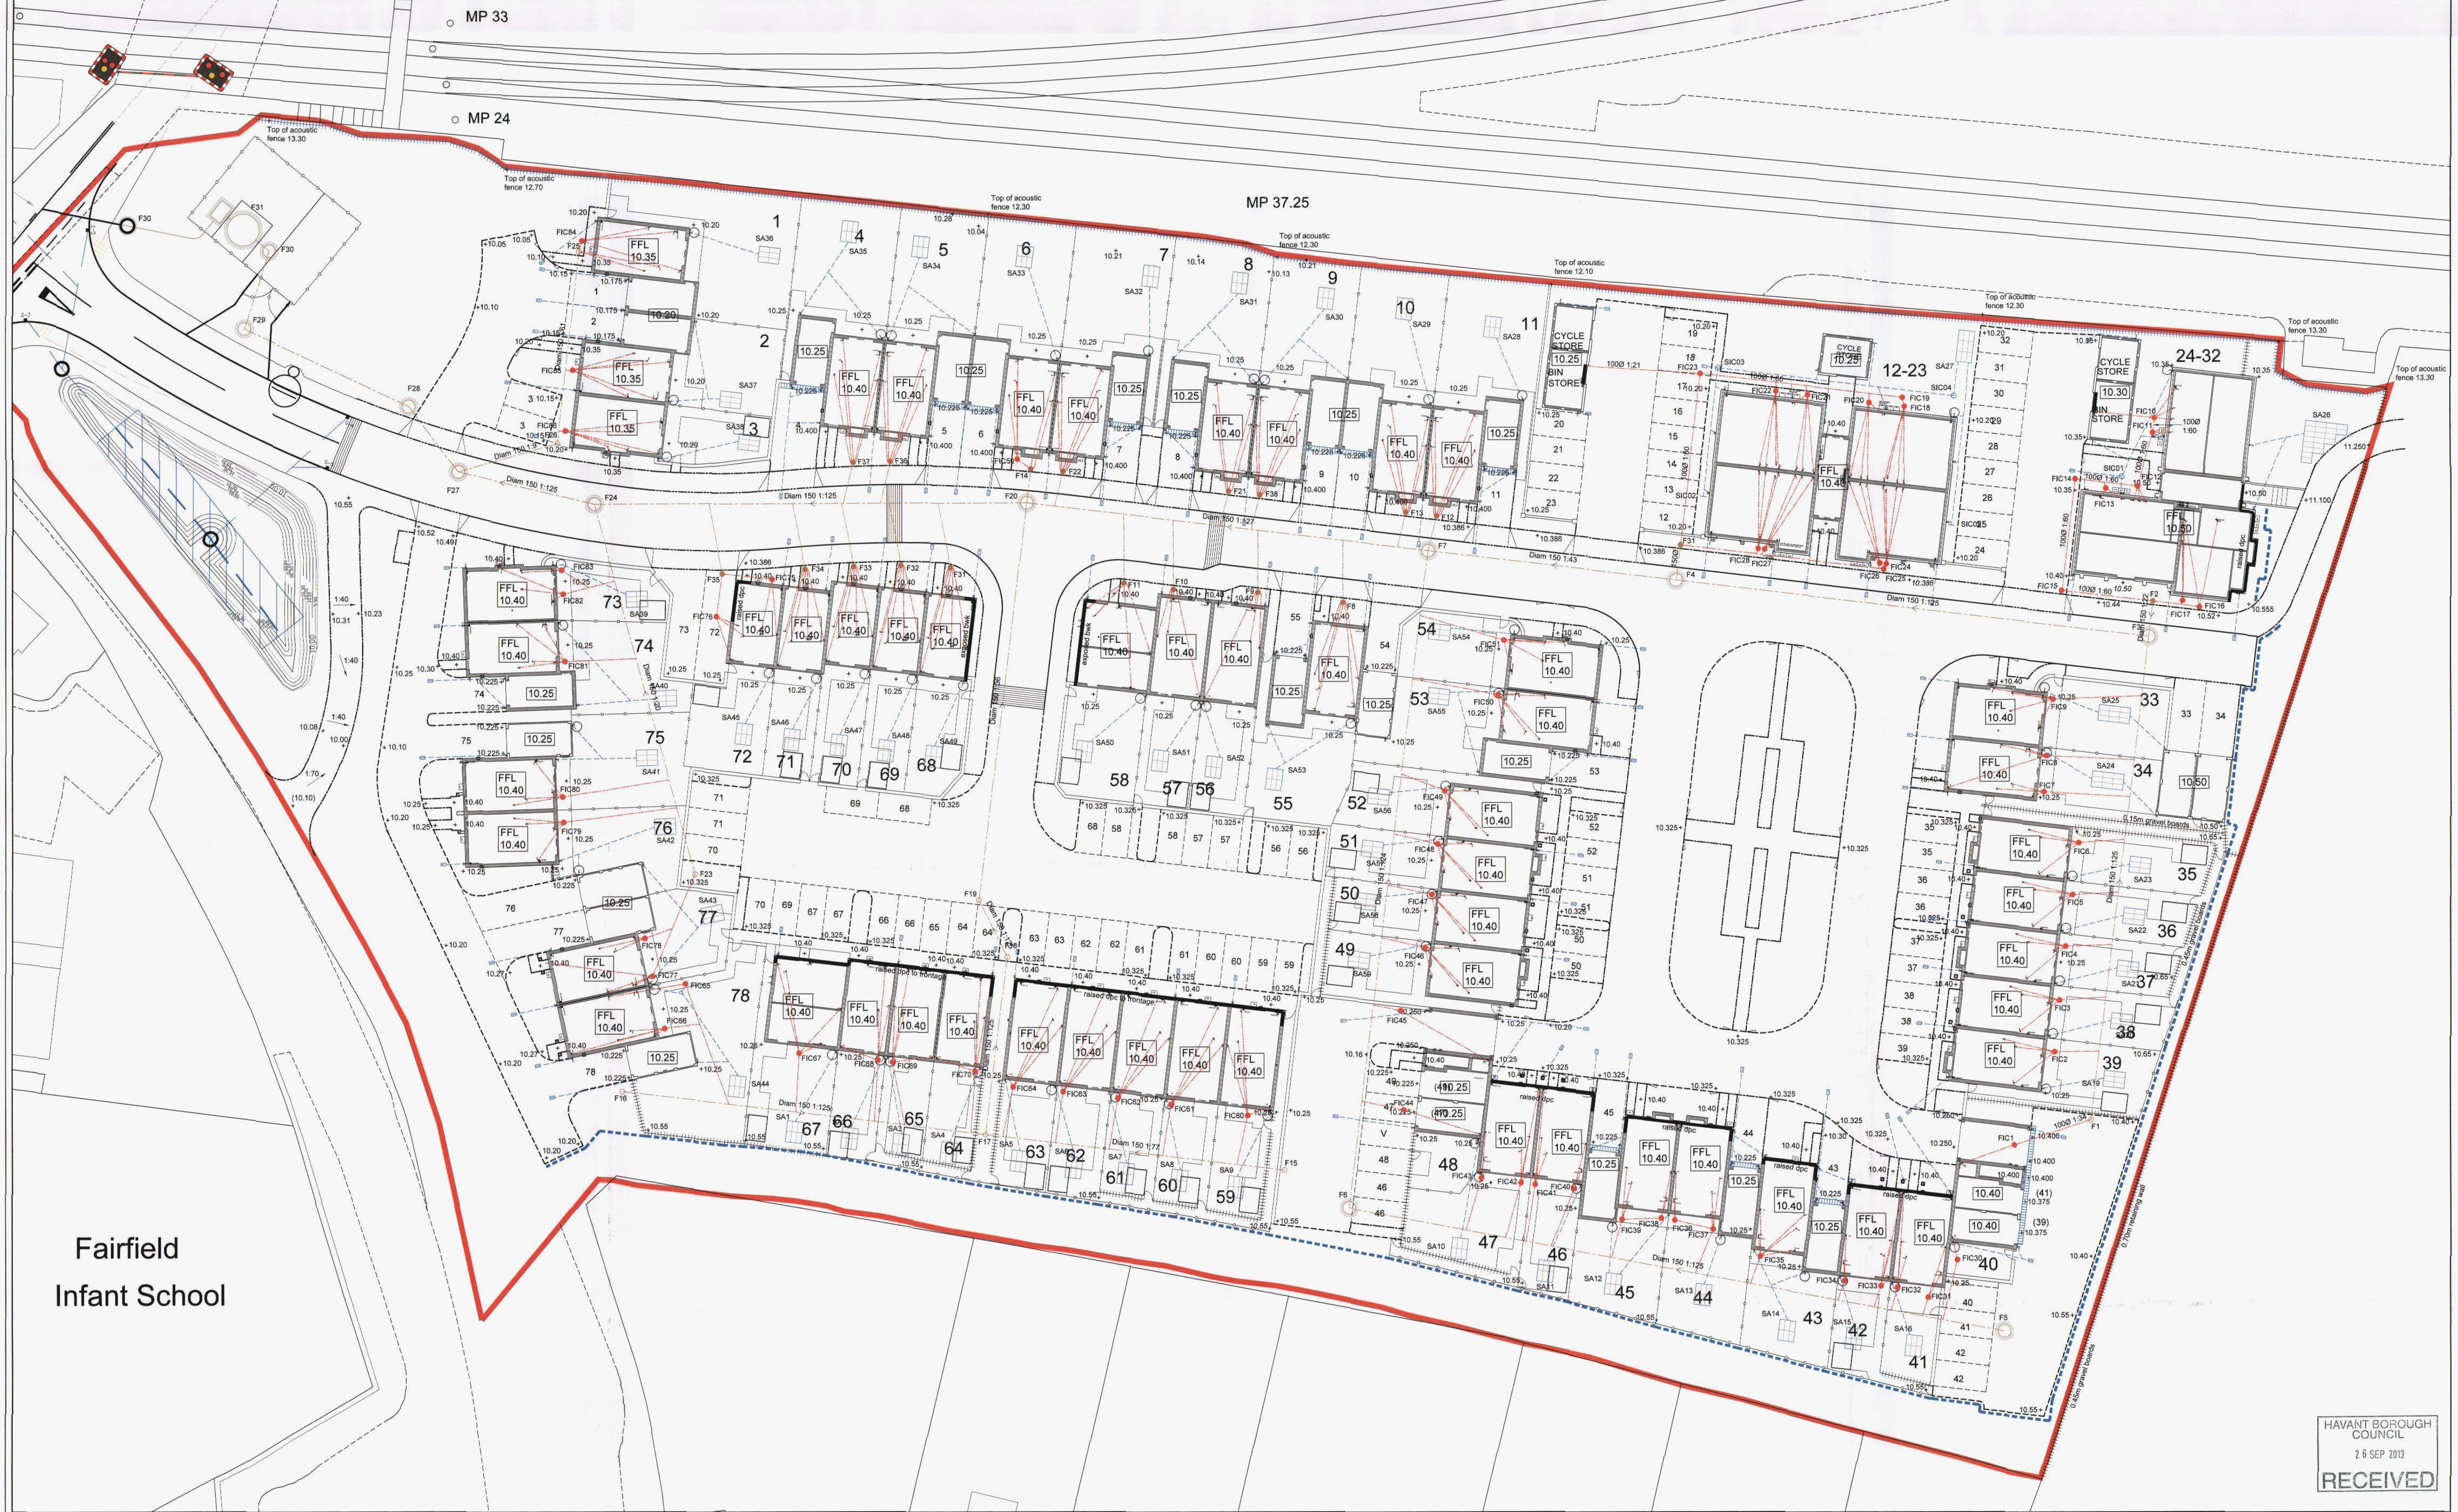

Fairfield
Infant School

HAVANT BOROUGH
COUNCIL
26 SEP 2013
RECEIVED

Note:
Soakaway sizes are indicative only refer to
SO071-EN-18 for details

Revision	Annotation	Date
Rev A	First Issue	06.09.13
Rev B	Levels added to acoustic fence	20.09.13

BLOOR HOMES
© This drawing is copyright.

New Lane
Havant
July 2013
1:200 @ A0

Engineering Layout

SO071-EN-01
Rev B