



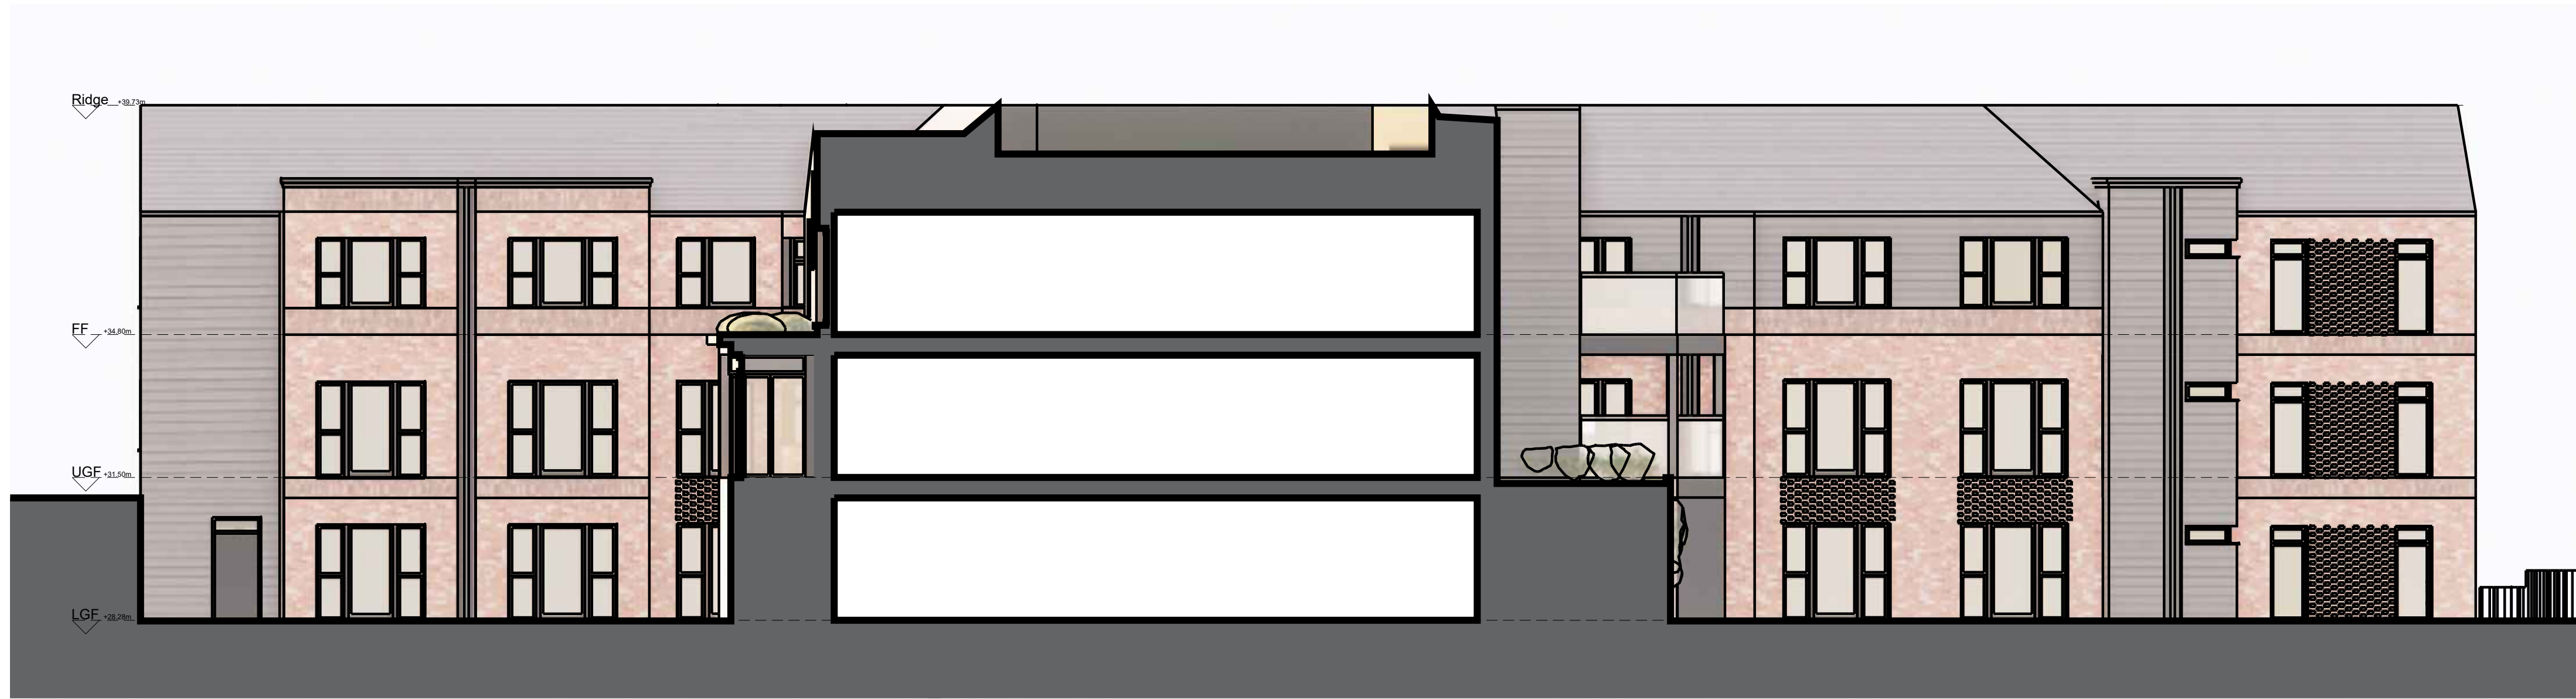

(F) PROPOSED SECTIONAL ELEVATION NORTH

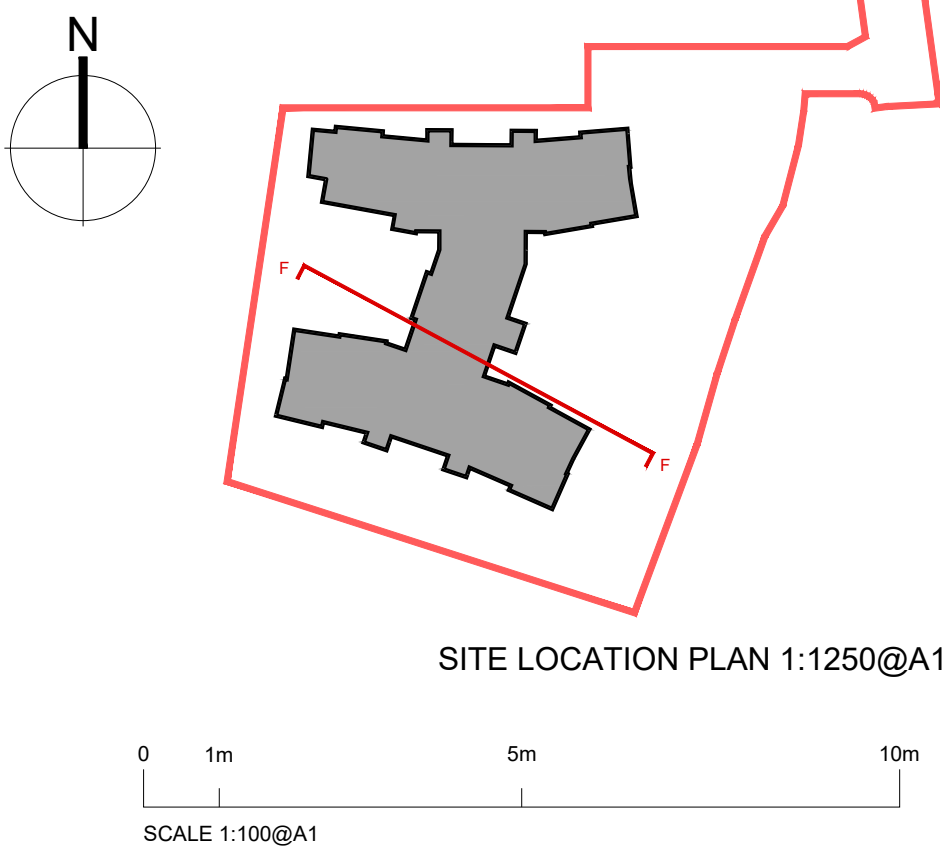

Revision	
A	15-06-2023 LL ISSUED - Draft Planning
B	05-02-2024 LL HIGHWAYS CHANGES

project name: HELMSLEY HOUSE, BARTONS ROAD, HAVANT

drawing reference: 78 BED RESIDENTIAL CARE HOME

job number: M9437

status: PLANNING

cad ref:

date: JUNE 2023

sheet: 1:100@A1

drawing number: APL014

revision: B

drawn: LL

checked: -

Use figured dimensions only. All levels and dimensions to be checked on site. This drawing is to be read in conjunction with all other relevant drawings and specifications.

Hunters is a trading name of Hunter & Partners Limited. © Hunter & Partners Limited. All rights reserved.

M9437_APL009-14_PlanningIssue_Elevations and Section_Bartons Road_1-100@A1.dwg

hunters

Space One Beadon Road
London W6 0EA

T 020 8237 8200
F 020 8741 2814
mail@hunters.co.uk
www.hunters.co.uk