


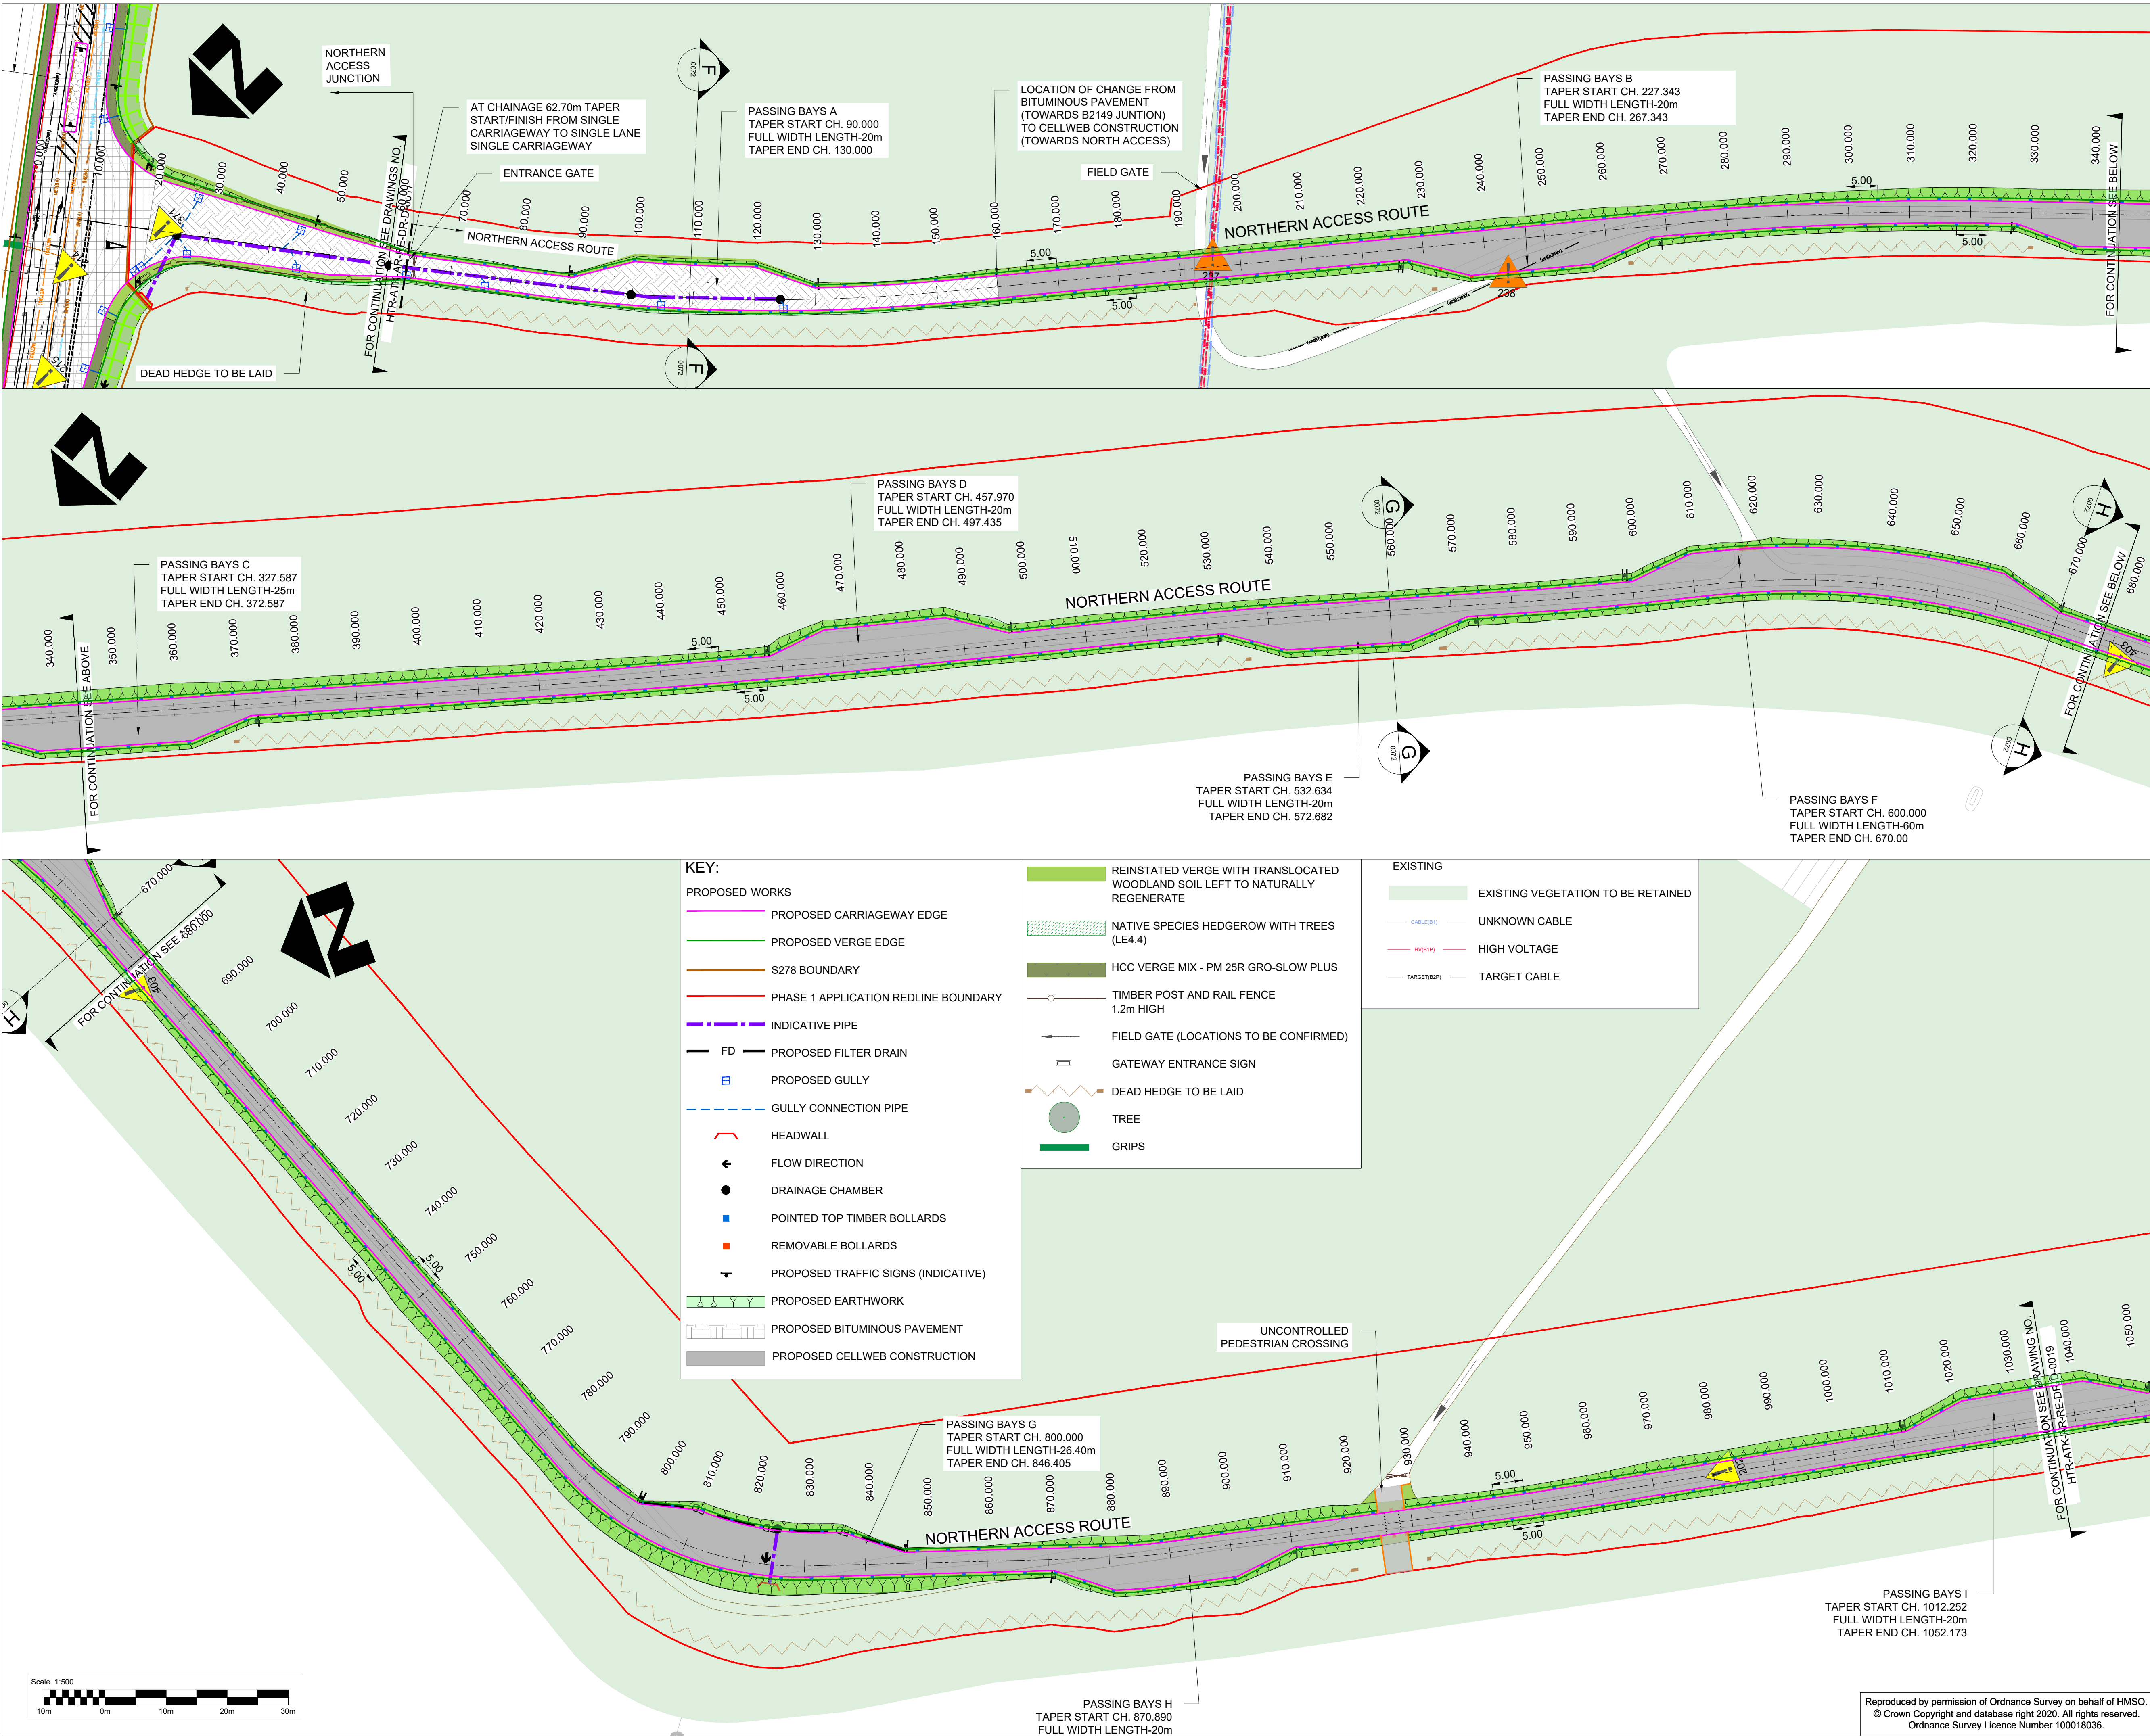

- NOTES:
- ALL DIMENSIONS ARE IN METRES UNLESS OTHERWISE STATED.
 - HEALTH AND SAFETY: THE CONTRACTOR SHALL BE AWARE OF ALL STATUTORY UNDERTAKERS PLANT THAT MAY BE LOCATED WITHIN THE PLANS SHOWING APPROXIMATE LOCATIONS HAVE BEEN SUPPLIED BY THE SERVICE MANAGER.
 - FOR LOCATION PLAN, REFER TO DRAWING NO. HTR-ATK-AR-RE-DR-D-0052.
 - FOR LAND PLAN, REFER TO DRAWING NO. HTR-ATK-AR-RE-DR-D-0015.
 - FOR SITE EXTENT, REFER TO DRAWING NO. HTR-ATK-AR-RE-DR-D-0054.
 - FOR ALIGNMENT PLAN, REFER TO DRAWING NO. HTR-ATK-AR-RE-DR-D-0035 & 36.
 - FOR DRAINAGE DETAILS, REFER TO DRAWING NO. HTR-ATK-AR-RE-DR-D-00XX.
 - FOR PAVEMENT DETAILS, REFER TO DRAWING NO. HTR-ATK-AR-RE-DR-D-0022 & 0023.
 - FOR TYPICAL CROSS SECTION DETAILS, REFER TO DRAWING NO. HTR-ATK-AR-RE-DR-D-0072 & 0073.
 - FOR KERBS DETAILS, REFER DRAWING NO. HTR-ATK-AR-RE-DR-D-0040 & 0041.
 - ALL ROAD MARKINGS TYPES / COLOURS & DIMENSIONS SHALL BE IN ACCORDANCE WITH TSRGD 2016.
 - FOR TRAFFIC SIGNS & ROAD MARKING, REFER TO DRAWING NO. HTR-ATK-AR-RE-DR-D-0027 & 0029.
 - FOR LANDSCAPE DRAWINGS, REFER TO DRAWING NO. HTR-ATK-ZZ-ZZ-DR-L-0027.

SAFETY, HEALTH AND ENVIRONMENTAL INFORMATION

In addition to the hazards/ risks normally associated with the types of work detailed on this drawing, all significant residual risks (moderate to very high) are indicated on the drawing with warning triangles, the risk register, in its entirety, is available on drawings HTR-ATK-ZZ-ZZ-DR-HS-0001 to 0007. The reference numbers shown against each triangle will correlate to risks shown on these schedules.

Environmental Risks are not shown on the drawings and reference should be made to the following Document – HTR-ATK-XX-XX-RP-Z-0069 Outline Environmental

- 214 - WORKING ADJACENT TO LIVE TRAFFIC - WORKFORCE, MEMBERS OF PUBLIC, TRAFFIC
- 215 - PRESENCE OF SERVICES - SERVICE DATA POTENTIALLY MISSING FROM GIS - CONTRACTOR
- 202 & 371 - TREE CLEARANCE, CANOPY LIFTING, PRUNING, WORKING AT HEIGHT/ WORKFORCE /MEMBERS OF PUBLIC
- 403 -
- 237 - ELECTROCUTION - CONTRACTOR
- 238 - DAMAGE TO SERVICES AND CORRESPONDING HAZARD TO WORKFORCE/PUBLIC AS A CONSEQUENCE OF STRIKE

C01	RK	SM	AIH	SM	First Issue for Comments	05/04/22
C02	RK	SM	AIH	BJ	Phase 1 Planning	30/06/22
A1						

ATKINS
Member of the SNC-Lavalin Group

Aztec West
500 Park Avenue
Almondsbury
Bristol
BS32 4RZ

Tel: +44 (0)1454 662000
Fax: +44 (0)1454 663333
www.atkinsglobal.com

Drawing Suitability:
Initial non-contractual code

Status:
A1

Contractors Drawing Number:
HTR - ATK - AR - RE - DR - D - 0018

Project	Originator	Volume	Location	Type	Role	Number

Telephone: Havant (023) 9249 9888
Fax: Havant (023) 9245 3632
Website: www.portsmouthwater.co.uk
Registered Office: PO Box 8 West Street
Havant Hampshire PO9 1LG
REGISTERED IN ENGLAND No. 2536455

Project Ref. No:
HTR

Sheet:
2 of 4

Scale:
1:500

Sheet Size:
A1

Project Title:
HAVANT THICKET RESERVOIR

Drawing Title:
PHASE 1 NORTHERN ACCESS GENERAL ARRANGEMENT

Portsmouth Water Drawing Number:
HTR

Rev:
C02

Reproduced by permission of Ordnance Survey on behalf of HMSO.
© Crown Copyright and database right 2020. All rights reserved.
Ordnance Survey Licence Number 100018036.