

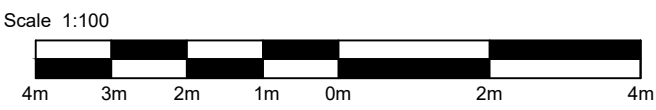
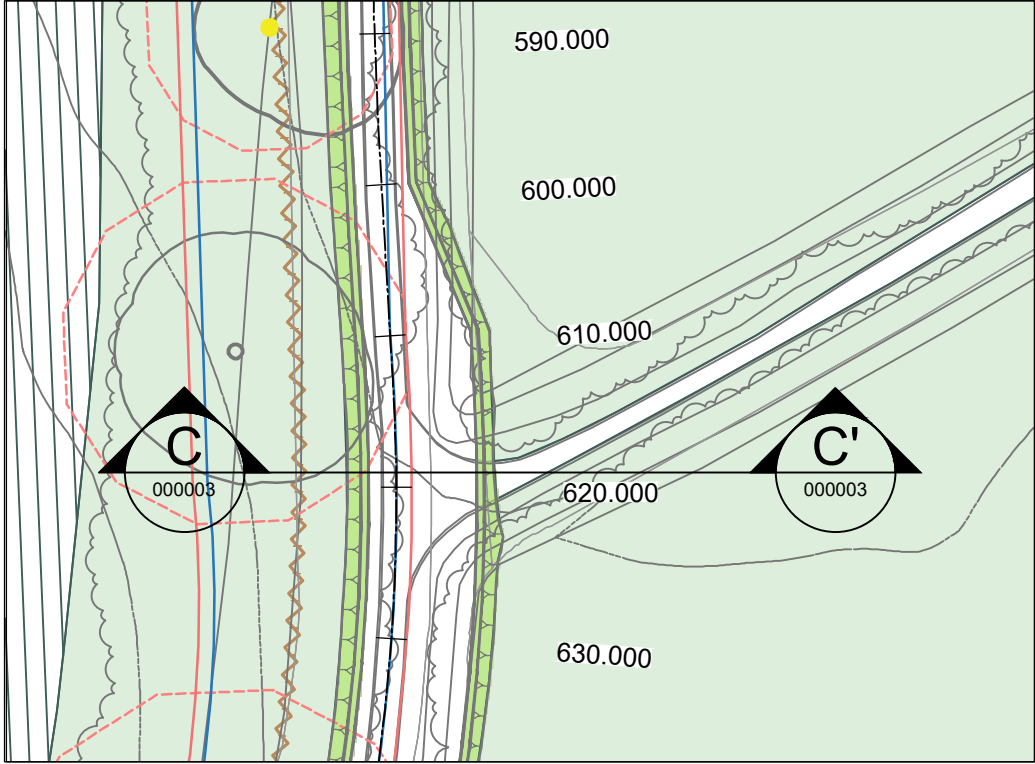


3 SECTION ELEVATION CC'
SCALE 1:100

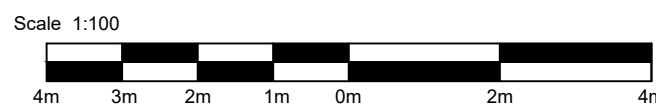


4 SECTION ELEVATION DD'
SCALE 1:100

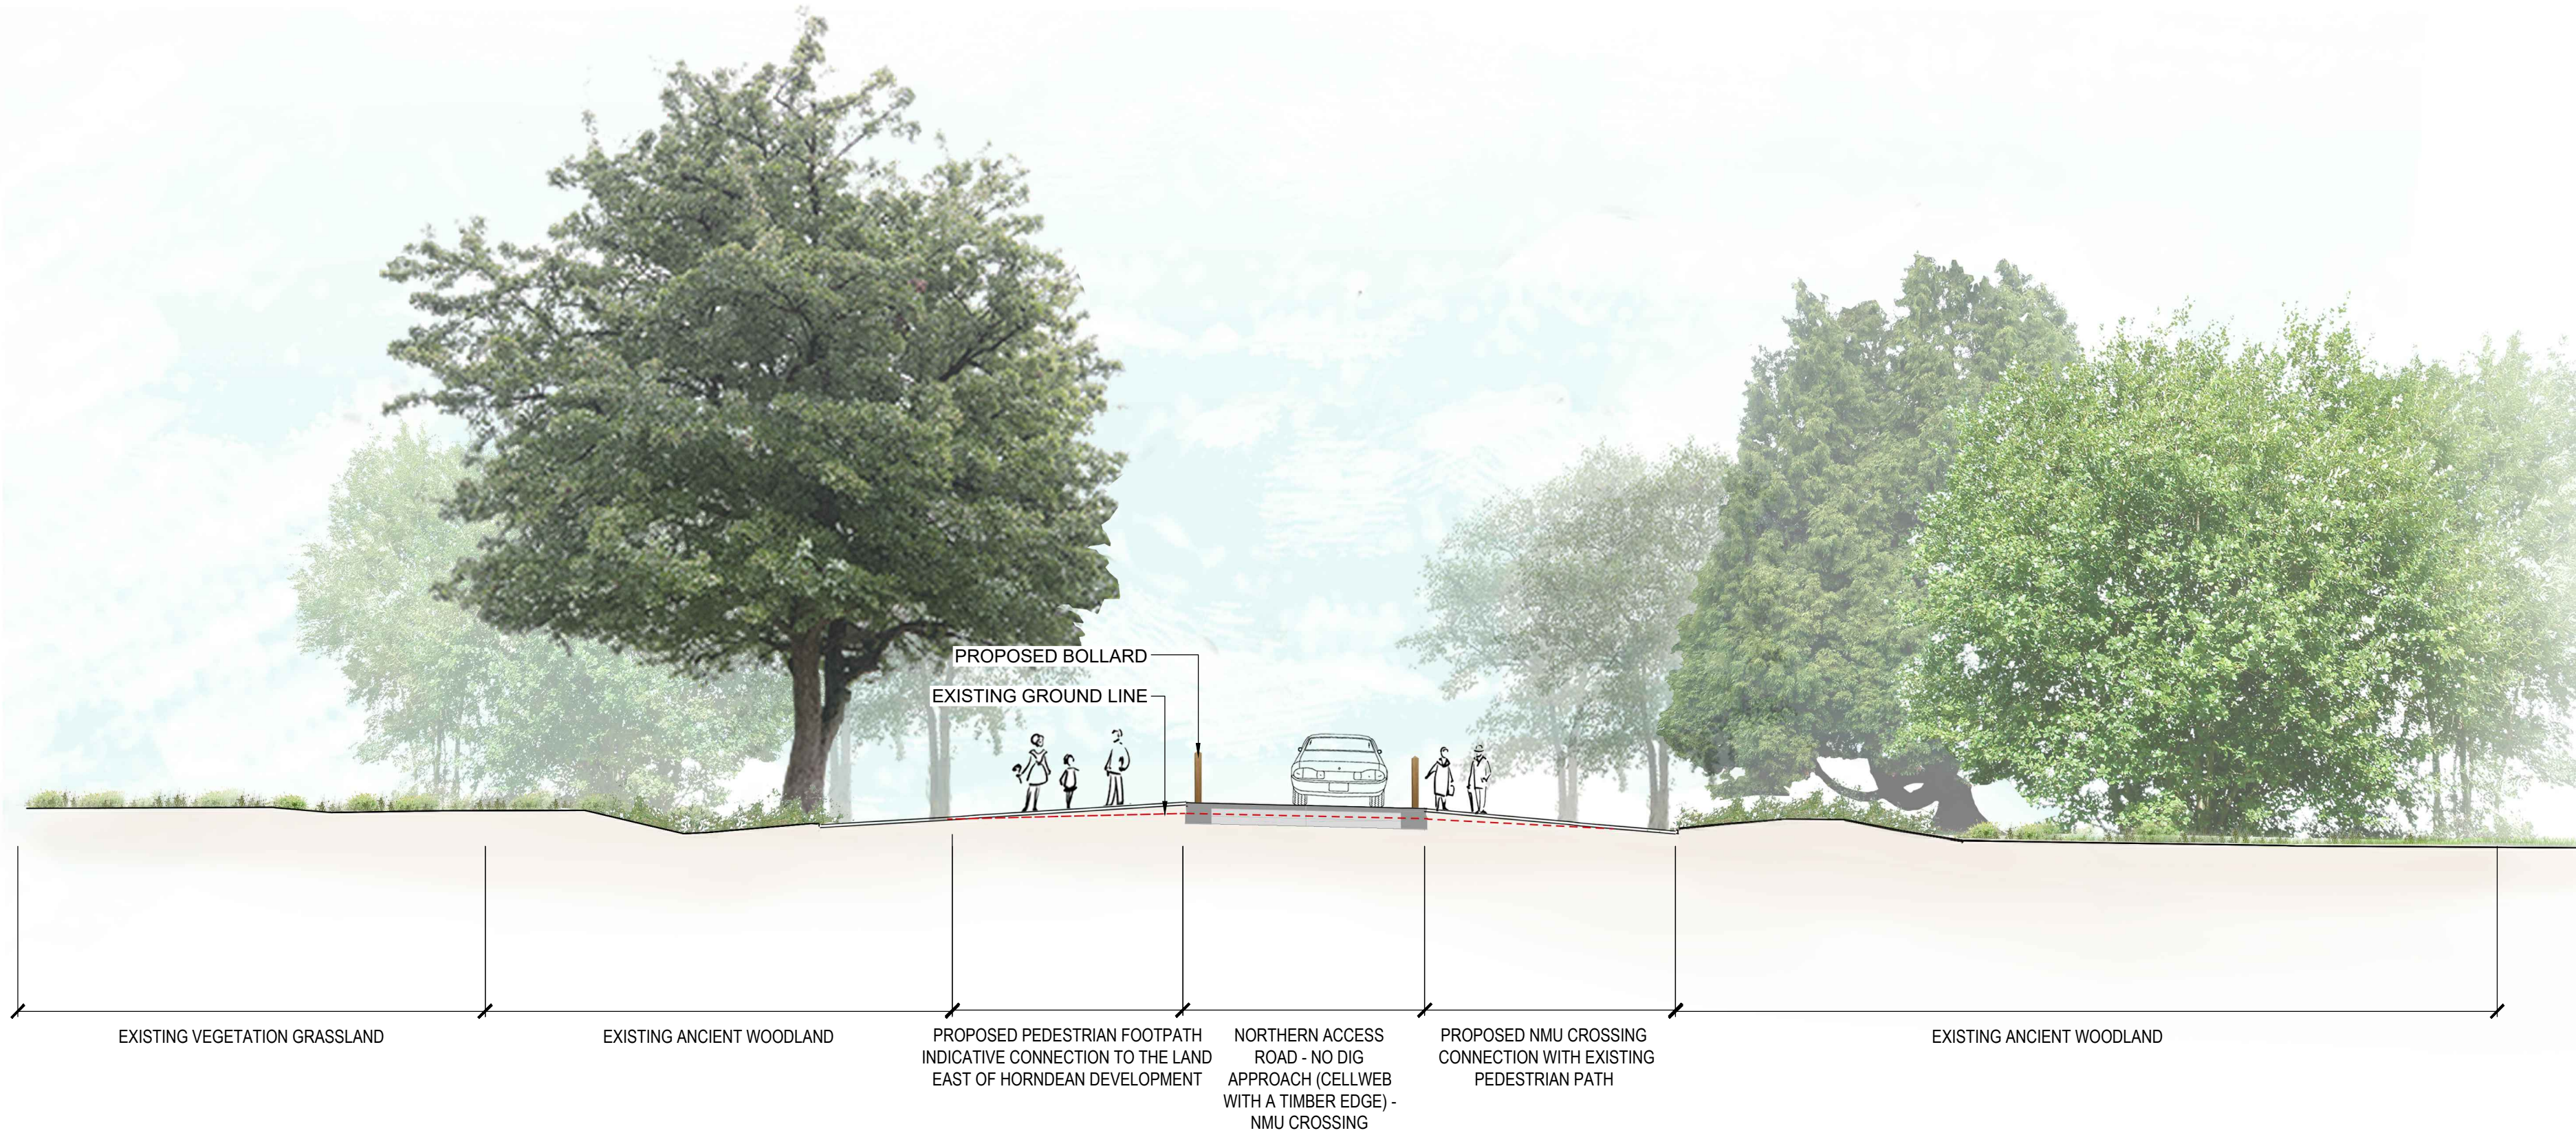

PLAN VIEW
Scale 1/500

Notes:

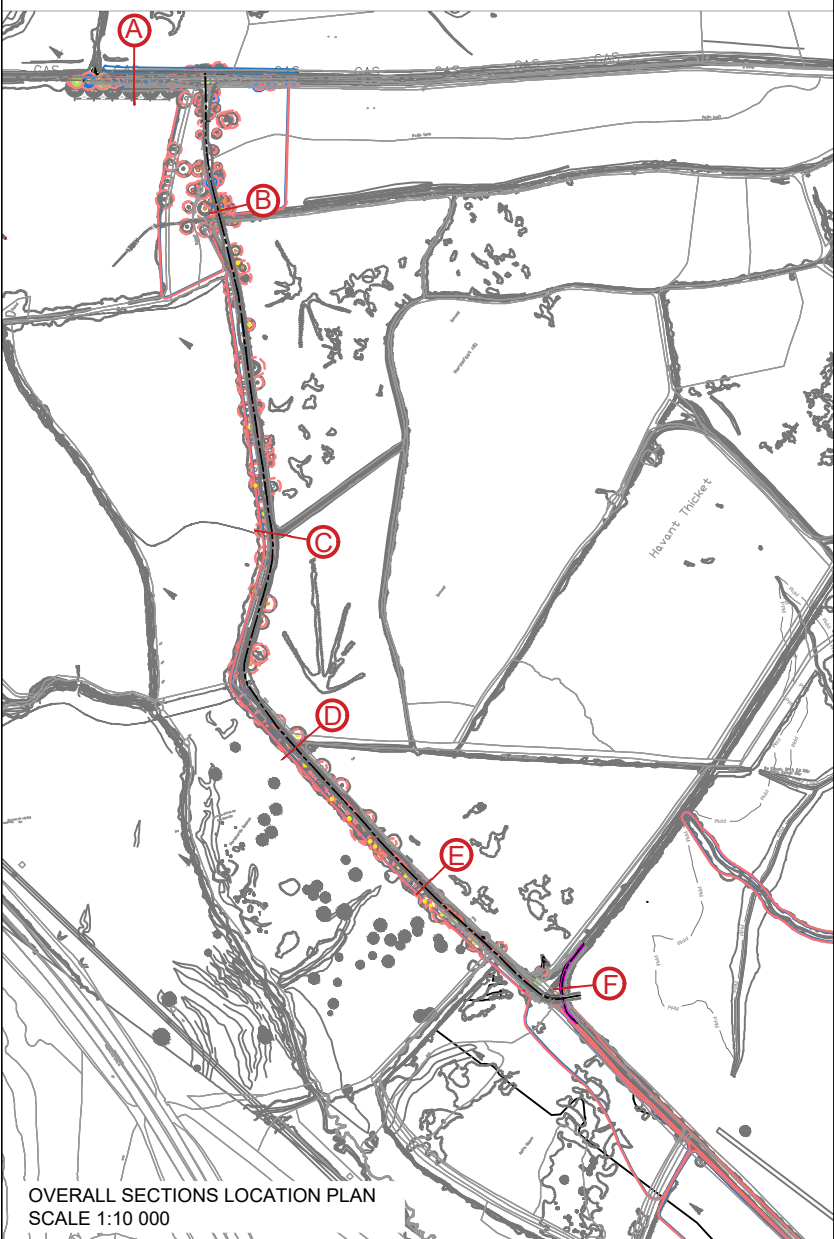

SAFETY, HEALTH AND ENVIRONMENTAL INFORMATION

In addition to the hazards/risks normally associated with the types of work detailed on this drawing, note the following significant residual risks (Reference shall also be made to the design hazard log).

Construction
(Enter "None" if applicable)

Maintenance / Cleaning
(Enter "None" if applicable)

Use
(Enter "None" if applicable)

Decommissioning / Demolition
(Enter "None" if applicable)

C01	RV	CP	JM	BJ	First Issue	30/06/22
Rev.	Drn	Ckd	Rev	Auth	Description	Date
Status	By	By	By	By		

ATKINS
Member of the SNC-Lavalin Group

Aztec West
500 Park Avenue
Almondsbury
Bristol
BS32 4RZ
Tel: +44 (0)1454 662000
Fax: +44 (0)1454 663333
www.atkinsglobal.com

Copyright © Atkins Limited (2020)

Drawing Suitability: Initial non-contractual code Status: A1

Contractors Drawing Number: HTR - ATK - ZZ - ZZ - DR - L - 0047
Project Originator Volume Location Type Role Number

Telephone: Havant (023) 9249 9888
Fax: Havant (023) 9249 3632
Website: www.portsmouthwater.co.uk
Registered Office: PO Box 8 West Street
Havant Hampshire PO9 1LG
REGISTERED IN ENGLAND No. 2536455

Portsmouth Water

Project Ref. No: HTR Sheet: 2 of 3 Scale: AS SHOWN Sheet Size: A1

Project Title: HAVANT THICKET RESERVOIR

Drawing Title: Landscape Sections Northern Access Sheet 2 of 3

ALL DIMENSIONS ARE IN MILLIMETRES
UNLESS OTHERWISE STATED

Reproduced by permission of Ordnance Survey on behalf of HMSO.
© Crown Copyright and database right 2020. All rights reserved.
Ordnance Survey Licence Number 100018036.

Portsmouth Water Drawing Number: Rev: C01