


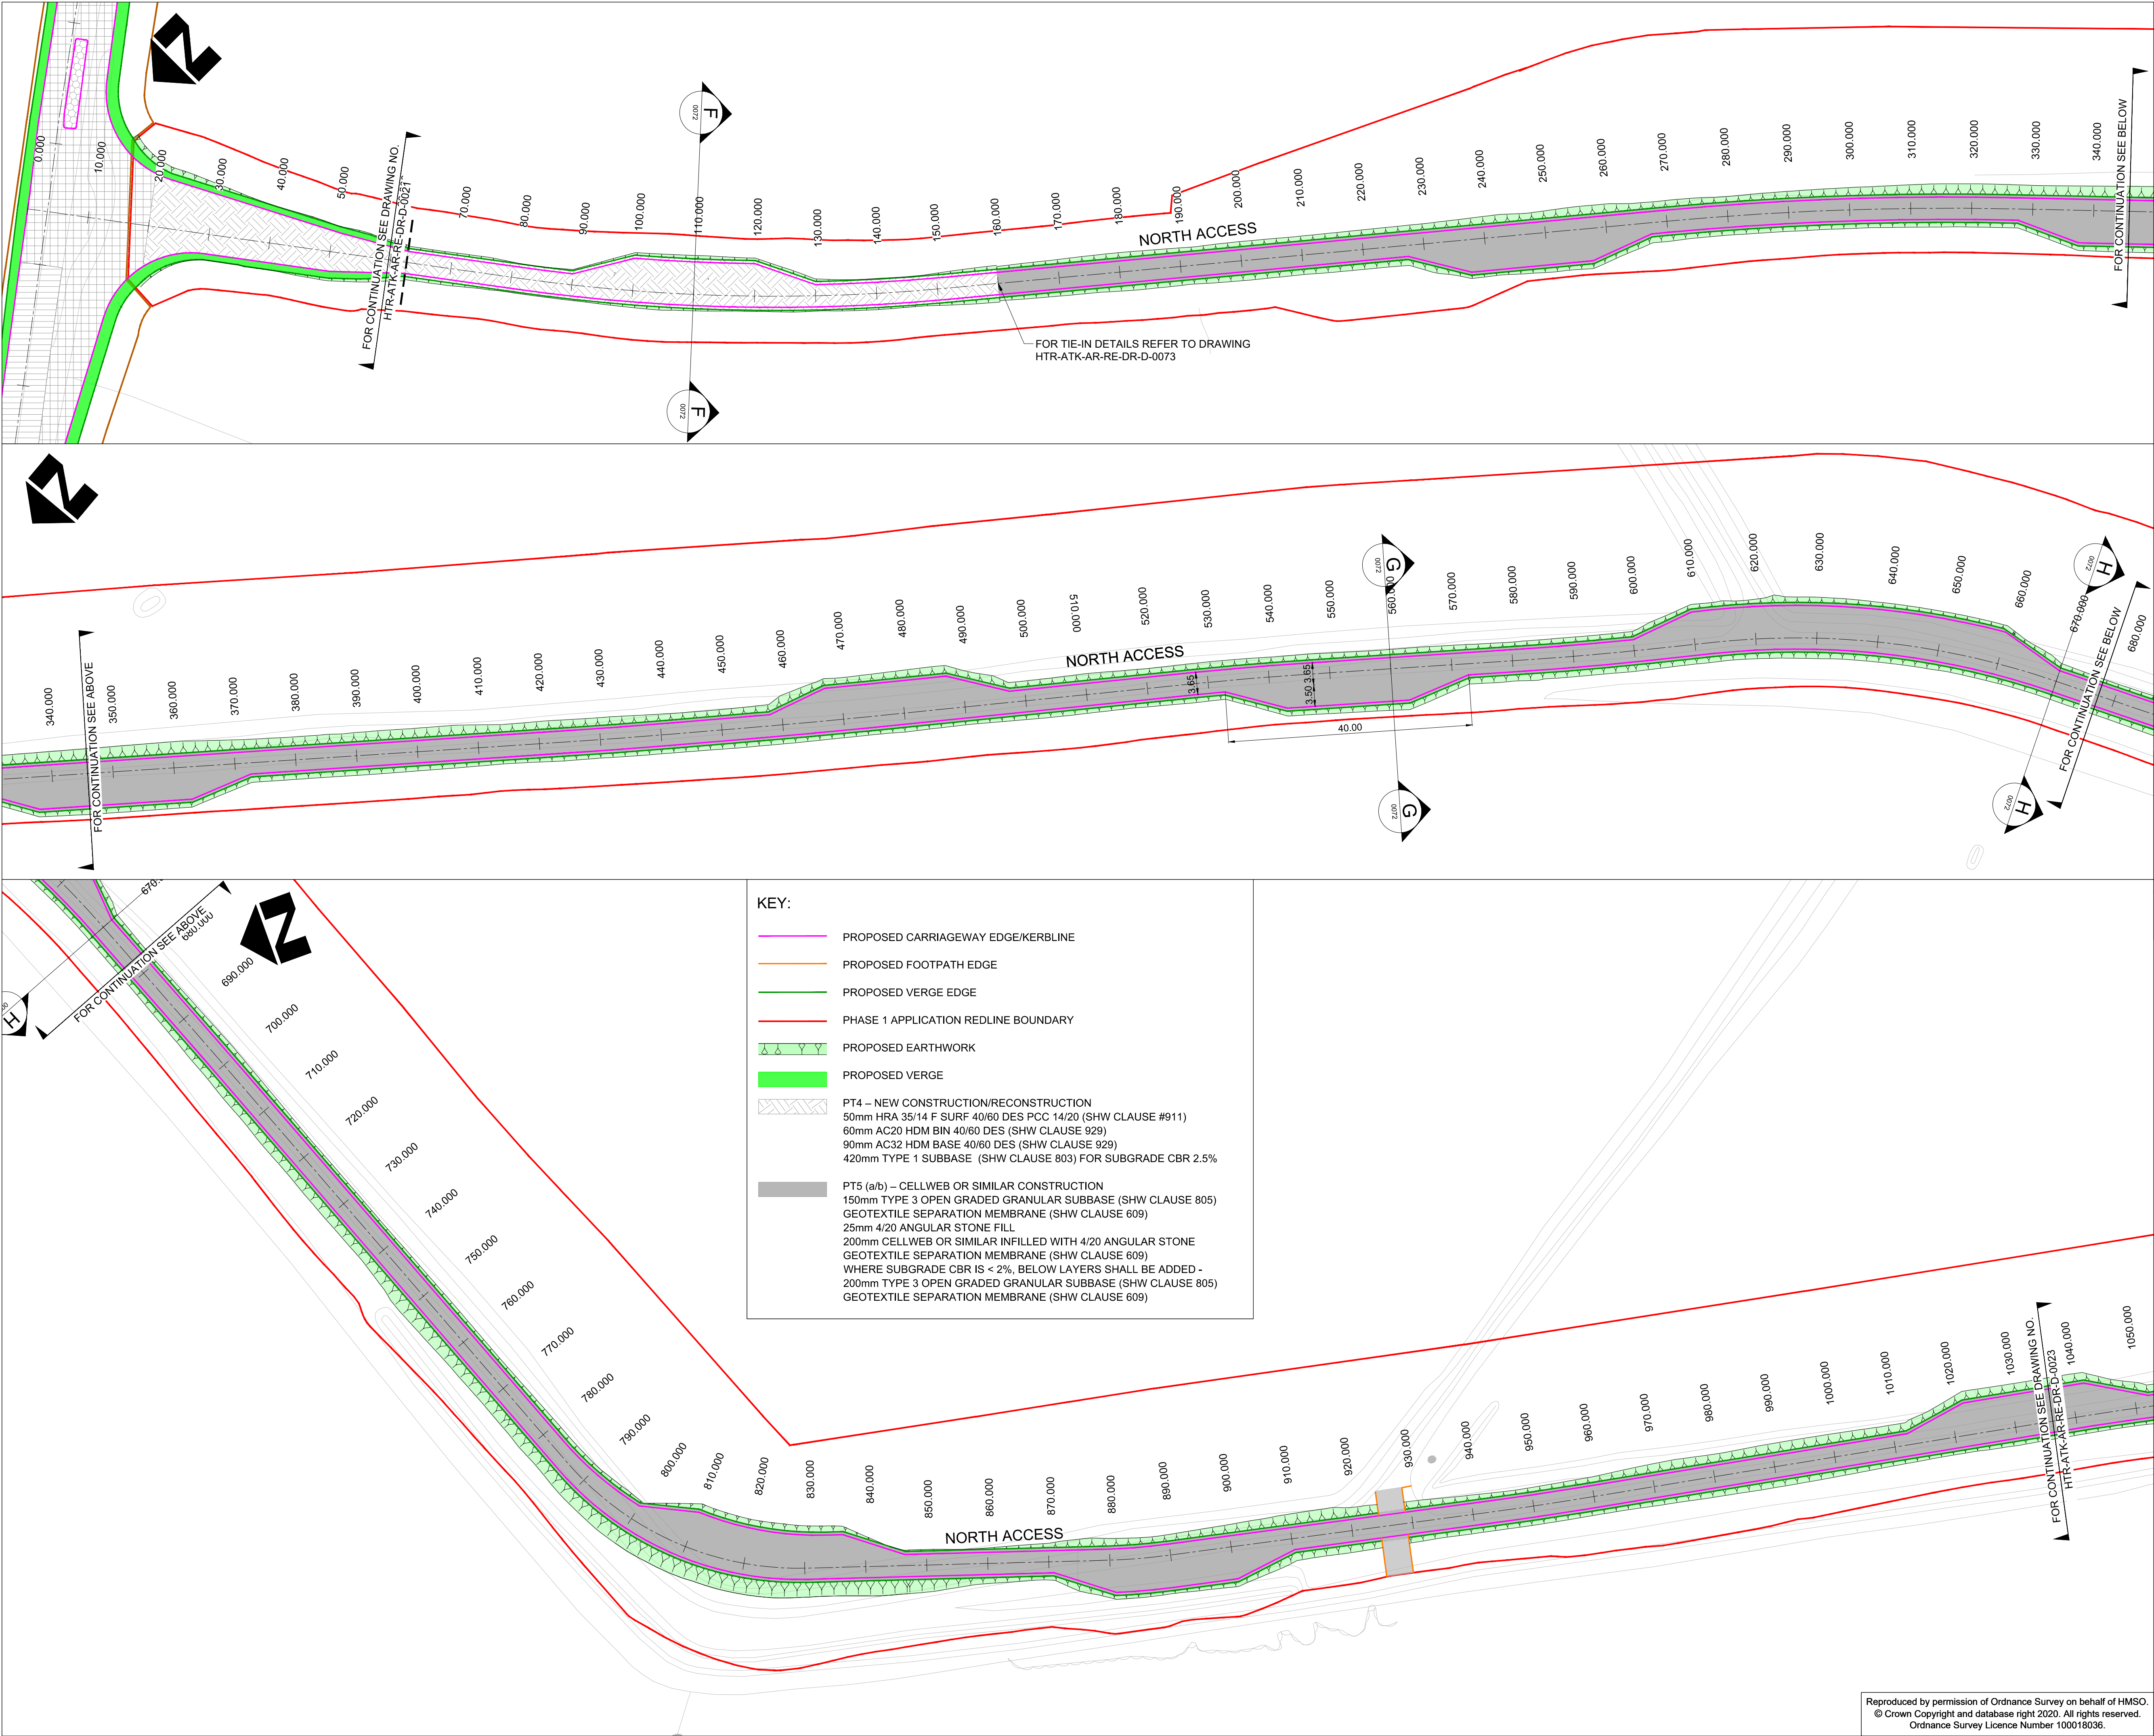

- NOTES:
- DO NOT SCALE FROM THIS DRAWING.
 - FOR GENERAL ARRANGEMENT, REFER TO DRAWING NOS. HTR-ATK-AR-RE-DR-D-0018 & 0019.
 - FOR KERB & EDGING DETAILS, REFER TO DRAWING NOS. HTR-ATK-AR-RE-DR-D-0039.
 - FOR PAVEMENT TYPICAL CROSS SECTION DETAILS, REFER TO DRAWING NOS. HTR-ATK-AR-RE-DR-D-0024 & 0025 AND HTR-ATK-AR-RE-DR-D-0072 & 0073.
 - FOR CORE AND TRIAL PIT LOCATIONS, REFER TO DRAWING HTR-ATK-AR-RE-DR-D-0069 TO HTR-ATK-AR-RE-DR-D-0071.
 - FOR PAVEMENT OPTIONS PT3 AND PT4, IF THE SUBGRADE CBR IS FOUND TO BE < 2.5%, THE SUBGRADE SHALL BE IMPROVED IN ACCORDANCE WITH CD 225 R1. WHERE CELLWEB OR SIMILAR IS USED [PAVEMENT OPTION PT5], IF THE SUBGRADE CBR IS FOUND TO BE < 2.0%, ADDITIONAL 200MM OF THE EXISTING FORMATION SHALL BE REMOVED AND REPLACED WITH TYPE 3 SUBBASE MATERIAL.
 - WHERE CELLWEB OR SIMILAR IS CONSTRUCTED OVER THE EXISTING VERGES, THE PAVEMENT FORMATION SHALL BE PREPARED BY REMOVING THE TOP 200MM OF TOPSOIL AS PER THE PROJECT SPECIFIC TOP SOIL MANAGEMENT STRATEGY (REFERENCE TO - TBC).
 - WHERE EXCAVATION OF EXISTING GROUND IS REQUIRED TO CONSTRUCT THE PROPOSED PAVEMENT, CARE SHALL BE TAKEN NOT TO DAMAGE THE TREE ROOTS. WHERE THIS IS NOT POSSIBLE, HAND DIGGING OR VACUUM SOIL EXCAVATION TECHNIQUES SHALL BE USED WHERE PRACTICAL.
 - MINIMUM THICKNESS OF PAVEMENT LAYERS SHALL BE IN ACCORDANCE WITH BS 594987:2015 + A1:2017.
 - ALL EXISTING UTILITIES SHALL BE IDENTIFIED. WHERE FOUND WITHIN THE CONSTRUCTION WILL BE RELOCATED/LOWERED SEE APPENDIX 1/16.

SAFETY, HEALTH AND ENVIRONMENTAL INFORMATION

In addition to the hazards/ risks normally associated with the types of work detailed on this drawing, all significant residual risks (moderate to very high) are indicated on the drawing with warning triangles, the risk register, in its entirety, is available on drawings HTR-ATK-ZZ-ZZ-DR-HS-0001 to 0007. The reference numbers shown against each triangle will correlate to risks shown on these schedules.

Environmental Risks are not shown on the drawings and reference should be made to the following Document – HTR-ATK-XX-XX-RP-Z-0069 Outline Environmental

C01	RK	AIH	AIH	BJ	For Phase 1 Planning	30/06/22
D2	Dm	By	Ckd	Rev	Auth	Date
Rev. Status	By	By	By	By	Description	Date
ATKINS						Aztec West 500 Park Avenue Almondsbury Bristol BS32 4RZ Tel: +44 (0)1454 662000 Fax: +44 (0)1454 663333 www.atkinsglobal.com
Member of the SNC-Lavalin Group						
Copyright © Atkins Limited (2020)						

Drawing Suitability:	Initial non-contractual code	Status:	D2
Contractors Drawing Number:	HTR - ATK - AR - RE - DR - D - 0022		
Project	Originator	Volume	Location
Telephone: Havant (023) 9249 9888	Fax: Havant (023) 9245 3632	Website: www.portsmouthwater.co.uk	Registered Office: PO Box 8 West Street Havant Hampshire PO9 1LG REGISTERED IN ENGLAND No. 2536455
Project Ref. No:	Sheet:	Scale:	Sheet Size:
HTR	2 of 3	1:500	A1
Project Title:	HAVANT THICKET RESERVOIR		
Drawing Title:	NORTHERN ACCESS ROAD PAVEMENT LAYOUT		
Portsmouth Water Drawing Number:	Rev:		
	C01		

Reproduced by permission of Ordnance Survey on behalf of HMSO.
© Crown Copyright and database right 2020. All rights reserved.
Ordnance Survey Licence Number 100018036.