


PROPOSED LANDSCAPING PLAN (1:100)

Notes

THIS DRAWING IS THE COPYRIGHT OF VIVID DESIGN STUDIO LTD AND MUST NOT BE COPIED, ALTERED OR REPRODUCED IN ANY WAY NEITHER PASSED TO A THIRD PARTY WITHOUT THEIR WRITTEN PERMISSION.

DIMENSIONS TO BE CHECKED ON SITE BEFORE COMMENCING WORK AND ANY DISCREPANCIES SHALL BE REPORTED TO THE DESIGNER. FIGURED DIMENSIONS MUST BE TAKEN IN PREFERENCE TO SCALED DIMENSIONS.

Rev:-	Description:-	Date:-	Chkd by:-

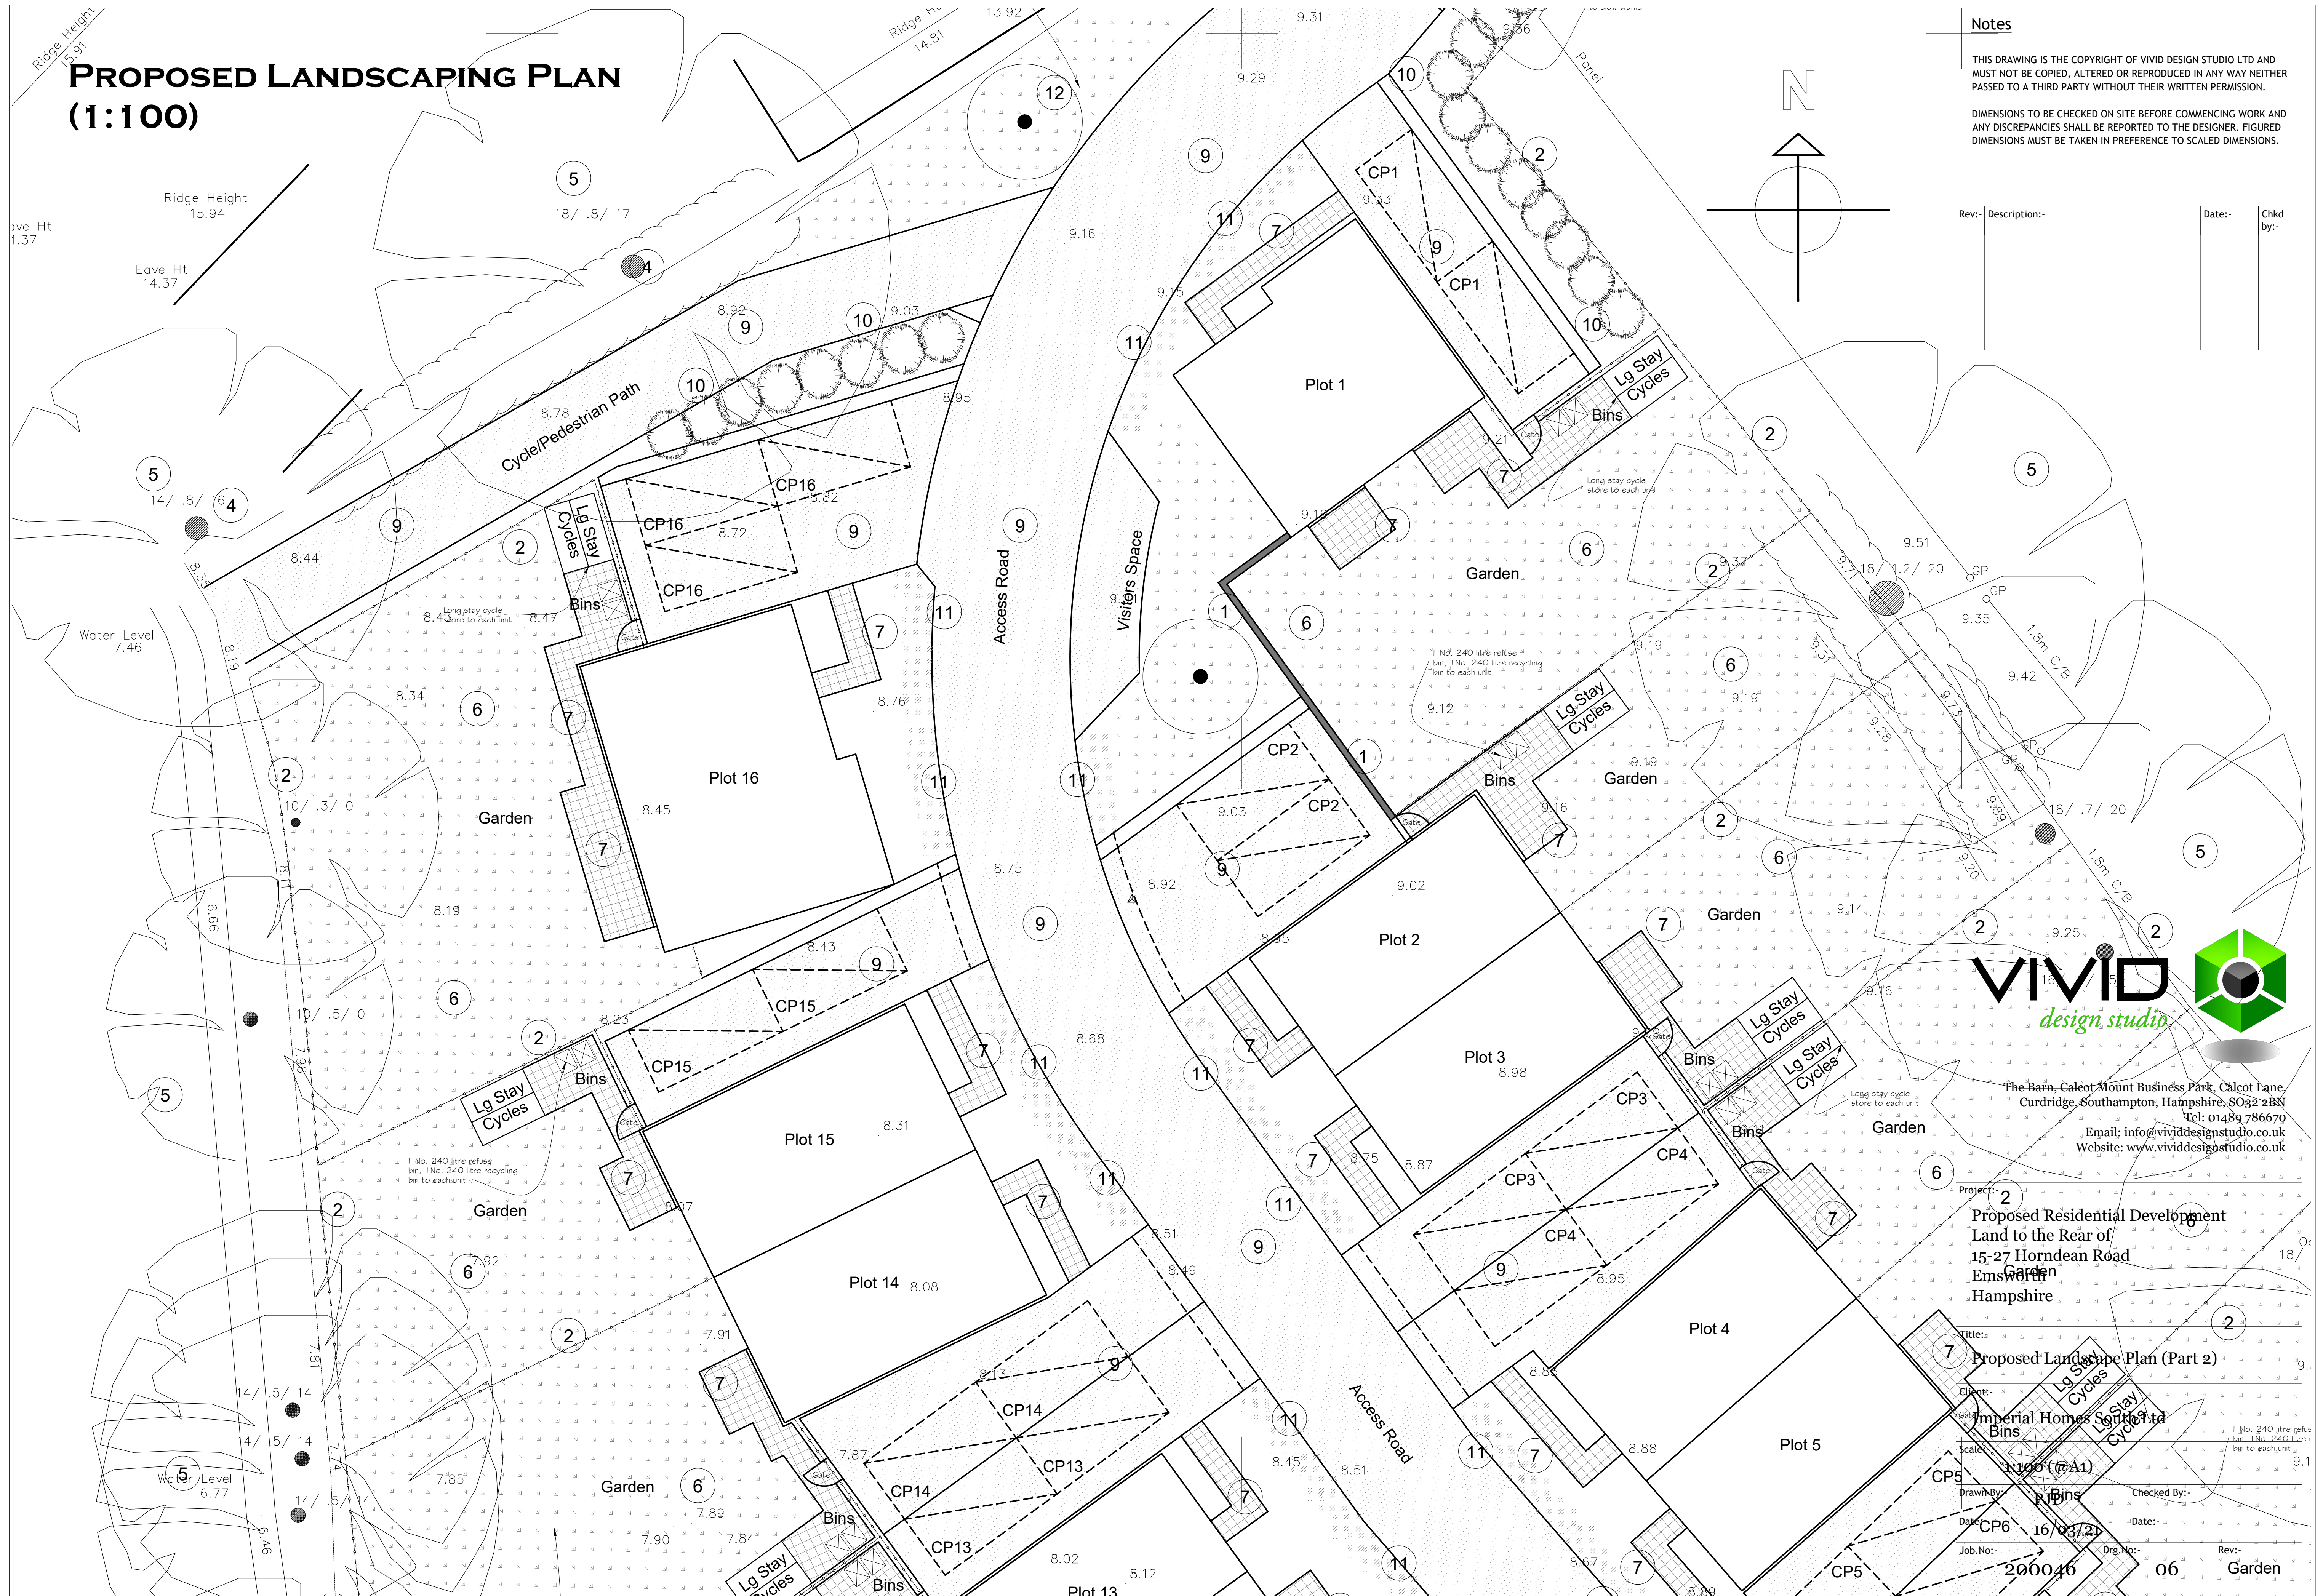

The Barn, Calcot Mount Business Park, Calcot Lane,
Curbridge, Southampton, Hampshire, SO32 2BN
Tel: 01489 786670
Email: info@vividdesignstudio.co.uk
Website: www.vividdesignstudio.co.uk

Project:-	2
Proposed Residential Development Land to the Rear of 15-27 Horndean Road Emsayten Hampshire	
Title:-	Proposed Landscaping Plan (Part 2)
Client:-	Imperial Homes South Ltd
Scale:-	1:100 (at A1)
Drawn By:-	J. Bins
Date:-	16/03/21
Job No:-	200046
Checked By:-	J. Bins
Date:-	16/03/21
Drw. No:-	06
Rev:-	