


All dimensions to be checked on site prior to commencement of any construction works. Figured dimensions are to be used in preference to scaled dimensions.

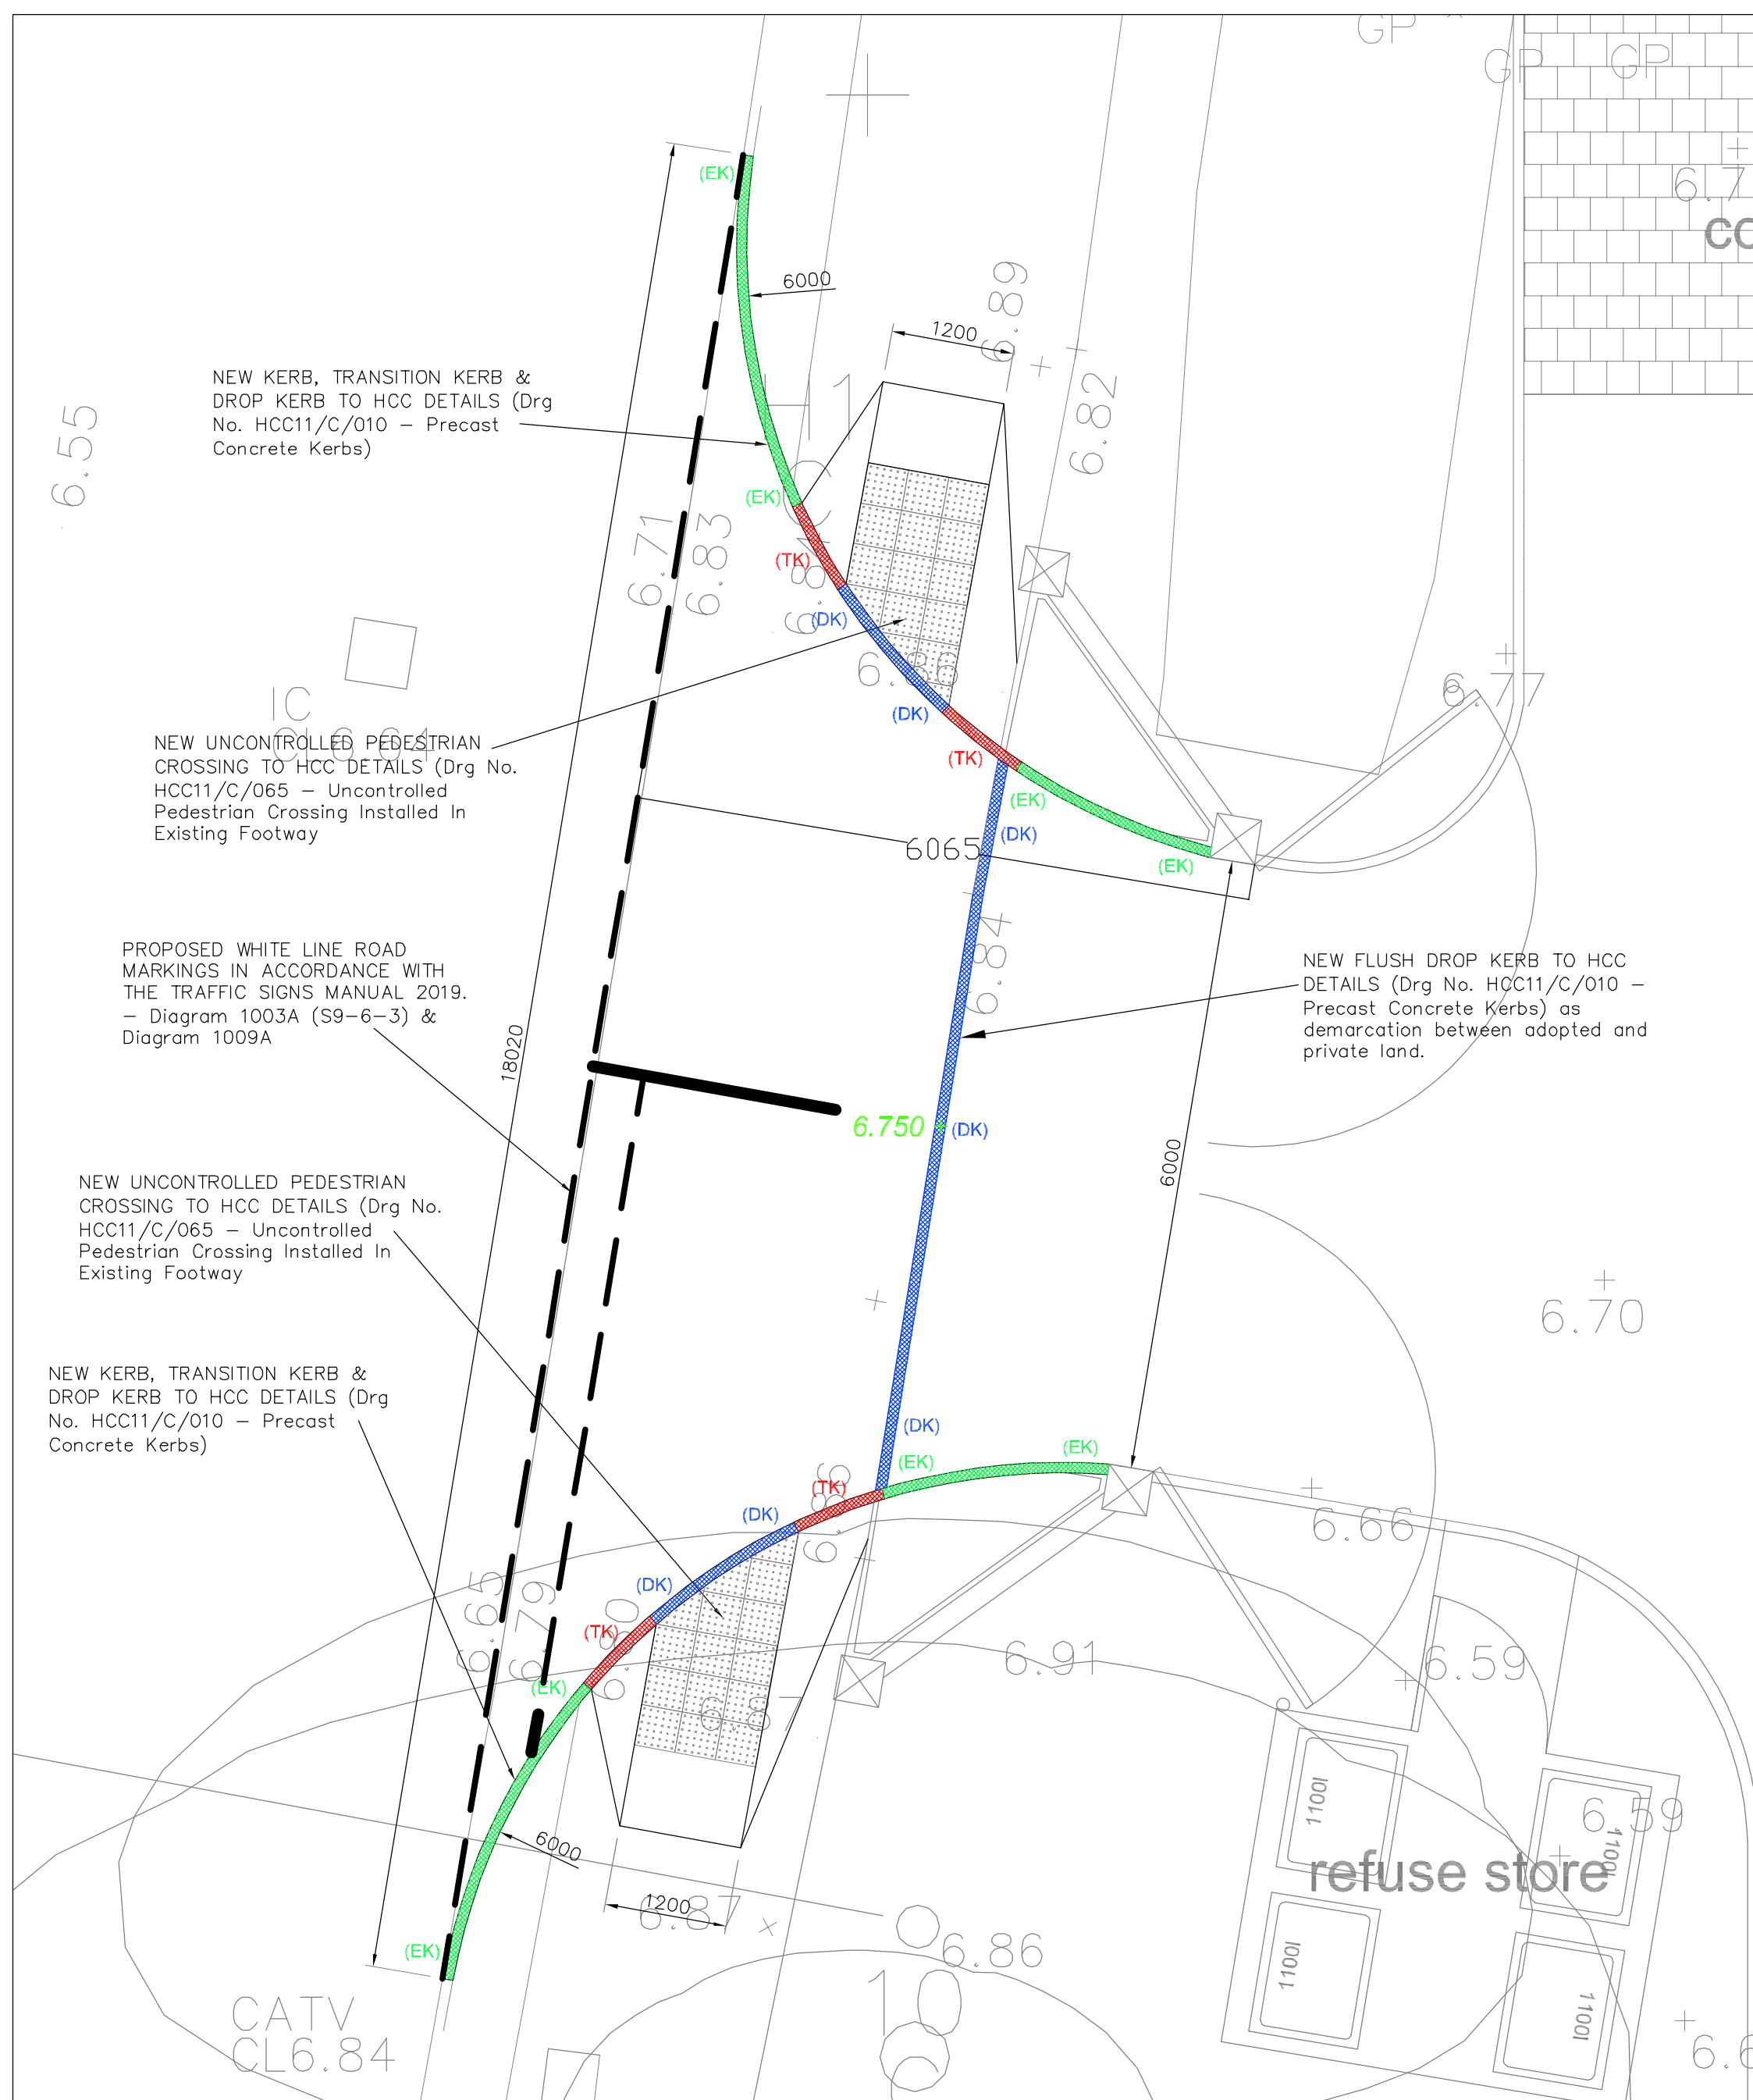

PROPOSED ENTRANCE PLAN
SHOWING PROPOSED LAYOUT AND KERB LINES
1:50

Revision	Description	Date	DRAWN	
----------	-------------	------	-------	--

Project :
NEW DEVELOPMENT,
15 LANGSTONE ROAD,
HAVANT, HAMPSHIRE PO9 1RA.

Drawing Title :
Proposed Entrance

Chris Flint Associates Ltd
CHARTERED SURVEYORS - PROJECT MANAGERS
DEVELOPMENT CONSULTANTS

Drawn By CF	Date 01/09/22	SHEET SIZE A2	Approved By	Date
CFA	Drawing No. FULL	01	Revision:	Scale: 1-50

PLANNING

2 Emerald Close Waterlooville Hants PO7 8NZ
tel: 023 92 432484 fax: 023 92 358554
Email: chrisflintassociates@gmail.com