


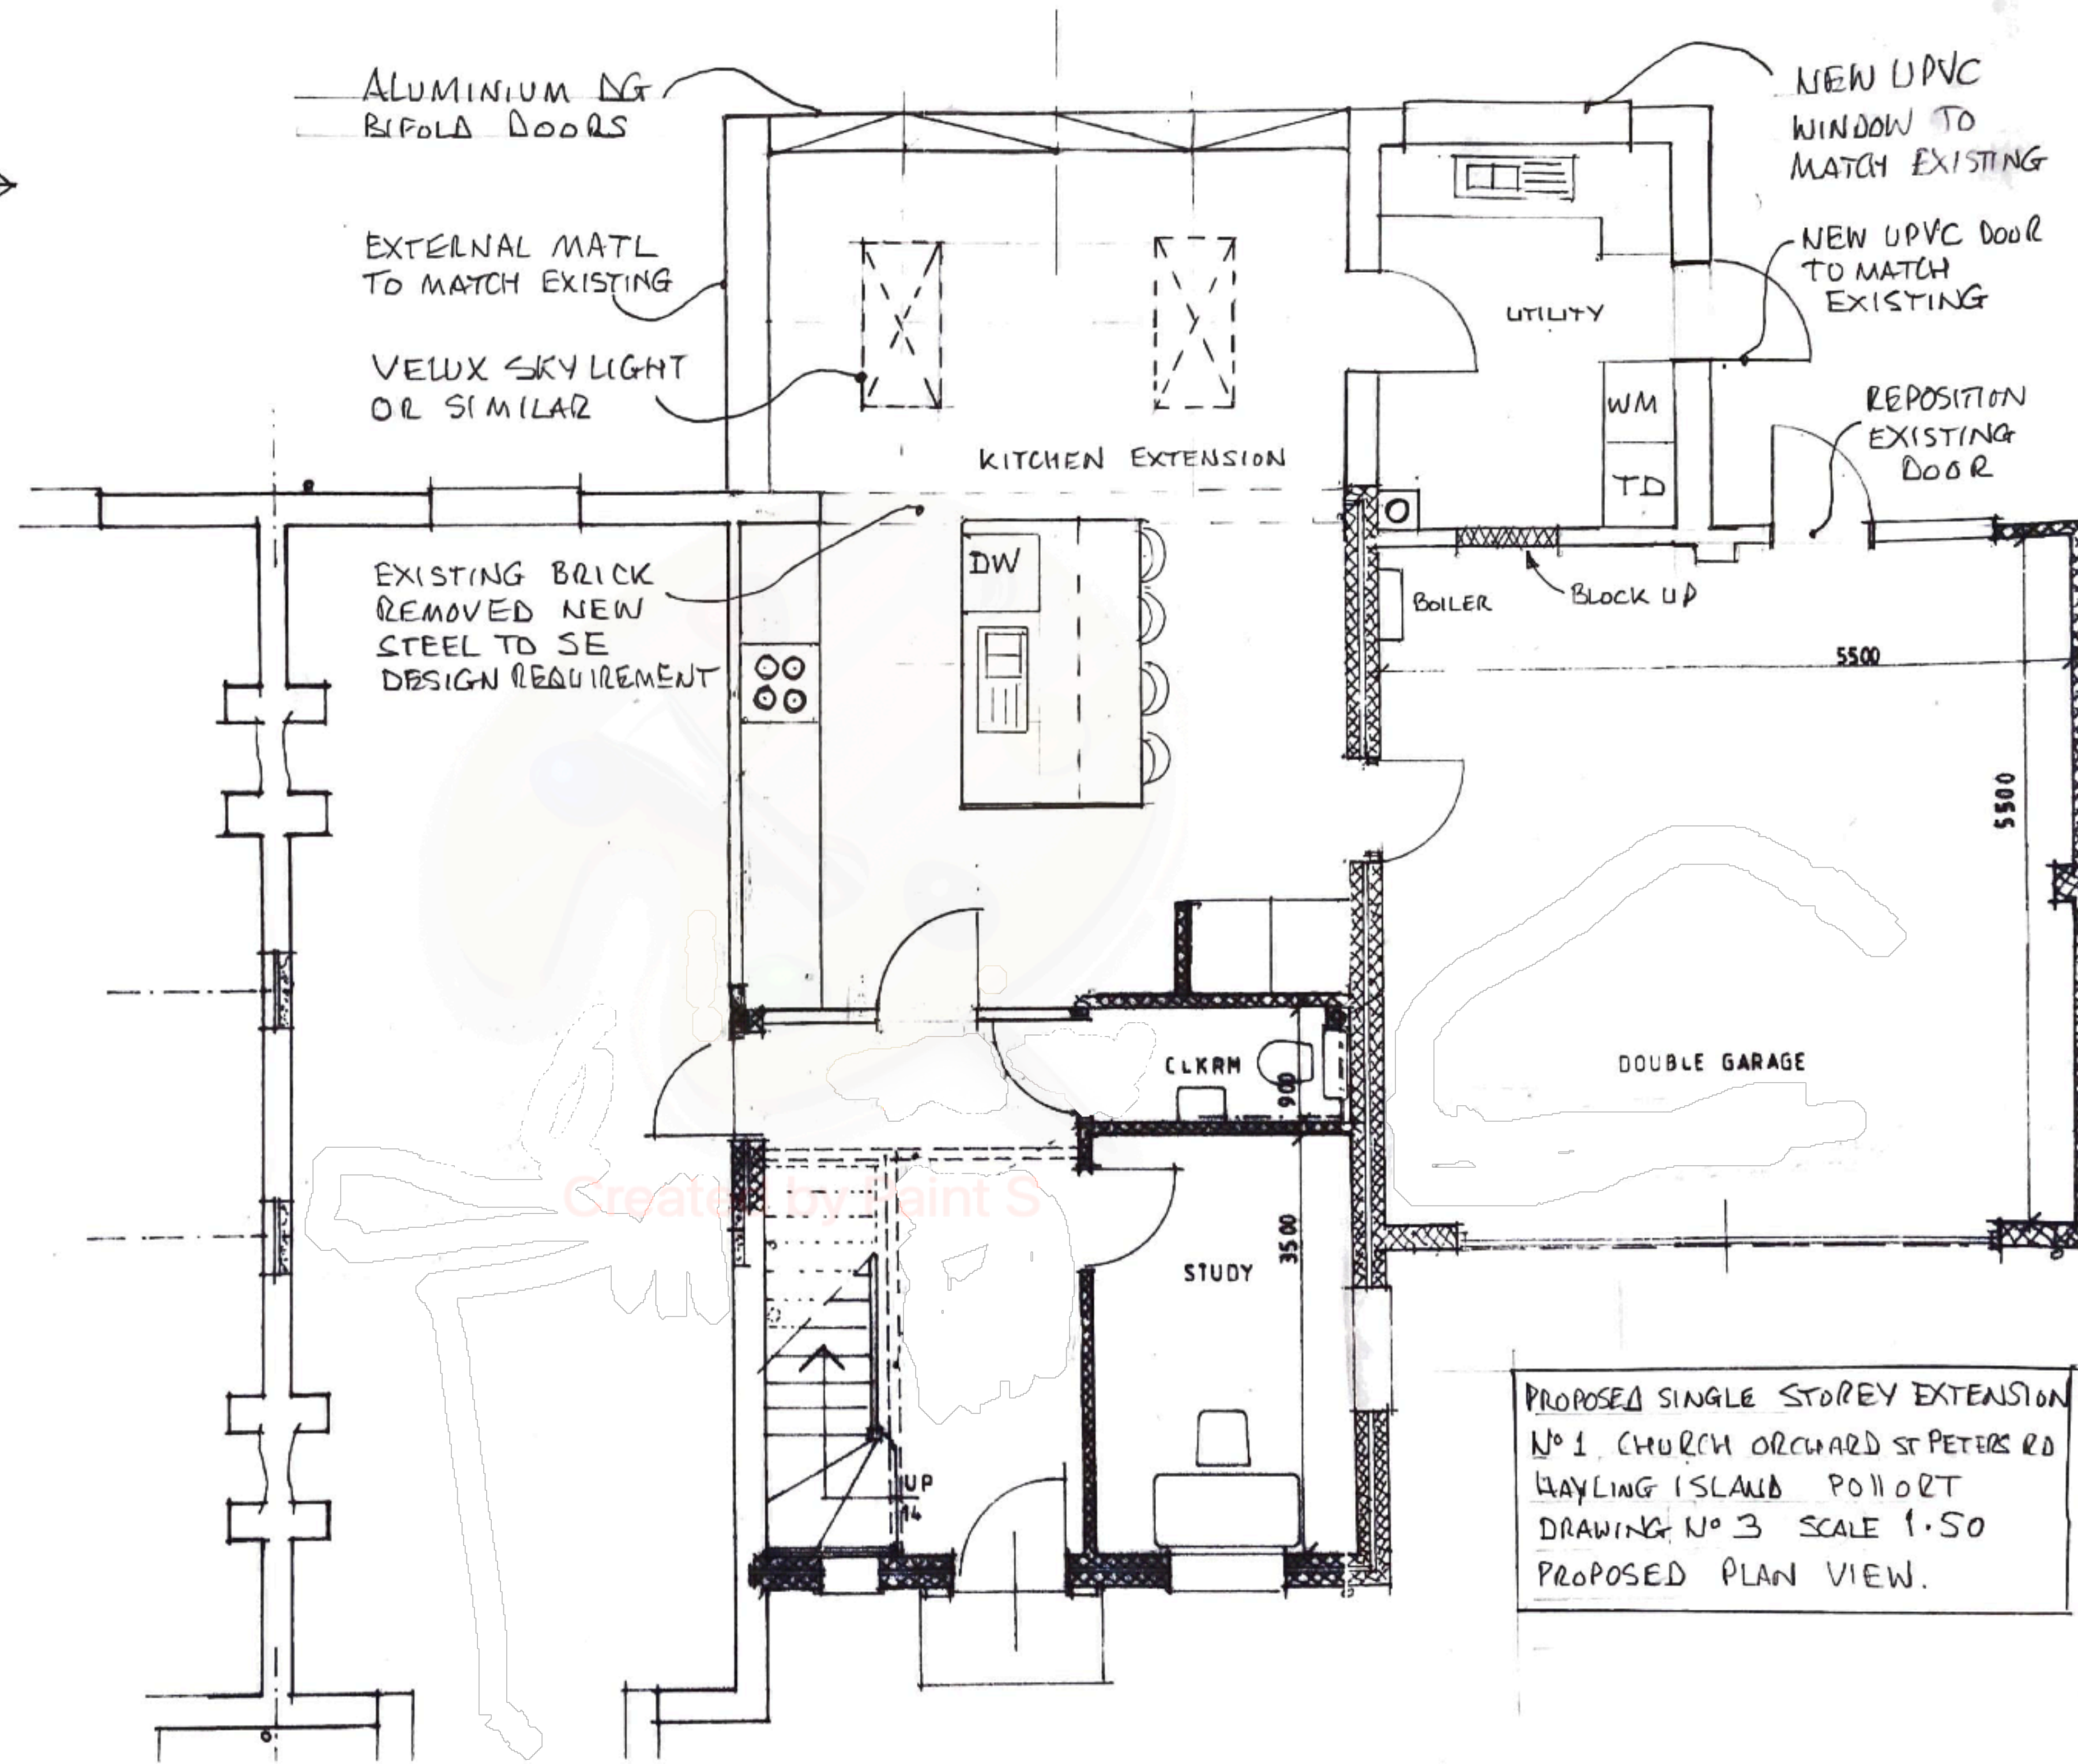

PROPOSED SINGLE STOREY EXTENSION
Nº 1 CHURCH ORCHARD ST PETERS RD
WYLLING ISLAND PORT
DRAWING Nº 3 SCALE 1:50
PROPOSED PLAN VIEW.