
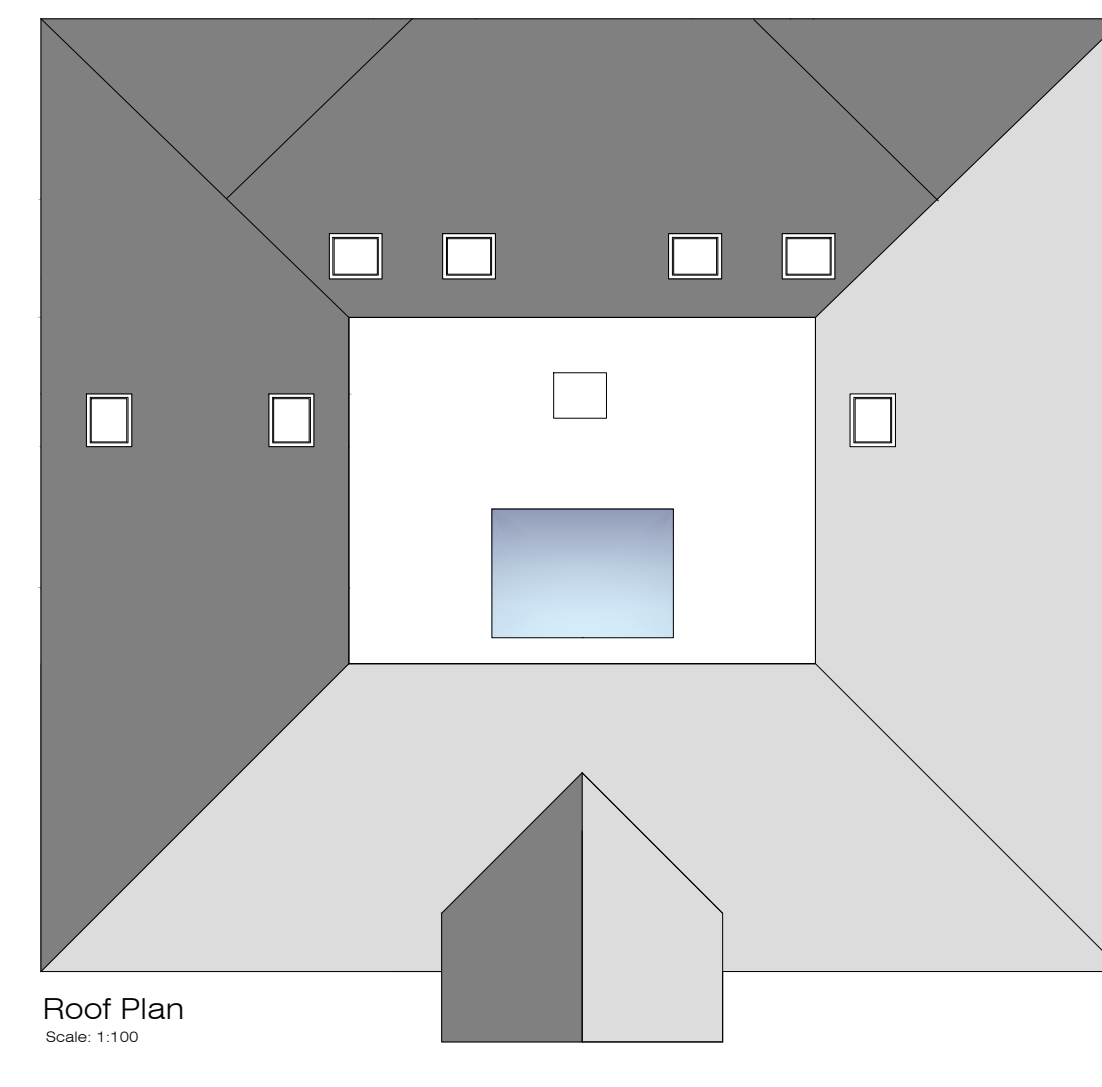
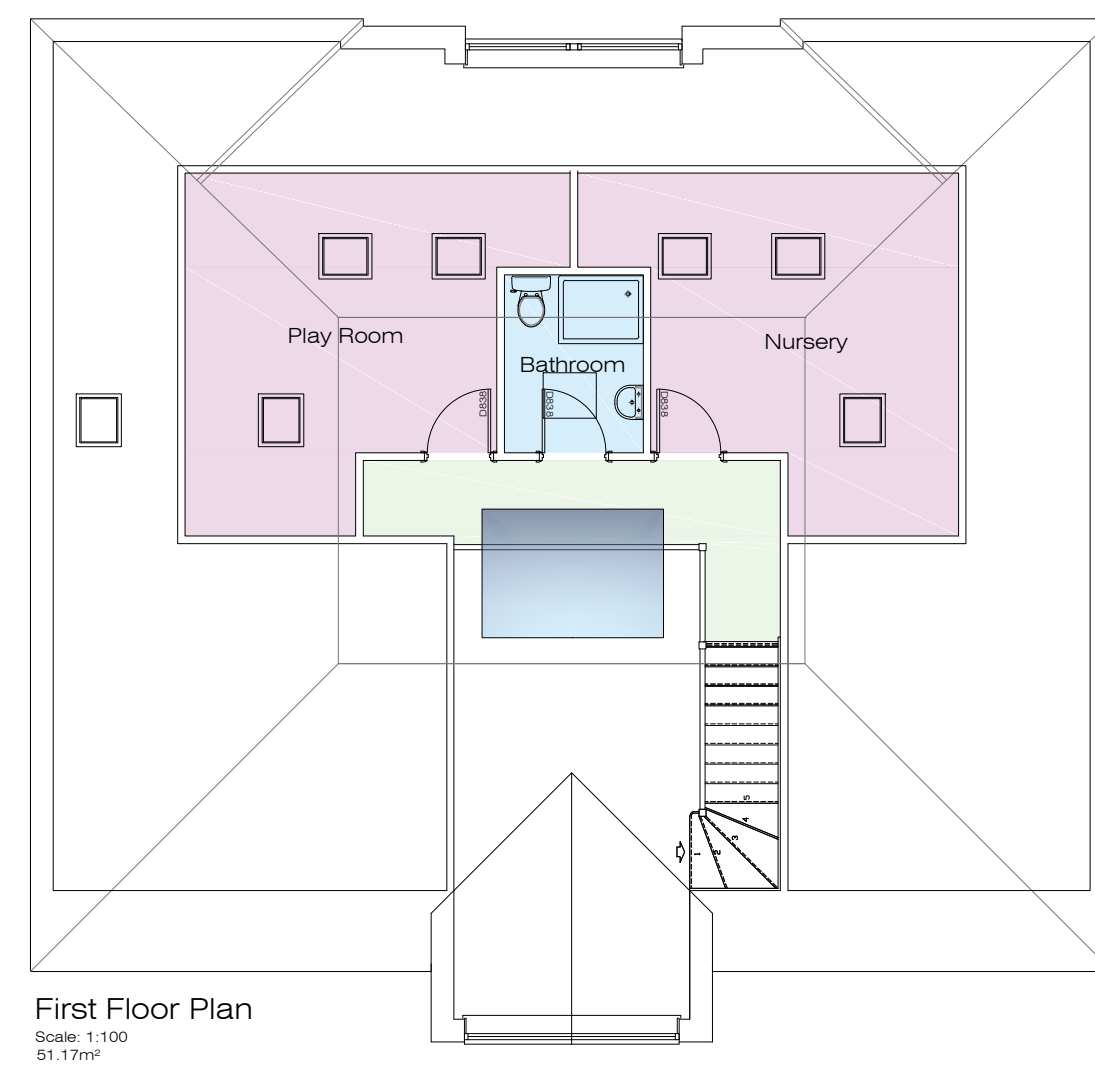
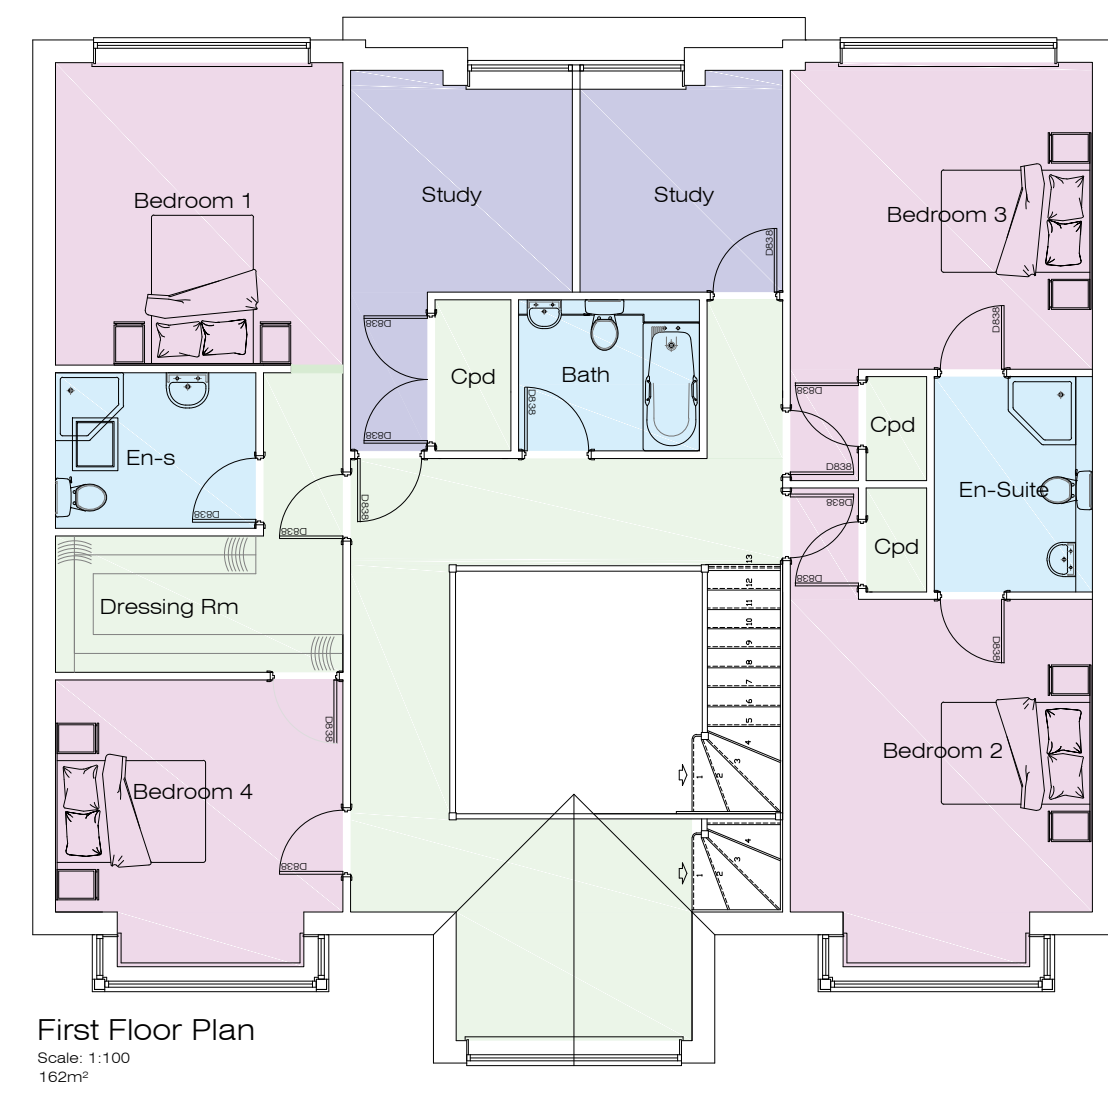
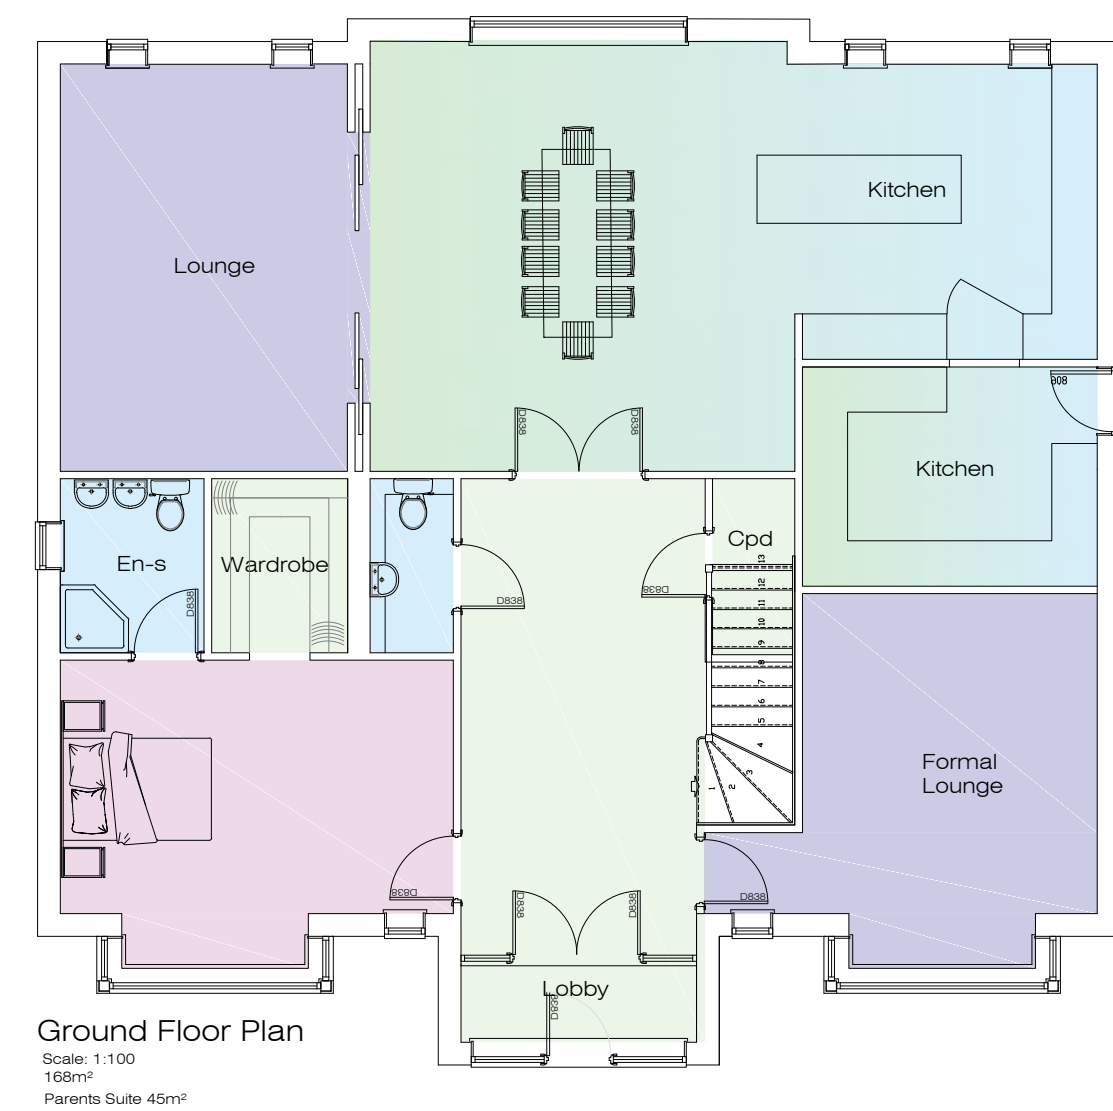


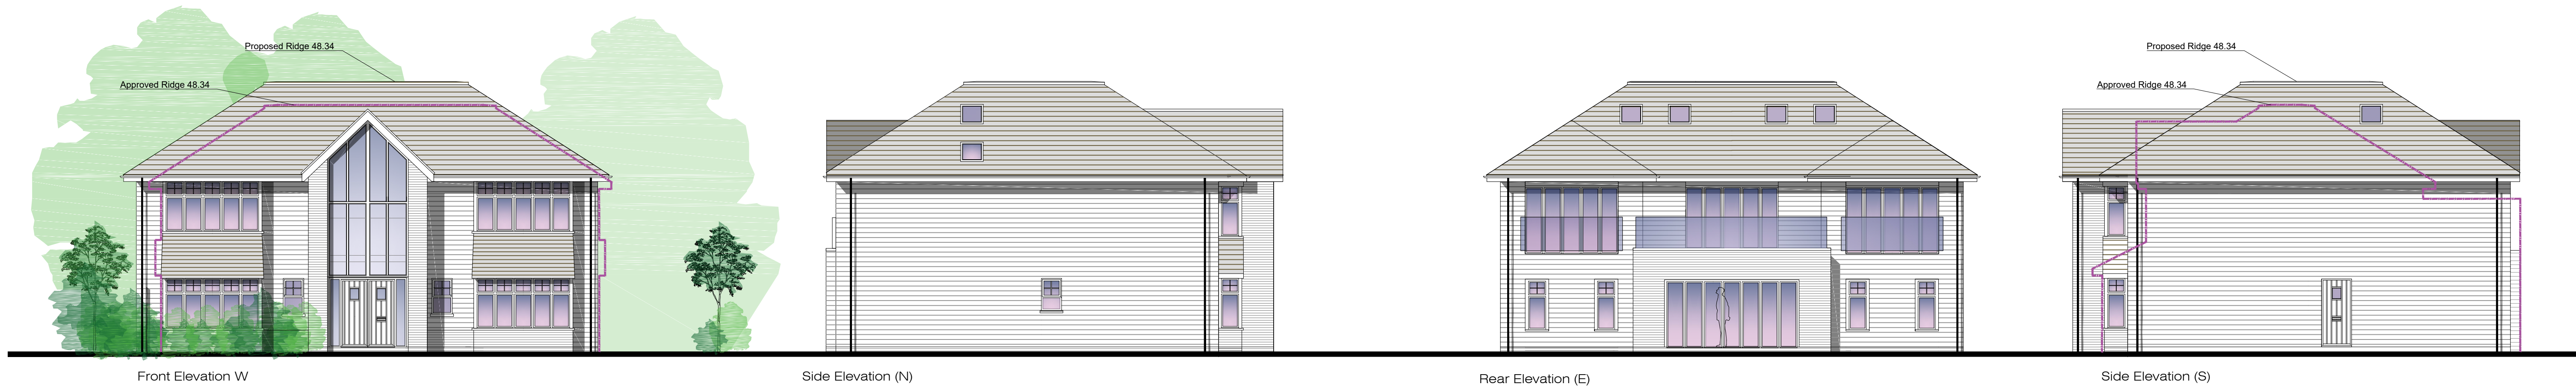

Solent Design Ltd
5 The old Railway
Spring Garden Lane
Gosport
PO12 1PQ
tel: 02392 580745 mob: 07771 355742 e-mail: info@solentplans.com

PROJECT DESCRIPTION:
Alternative House Type
DRAWING TITLE:
Initial Plans and Elevations

ADDRESS: Plot 1
The Grove
Billet Ave
Waterlooville
CLIENT: Mr M Imran
FIRST DRAWN: Aug 2022

DRAWING NO: SD-2236-01 E
drawing status: Issued for Comment
SCALE: 1:100
NORTH

