



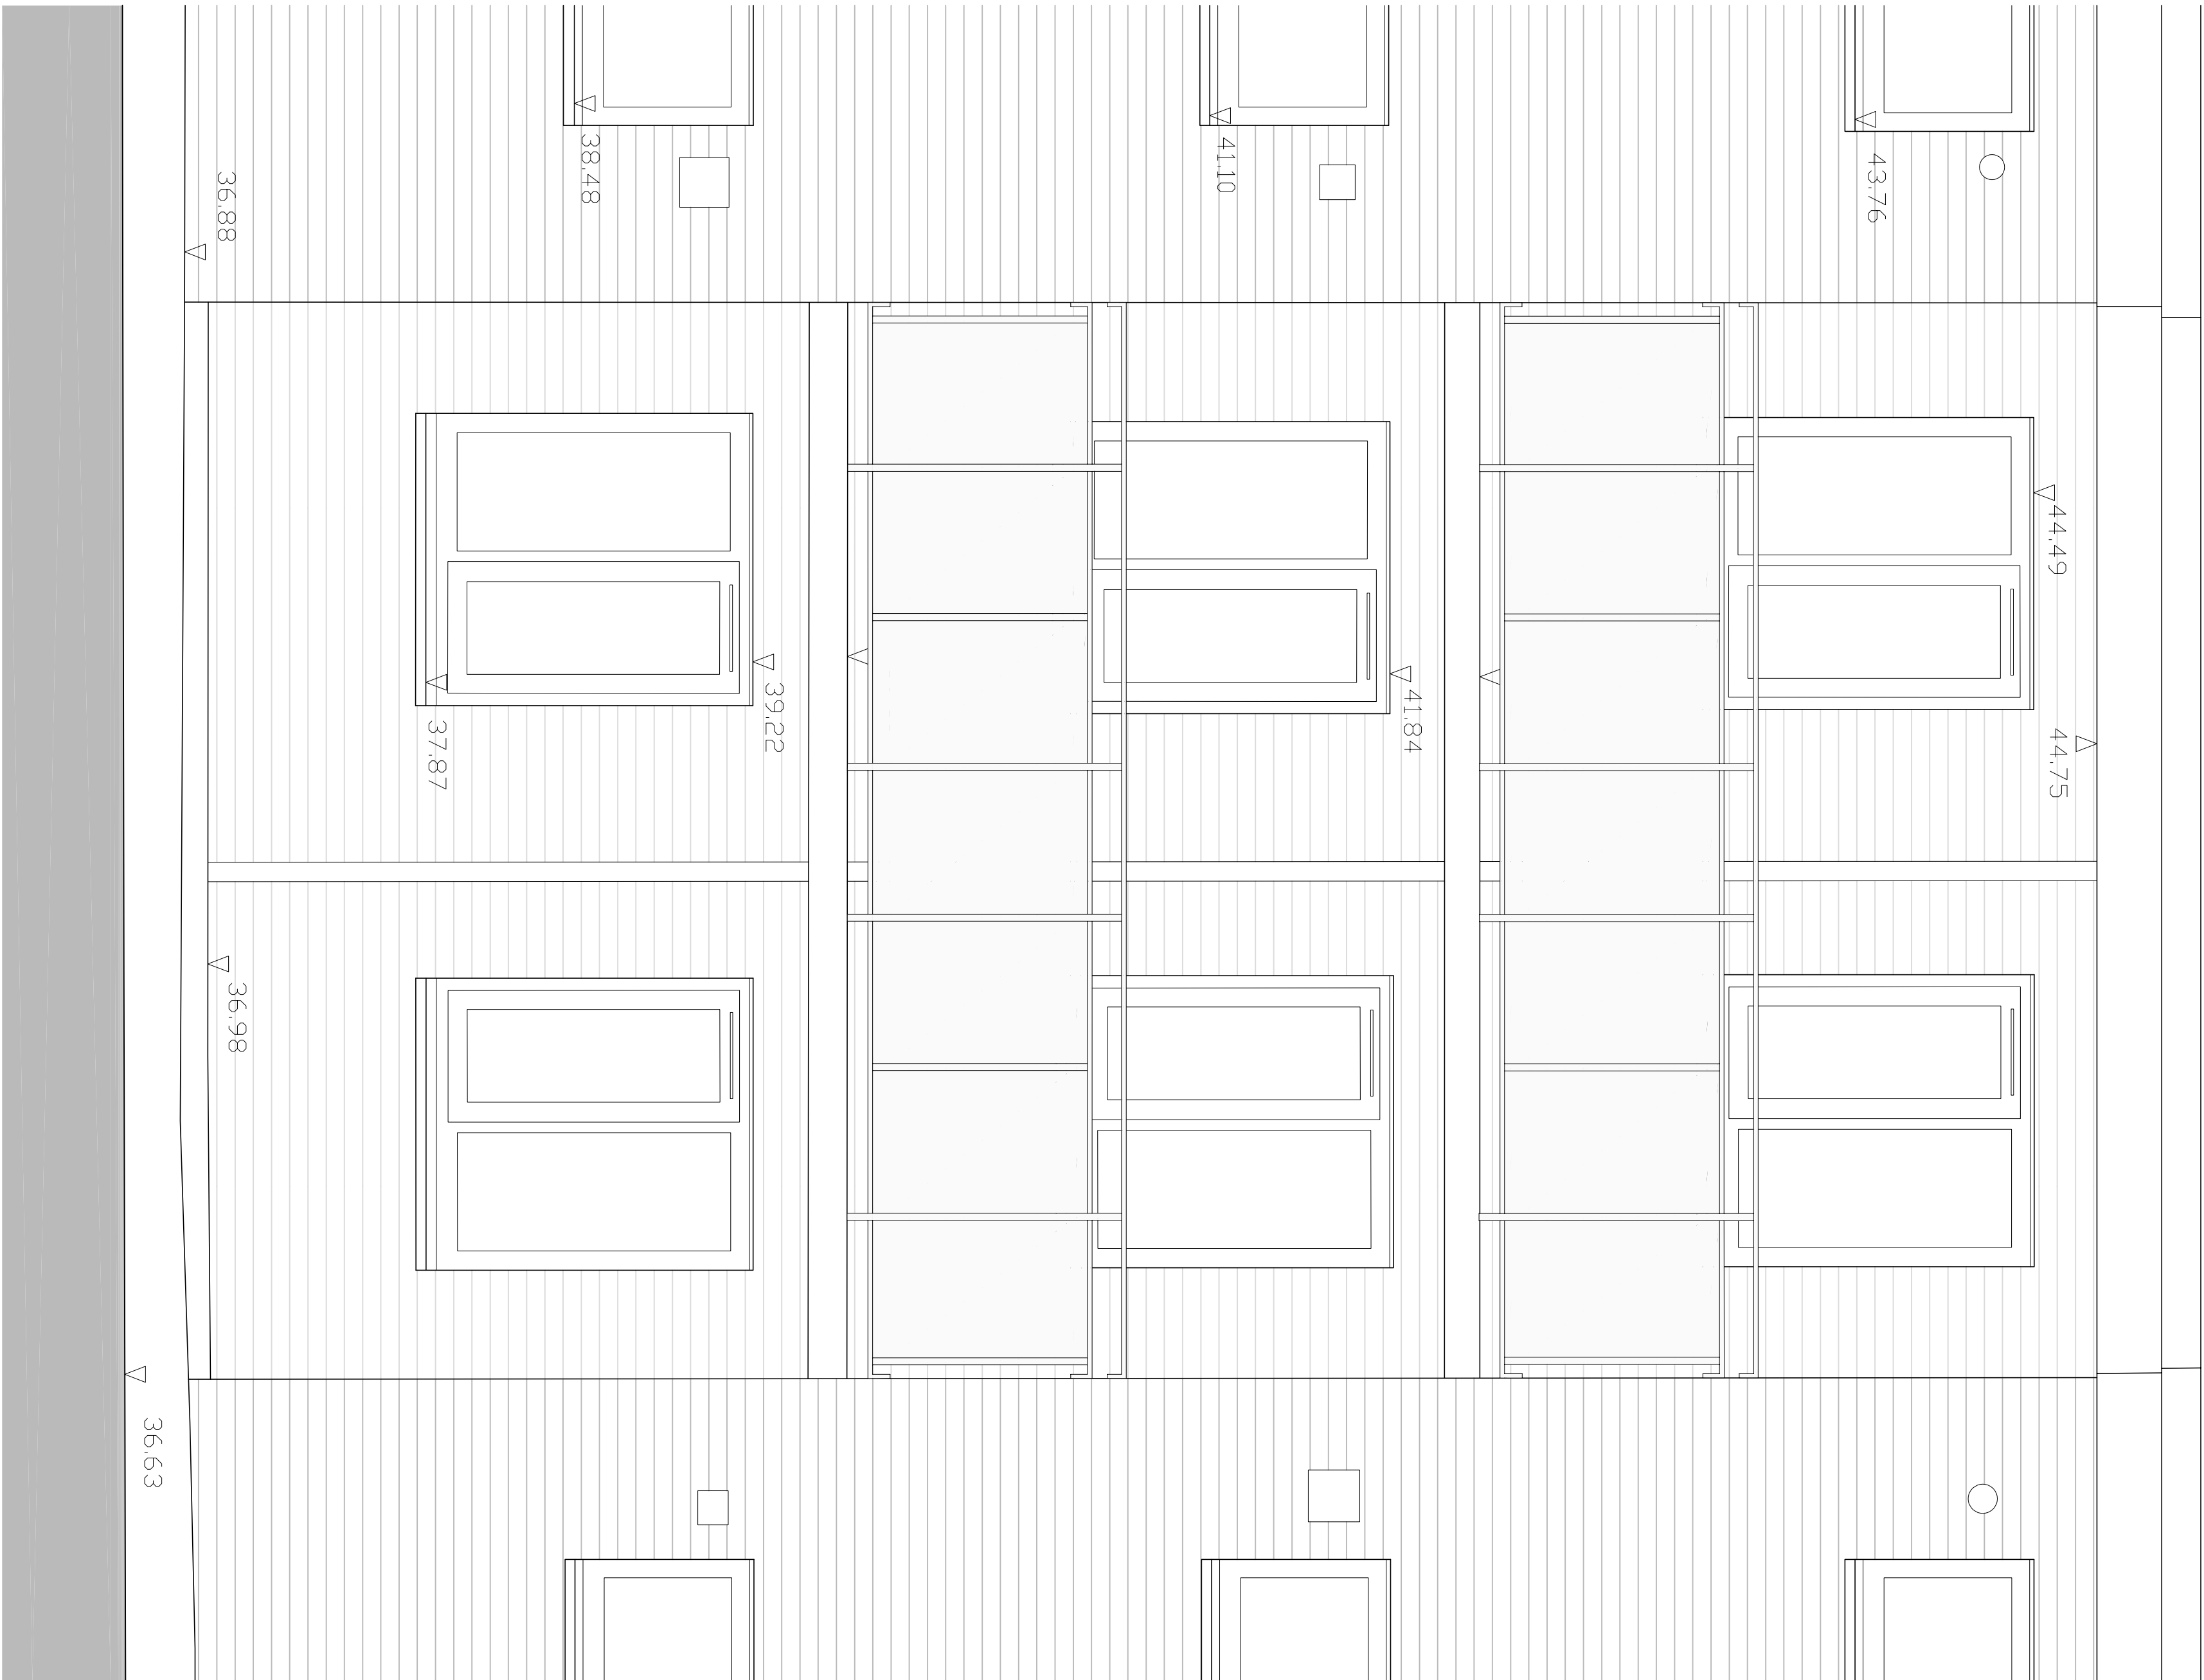

typical existing balcony bay study elevation

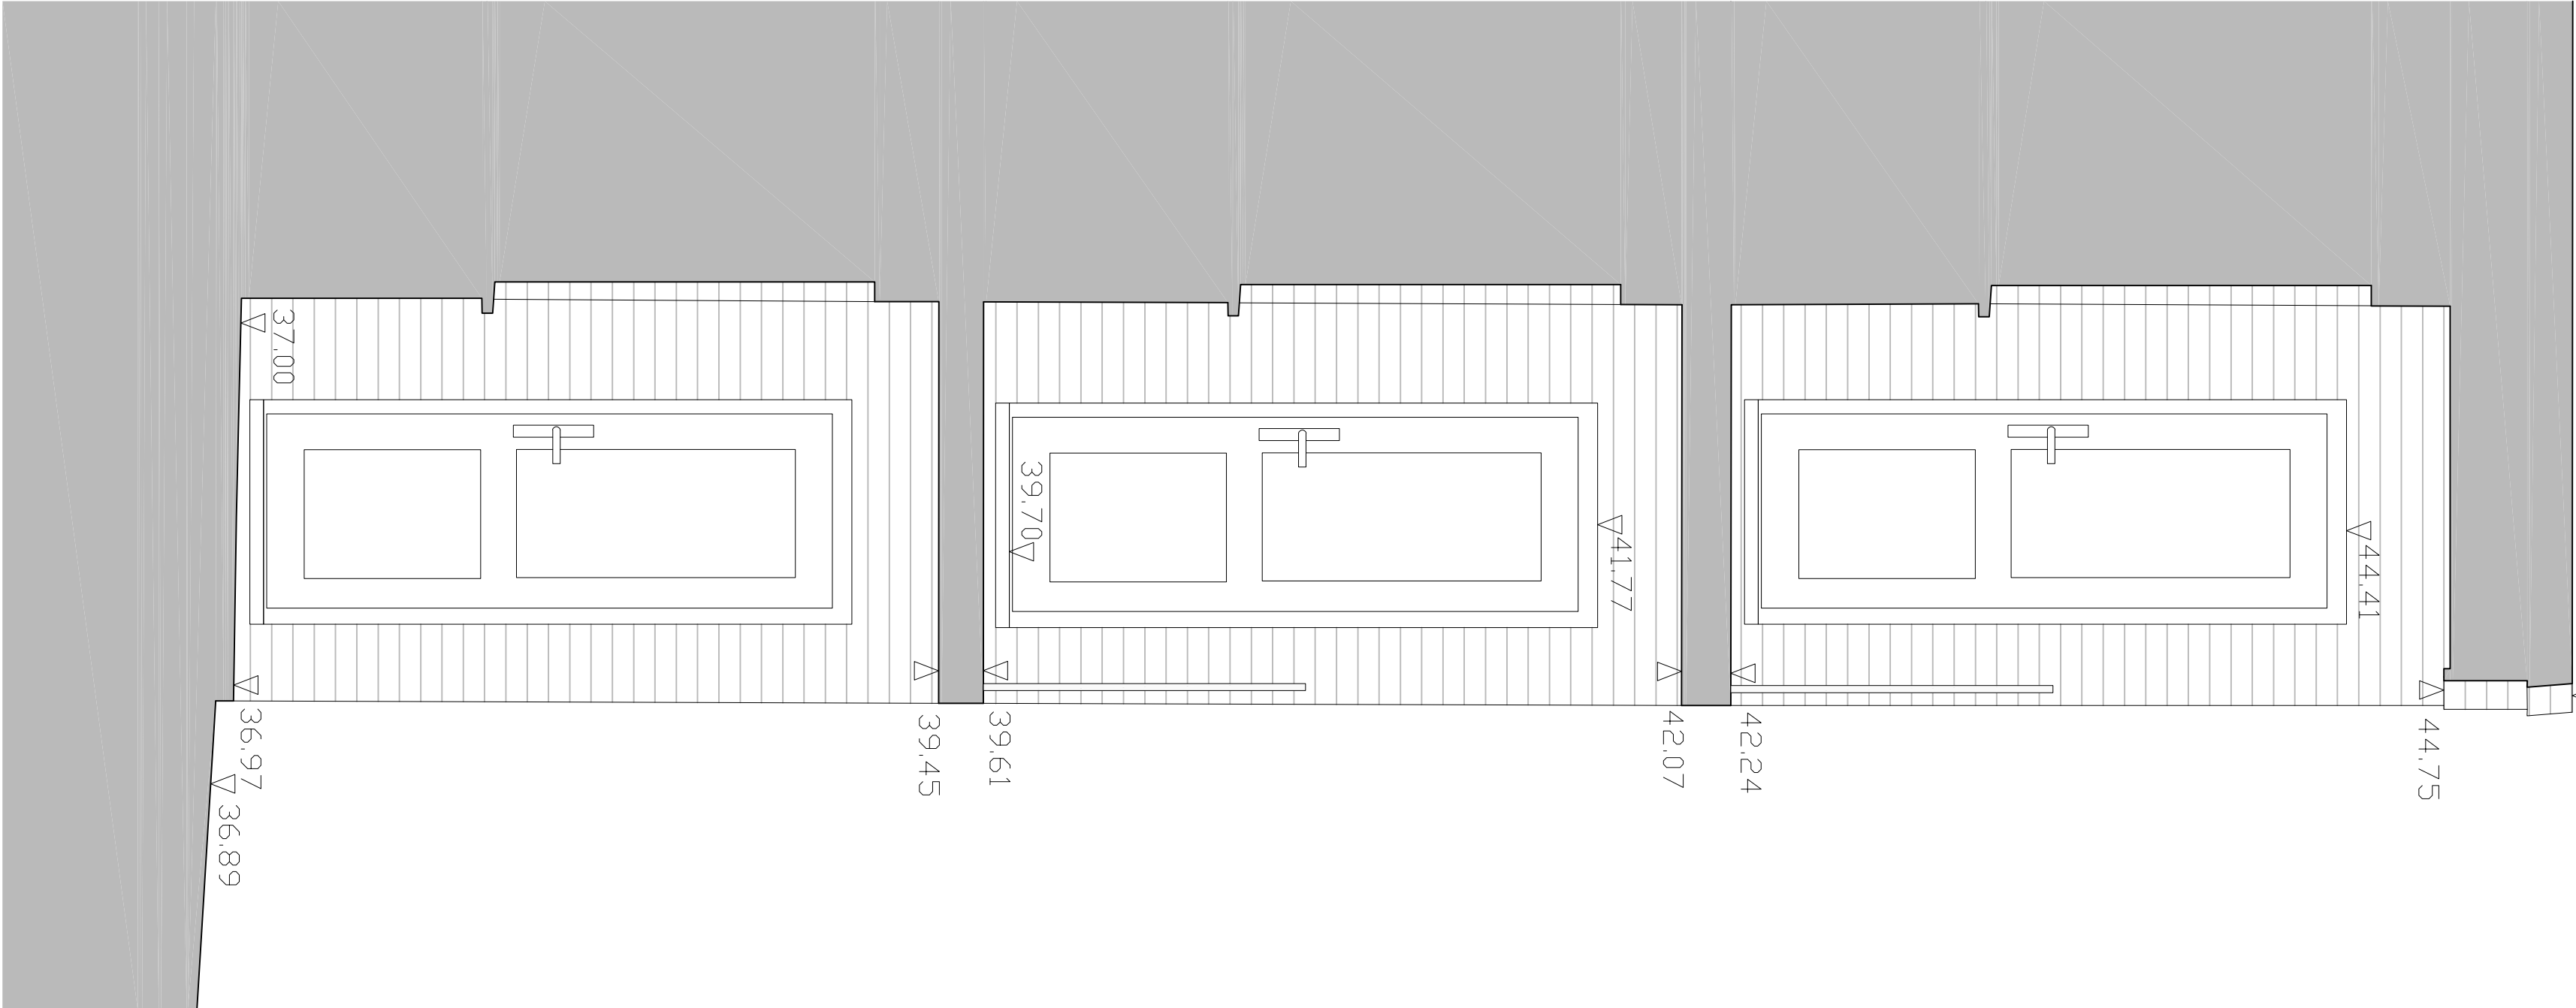

typical existing balcony section

existing elevations [A1 1:20]

notes

this drawing is the copyright of the **pdp architecture llp** and must not be reproduced in whole or part or used for the execution of works without their permission.

all dimensions to be checked on site prior to commencement of construction works and the architect notified of any discrepancy.

figured dimensions are to be used in preference to scaled dimensions.

no deviation from this drawing will be permitted without prior consent of the architect.

all drawings are prepared subject to a full measured and structural survey of the buildings and site.

all structural work is subject to the appointment of a structural engineer to confirm and agree the structural proposals.

os promap licence no. 100020449.

health & safety

exceptional risks involving specific methods of construction or exceptional maintenance issues can be found within the designers risk assessment.

Scale width 50 mm @ a1 - 25 mm @ a3

revision	notes	date	drawn	checked

client

PLANNING

pdp architecture llp

chartered architects town planning
interior design consultants

2 beechworth road havant
hampshire po9 1ax
tel 023 9248 1100
fax 023 9247 5050
email pdp@pdp-architects.co.uk

www.pdp-architects.co.uk

project	Proposed Development Hart Plain House Dryden Close, Waterlooville
detail	Existing Elevations Typical Bay Study
drawn	MAS
checked	
date	Sept 2022
status	Planning
a1 scale	83 scale
1:20	1:40

28145-PD211

rev