

notes

this drawing is the copyright of the pdp architecture llp and must not be reproduced in whole or part or used for the execution of works without their permission.

all dimensions to be checked on site prior to commencement of construction works and the architect notified of any discrepancy.

figured dimensions are to be used in preference to scaled dimensions.

no deviation from this drawing will be permitted without prior consent of the architect.

consent of the architect.

all drawings are prepared subject to a full measured and structural survey of the buildings and site.

structural survey of the buildings and site.

all structural work is subject to the appointment of a structural engineer to confirm and agree the structural proposals.

engineer to confirm and agree the structural proposals.

os promap licence no. 100020449.


exceptional risks involving specific methods of construction or exceptional maintenance issues can be found within the designers risk assessment.

revision	notes	date	drawn	checked
----------	-------	------	-------	---------

client



PLANNING

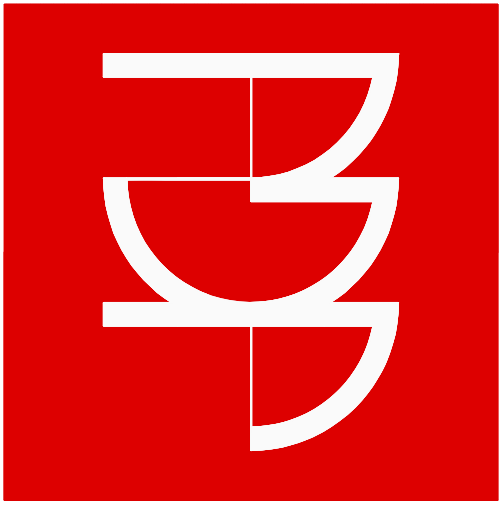

pdp architecture llp

chartered architects town planning
interior design consultants

interior design consultants

2 beechworth road havant

2 beechworth road hawa

fax 023 9247 5050

www.pdp-architects.co.uk

project	Proposed Development
---------	----------------------

Proposed Development
Tileasy Unit 14 Dakota
Business Park, Havant

Business Park, Havar

Overall Proposed Surface Water Drainage Strategy Plan


Drainage Strategy

MAS	JF
-----	----

Sept 2022	Planning
-----------	----------

a1 scale	a3 scale	rev
1:200	1:400	28137-PD131

1:200 1:400

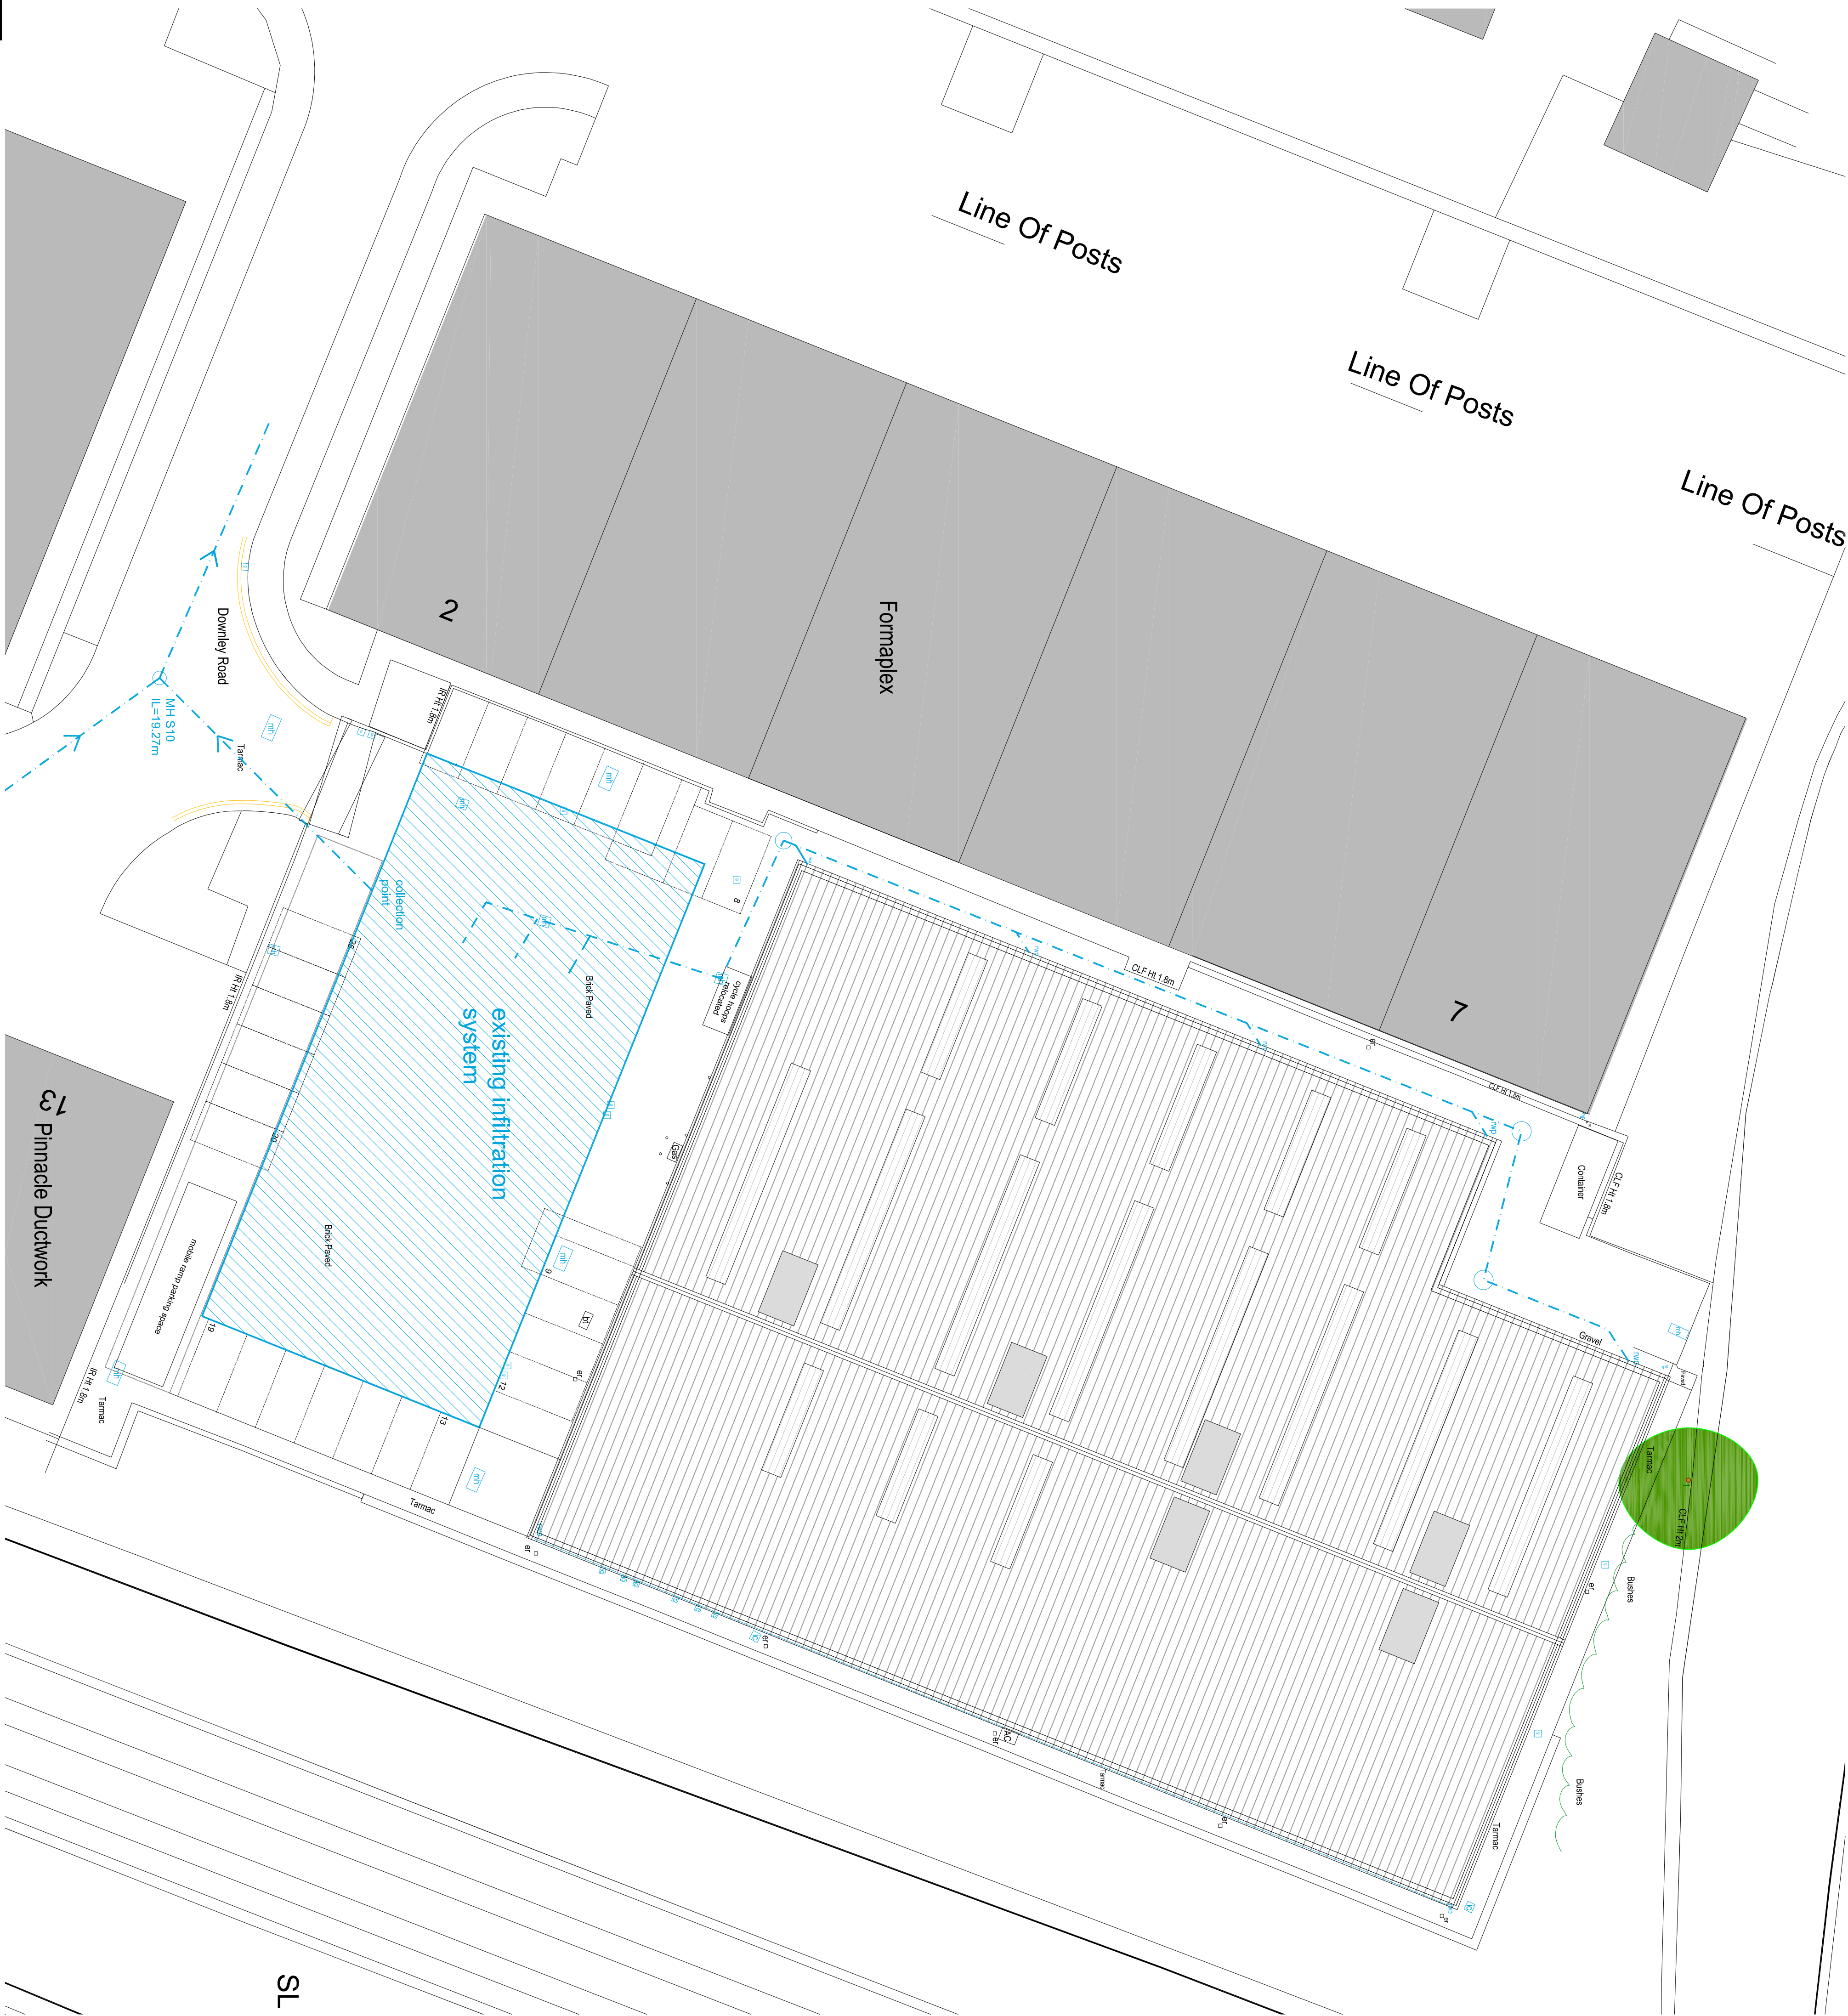

proposed drainage strategy plan [A1 1:200]

