



Client Approval						
X	A - Approved					
X	B - Approved with comments					
X	C - Do not use					
Rev.	Revision Note/Purpose of Issue	Drw By	Date	Chk By	Date	
P1	PLANNING ISSUE	MW	12/12/19	NKS	11/12/19	
P2	S73 APPLICATION	MW	03/02/22	NKS	03/02/22	
P3	S73 APPLICATION	MW	09/06/22	NKS	09/06/22	
	Roof structure simplified by omitting kink					
P4	S73 APPLICATION	MW	14/06/22	NKS	14/06/22	

FLATS / RETAIL

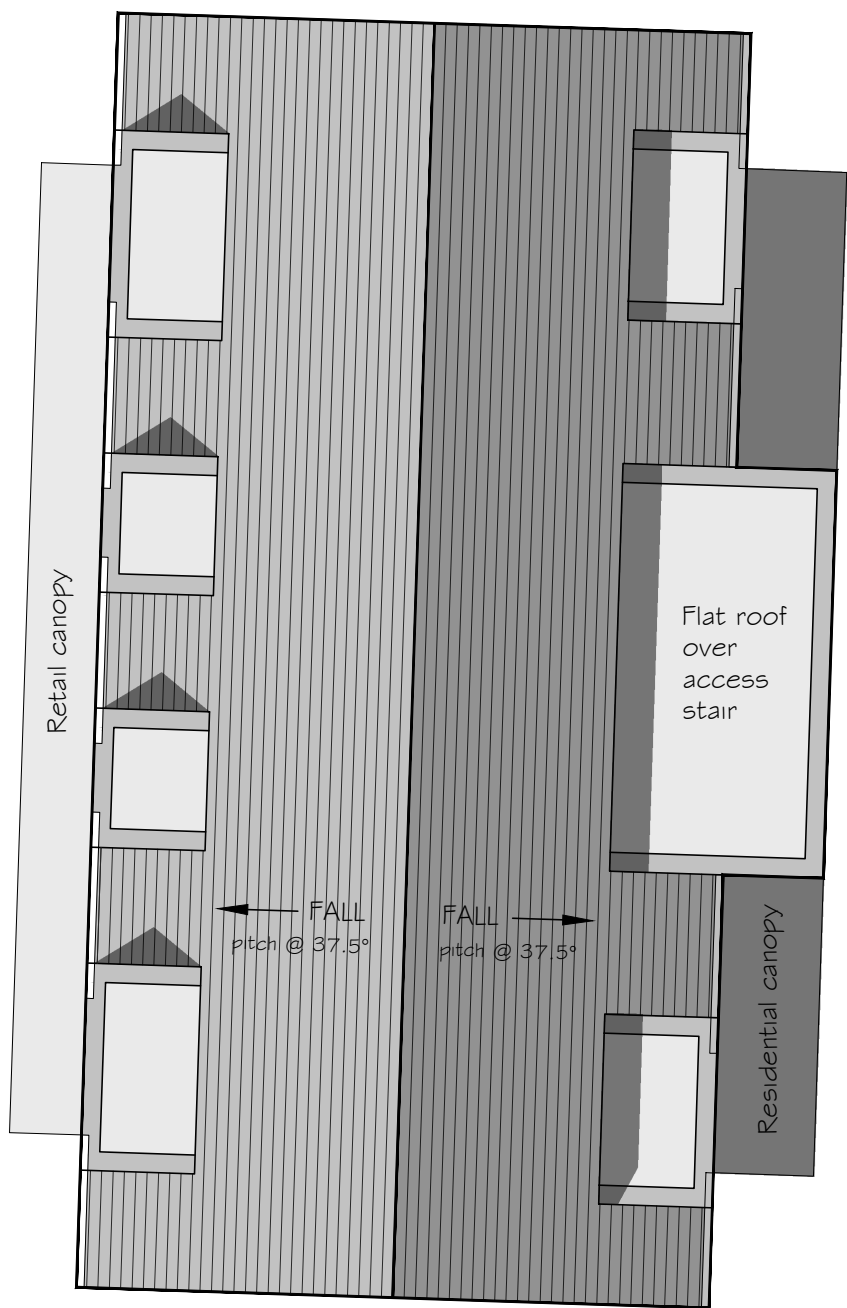

APARTMENTS

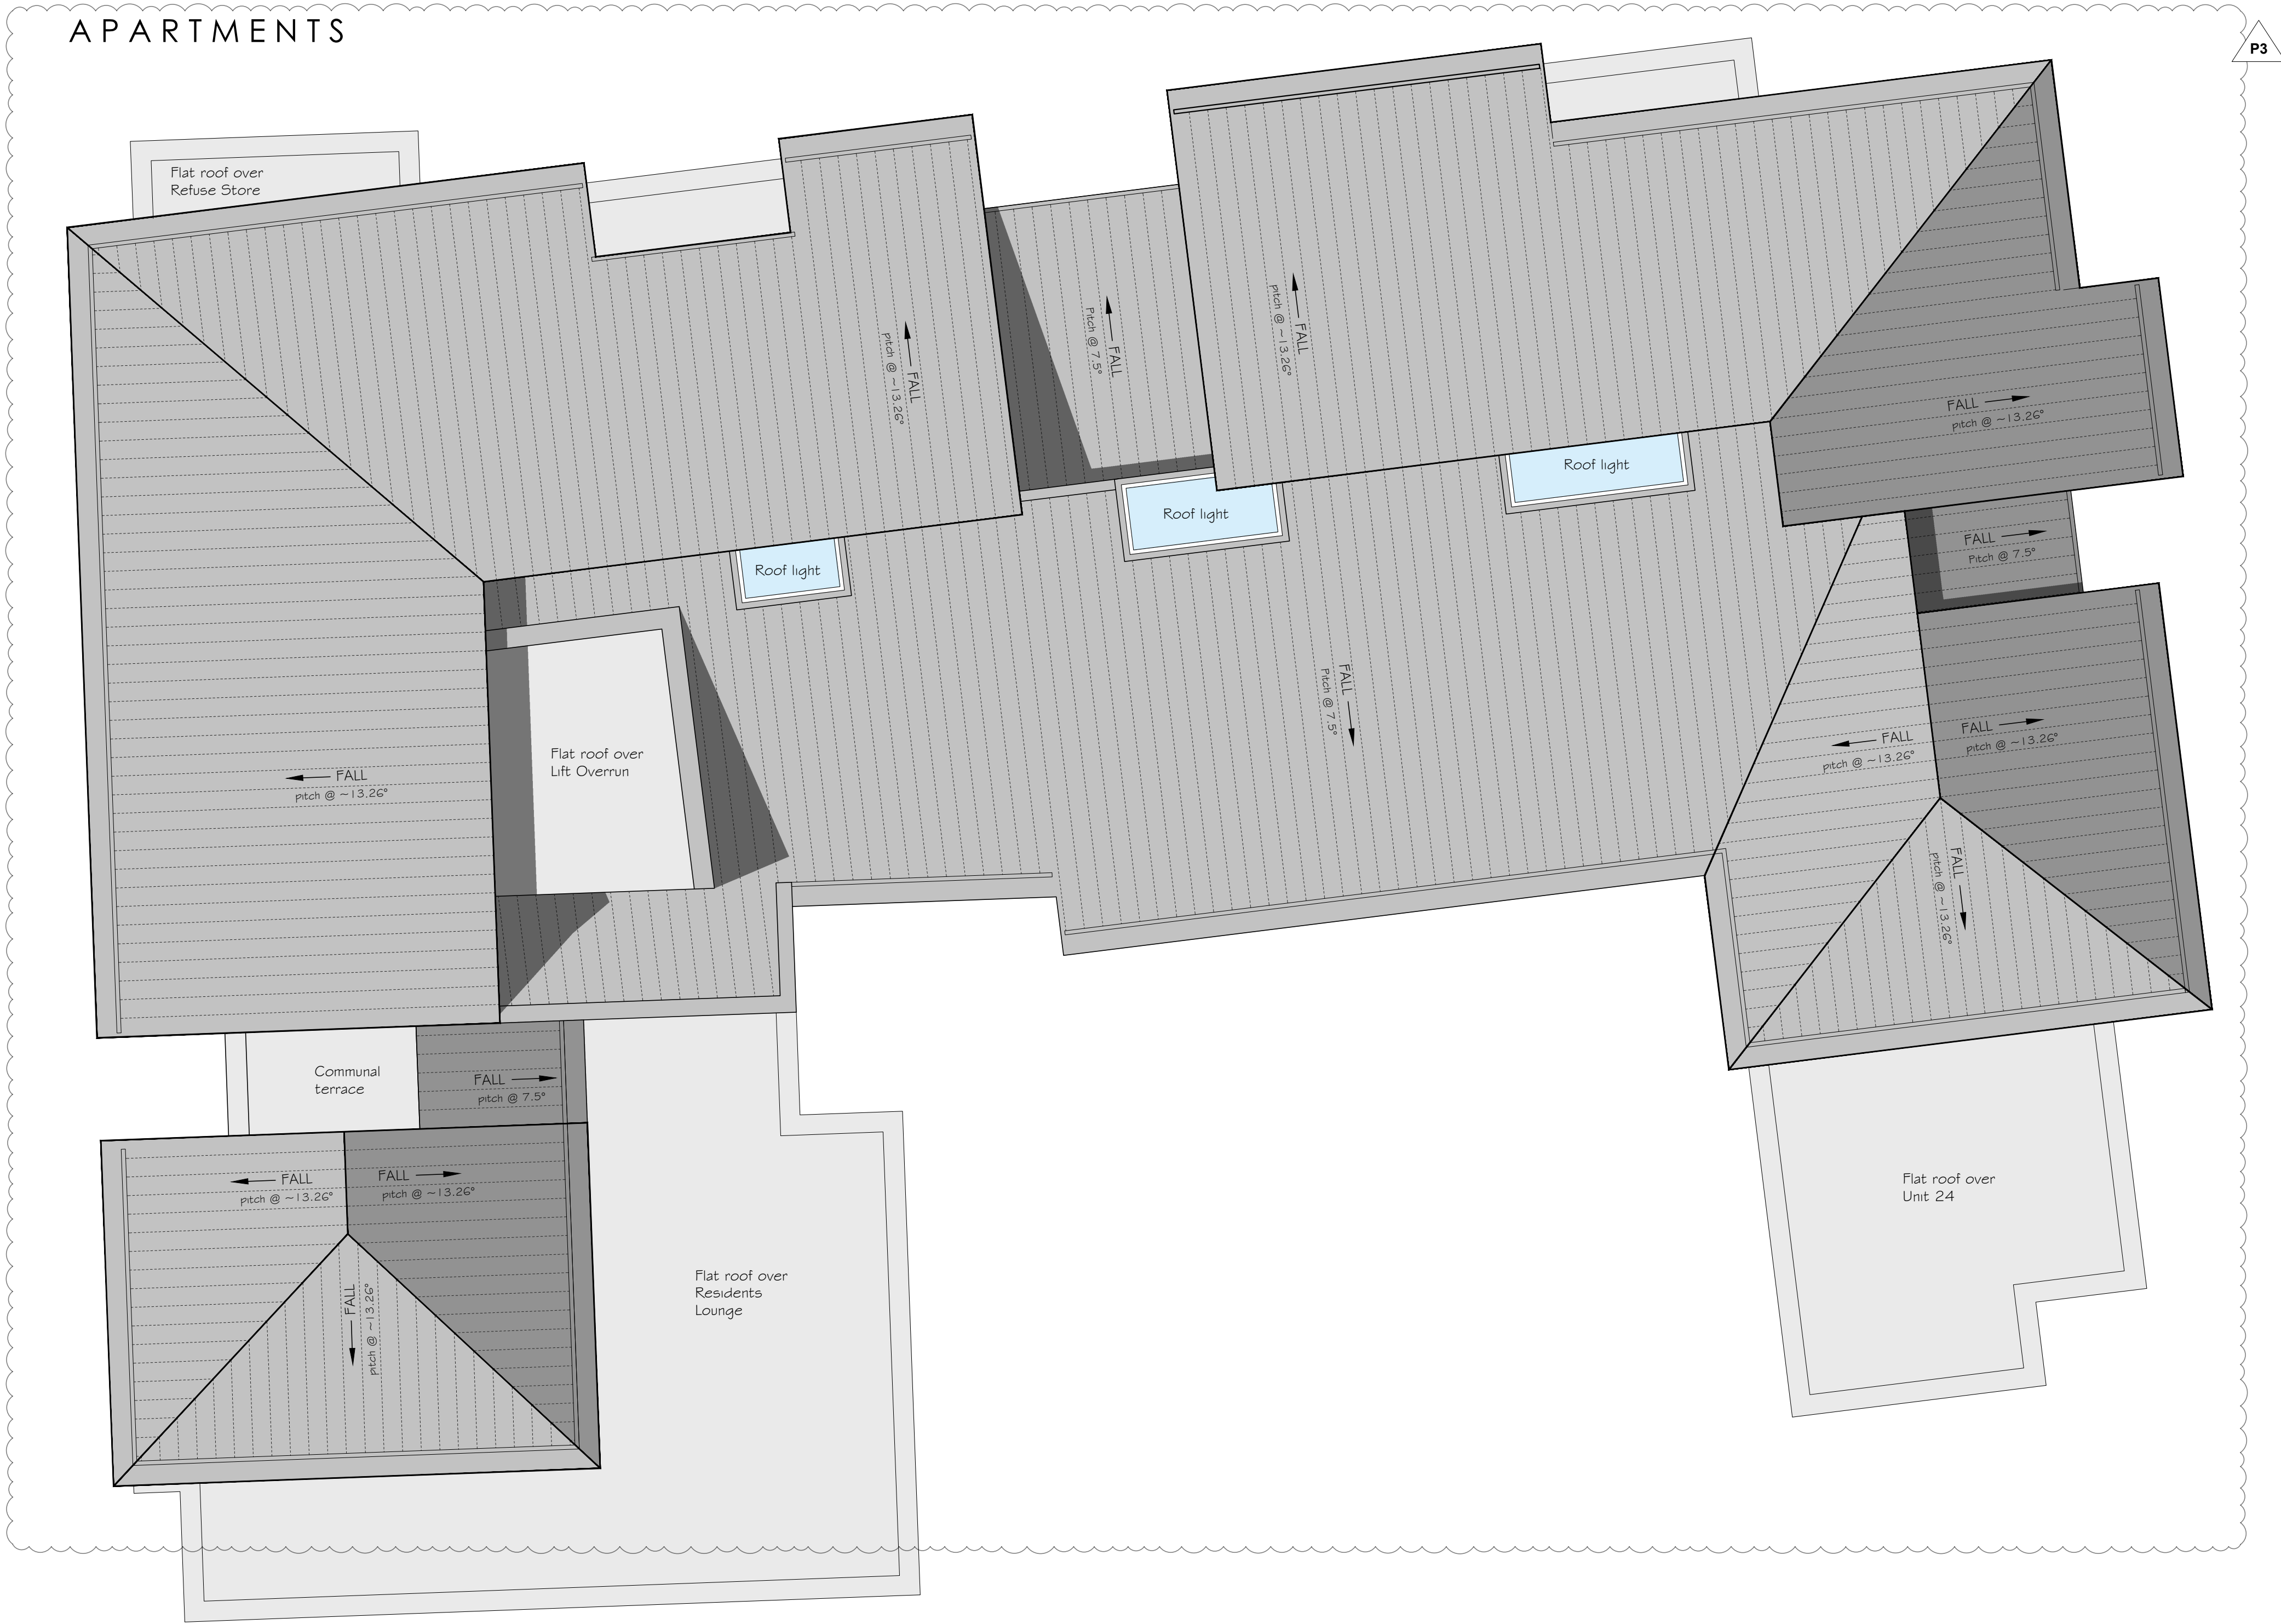

ROOF PLANS

Sheltered Housing Development
Elm Grove, Hayling Island,
Hampshire
Hamlet Homes