
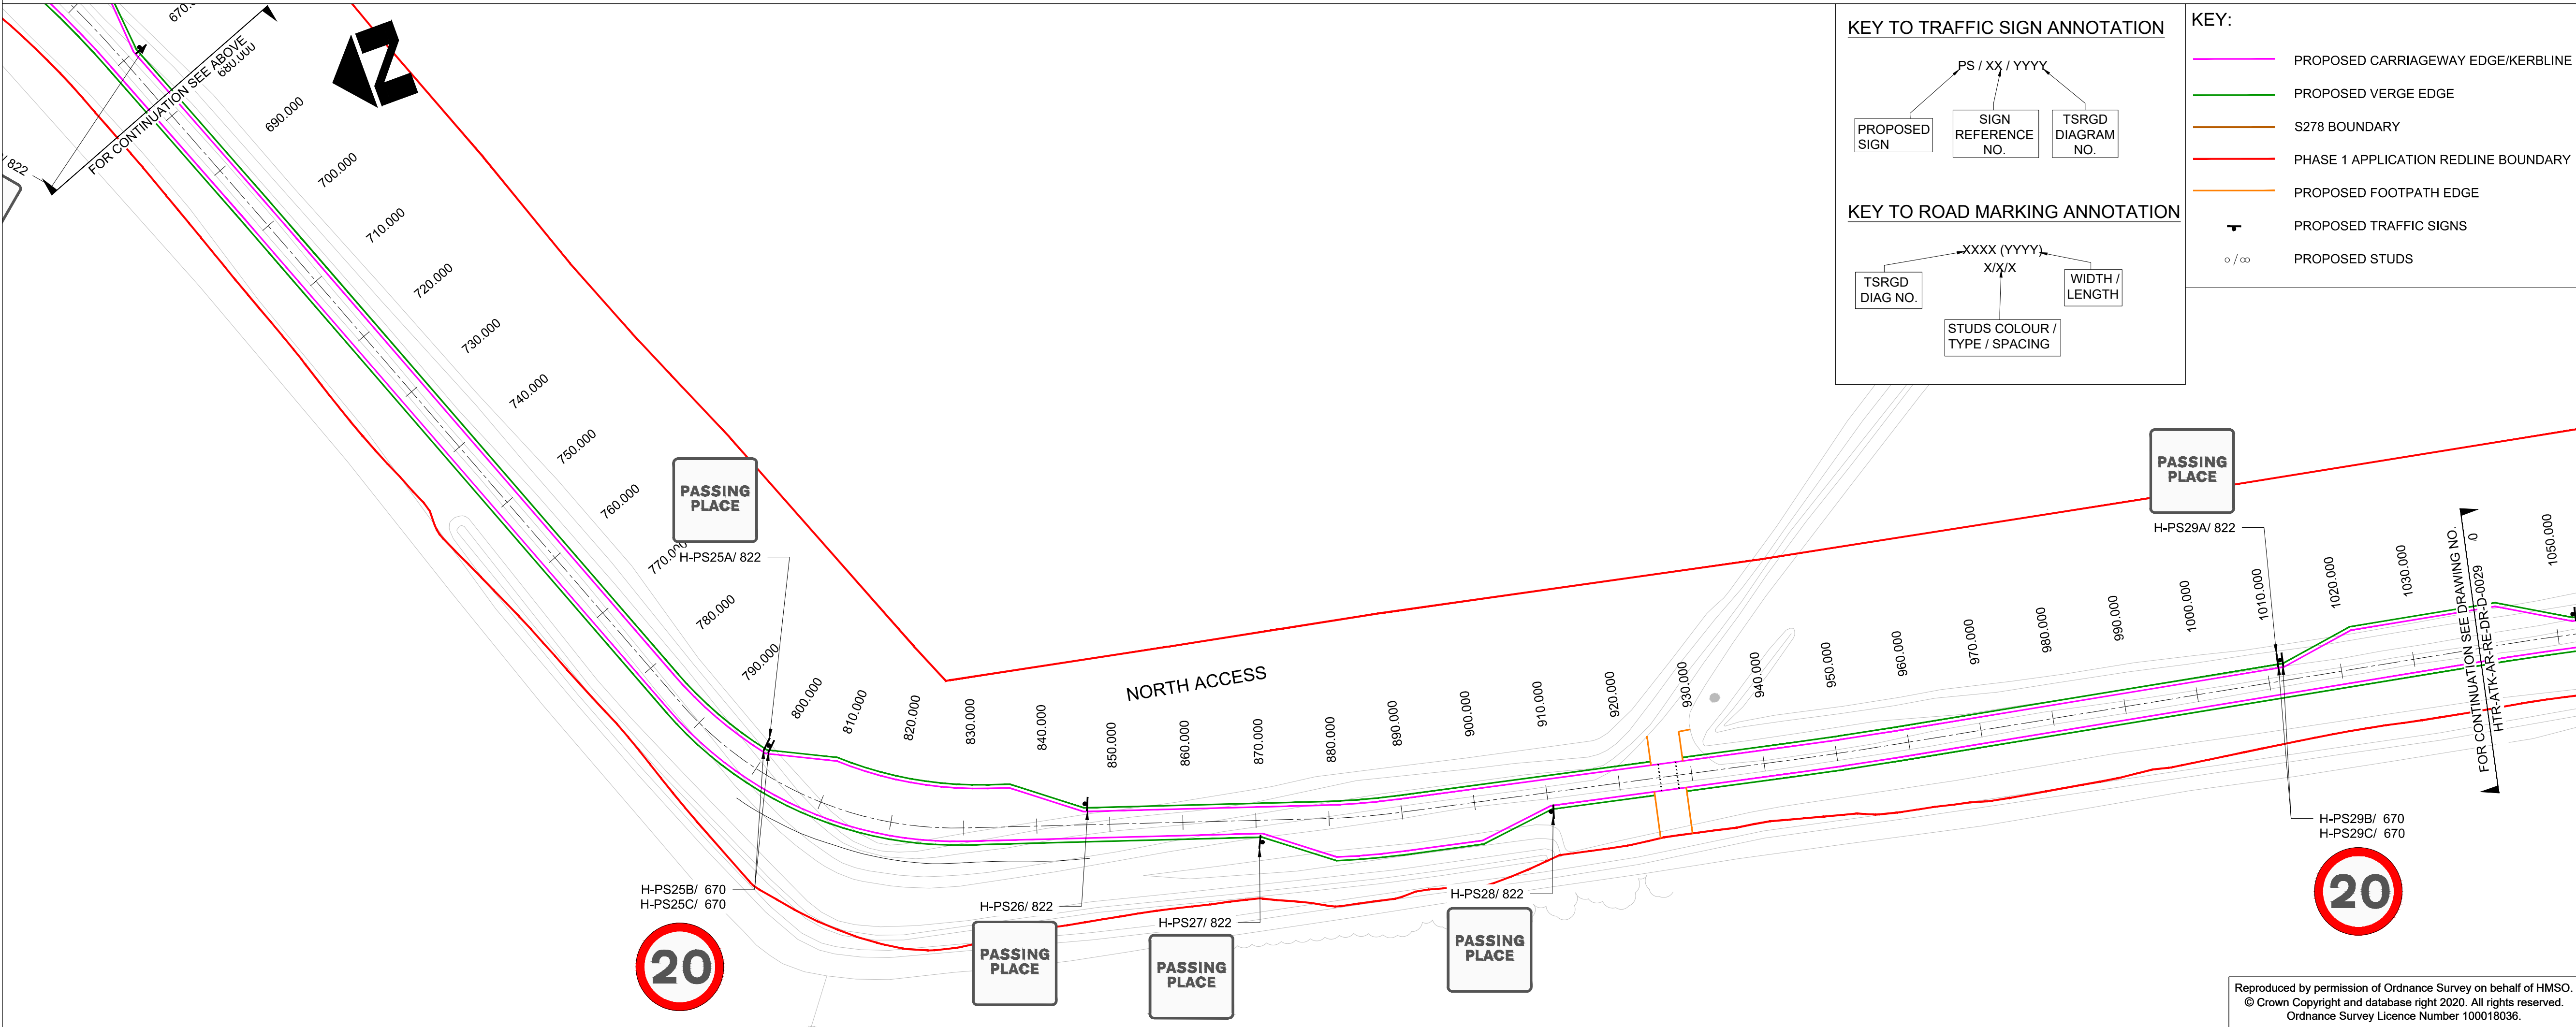
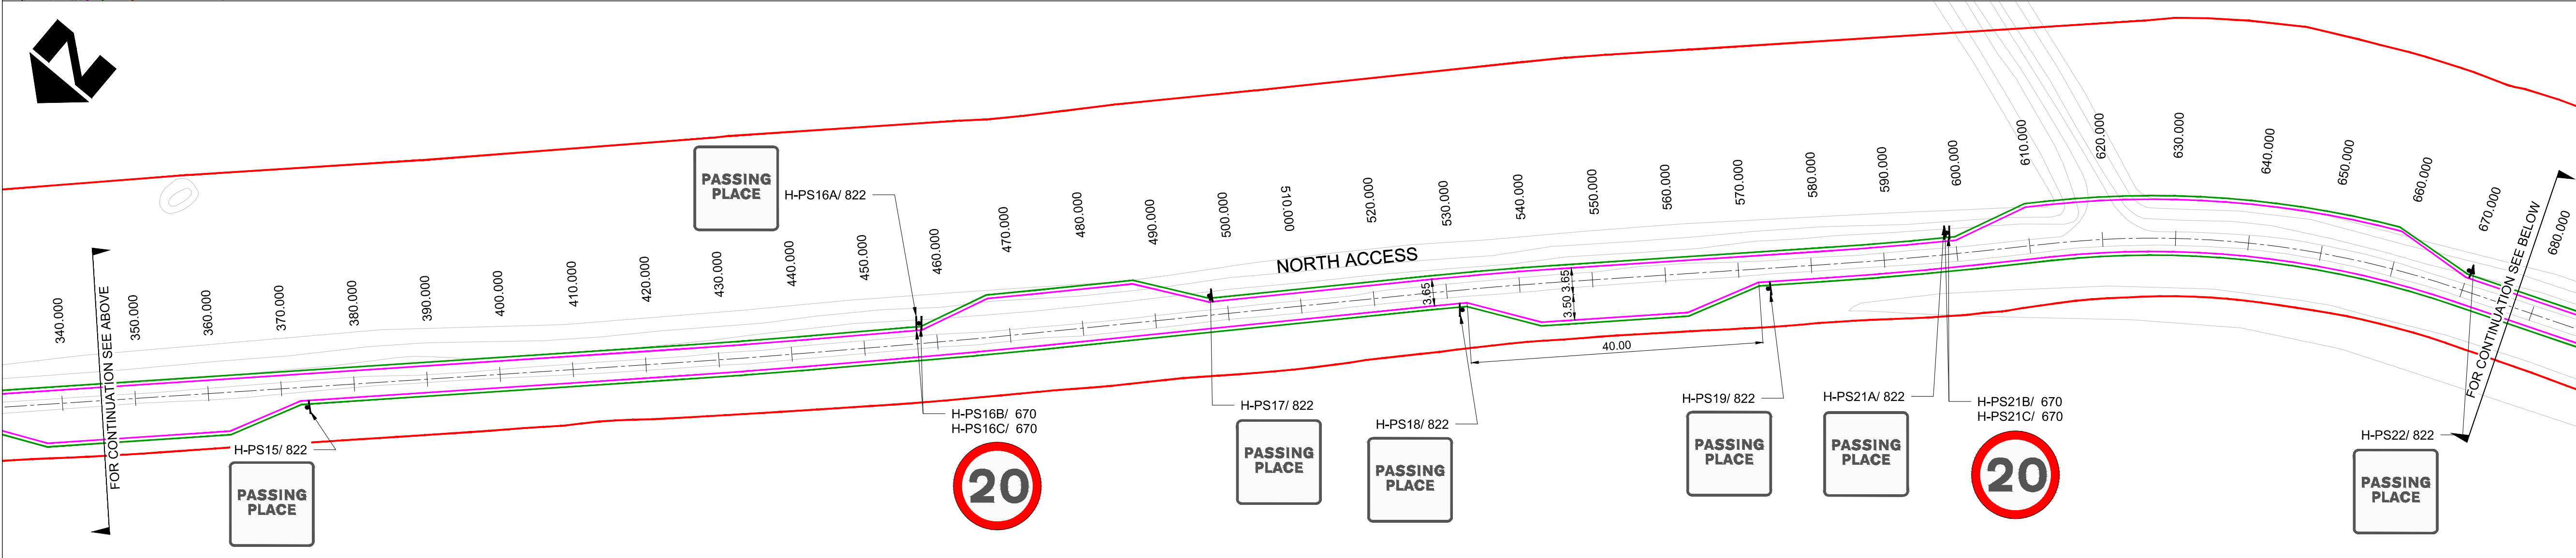


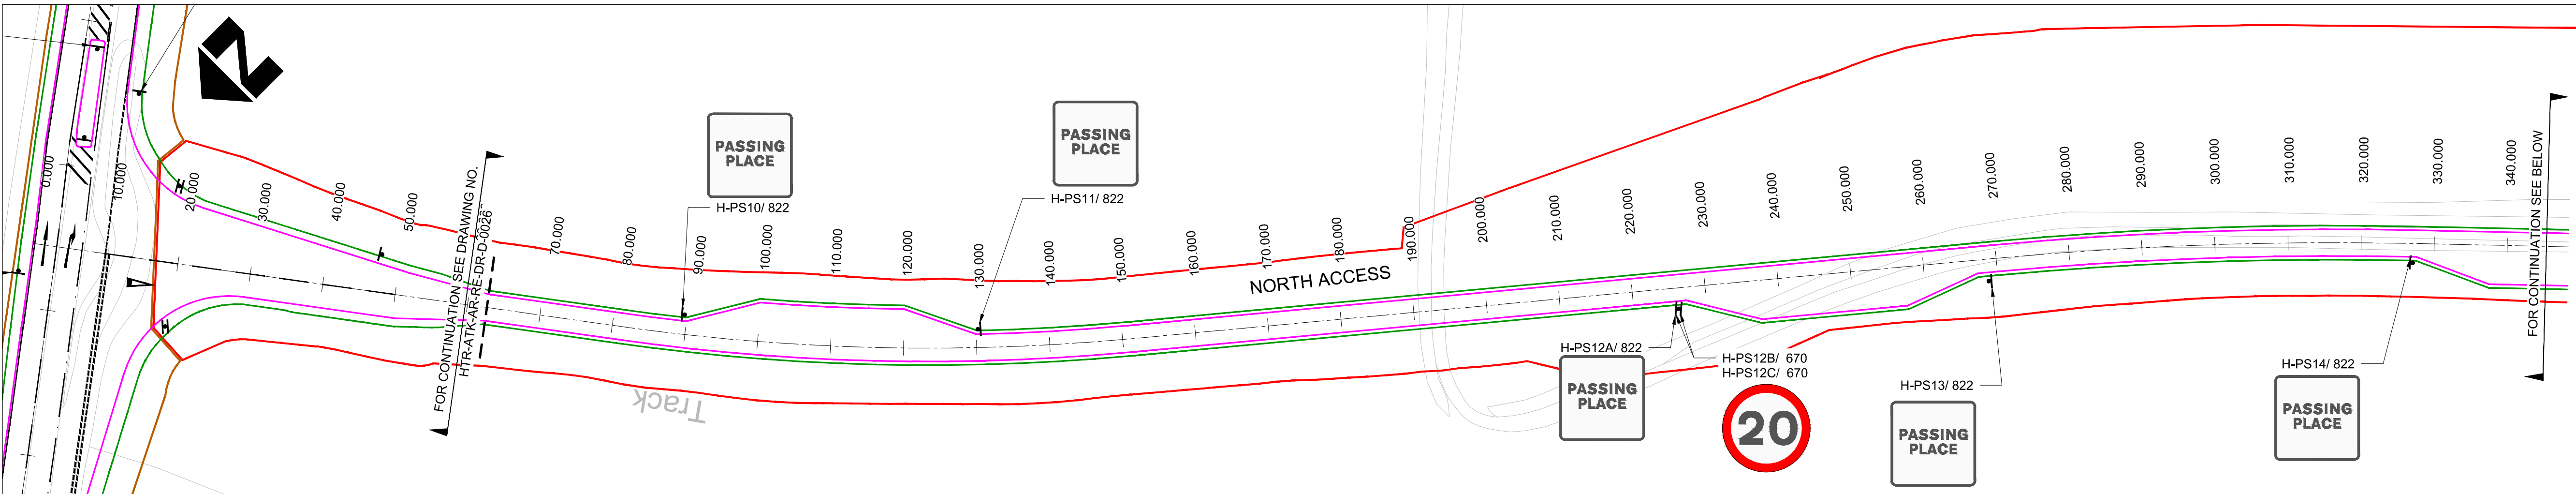

- NOTES:
- DO NOT SCALE FROM THIS DRAWING.
 - ALL DIMENSIONS ARE IN METRE UNLESS OTHERWISE STATED.
 - FOR GENERAL ARRANGEMENT DETAILS, REFER TO DRAWING NO. HTR-ATK-AR-RE-DR-D-0017.
 - HEALTH AND SAFETY:
THE CONTRACTOR SHALL BE AWARE OF ALL STATUTORY UNDERTAKING PLAN THAT MAY BE LOCATED WITHIN THE SITE. PLANS SHOWING APPROXIMATE LOCATIONS HAVE BEEN SUPPLIED BY SERVICE MANAGER.
 - ALL THE PROPOSED TRAFFIC SIGN NUMBERS SHOULD BE AS PER TSRDG 2016 AND SUBSEQUENT AMENDMENTS.
 - ALL THE PROPOSED ROAD MARKINGS TYPES / COLOURS AND DIMENSIONS SHALL BE IN ACCORDANCE TO TSRDG 2016 AND SUBSEQUENT AMENDMENTS.
 - LOCATION OF TRAFFIC SIGNS ARE APPROXIMATE AND ARE TO BE AGREED WITH THE OVERSEEING ORGANISATION ON SITE.
 - VEGETATION CLEARANCE REQUIRED FOR THE VISIBILITY OF PROPOSED TRAFFIC SIGN TO BE AGREED AND INSTRUCTED ON SITE BY OVERSEEING ORGANISATION.
 - ALL TEMPORARY SIGNS AND THEIR POSTS MUST BE REMOVED AND HOLES REINSTATED TO MATCH THE SURROUNDING AREA 3 MONTHS AFTER COMPLETION OF WORK.
 - ALL PROPOSED MARKINGS TO TIE - IN TO EXISTING MARKINGS.
 - ALL EXISTING ROAD MARKINGS THAT CONFLICT WITH THE PROPOSED MARKINGS ARE TO BE REMOVED IN AREA THAT ARE NOT TO BE RESURFACED EITHER BY HIGH PRESSURE WATER BLASTING TECHNIQUE OR SIMILAR PROCESS TO BE APPROVED BY THE OVERSEEING ORGANIZATION.
 - ALIGNMENT OF ROAD MARKINGS ARE APPROXIMATE AND ARE TO BE AGREED WITH OVERSEEING ORGANISATIONS ON SITE.
 - ALL CENTRE AND EDGE LINES TO BE EXTRUDED. ALL OTHER LINES TO BE HAND / SCREED APPLIED.
 - EXISTING ROAD MARKINGS TO BE REMOVED IN AREAS WHERE ROAD MARKINGS ARE TO BE REFRESHED IF OVERALL THICKNESS WOULD EXCEED 6mm.
 - FOR ROAD MARKING & TRAFFIC SIGNS SCHEDULES, REFER TO HTR-ATK-AR-ZZ-SH-D-0001 & HTR-ATK-AR-ZZ-SH-D-0002 RESPECTIVELY.

SAFETY, HEALTH AND ENVIRONMENTAL INFORMATION

In addition to the hazards/ risks normally associated with the types of work detailed on this drawing, all significant residual risks (moderate to very high) are indicated on the drawing with warning triangles, the risk register, in its entirety, is available on drawings HTR-ATK-ZZ-ZZ-DR-HS-0001 to 0007. The reference numbers shown against each triangle will correlate to risks shown on these schedules.

Environmental Risks are not shown on the drawings and reference should be made to the following Document –
HTR-ATK-XX-XX-RP-Z-0069 Outline Environmental

C01	RK	SM	AIH	BJ	Phase 1 Planning	30/06/22
D2	Drn	By	Ckd	Rev	Auth	Date
Rev. Status	Drn	By	Ckd	Rev	Auth	Date

ATKINS
Member of the SNC-Lavalin Group

Aztec West
500 Park Avenue
Almondsbury
Bristol
BS32 4RZ
Tel: +44 (0)1454 662000
Fax: +44 (0)1454 663333
www.atkinsglobal.com

Copyright © Atkins Limited (2020)

Drawing Suitability: Initial non-contractual code Status: D2

Contractors Drawing Number: HTR - ATK - AR - RE - DR - D - 0027

Telephone: Havant (023) 9249 9888
Fax: Havant (023) 9245 3632
Website: www.portsmouthwater.co.uk
Registered Office: PO Box 8 West Street
Havant Hampshire PO9 1LG
REGISTERED IN ENGLAND No. 2536455

Project Ref. No: HTR Sheet: 2 of 3 Scale: 1:500 Sheet Size: A1

Project Title: HAVANT THICKET RESERVOIR

Drawing Title: PHASE 1 NORTHERN ACCESS PROPOSED TRAFFIC SIGNS & ROAD MARKINGS

Portsmouth Water Drawing Number: Rev: C01

Reproduced by permission of Ordnance Survey on behalf of HMSO.
© Crown Copyright and database right 2020. All rights reserved.
Ordnance Survey Licence Number 100018036.