

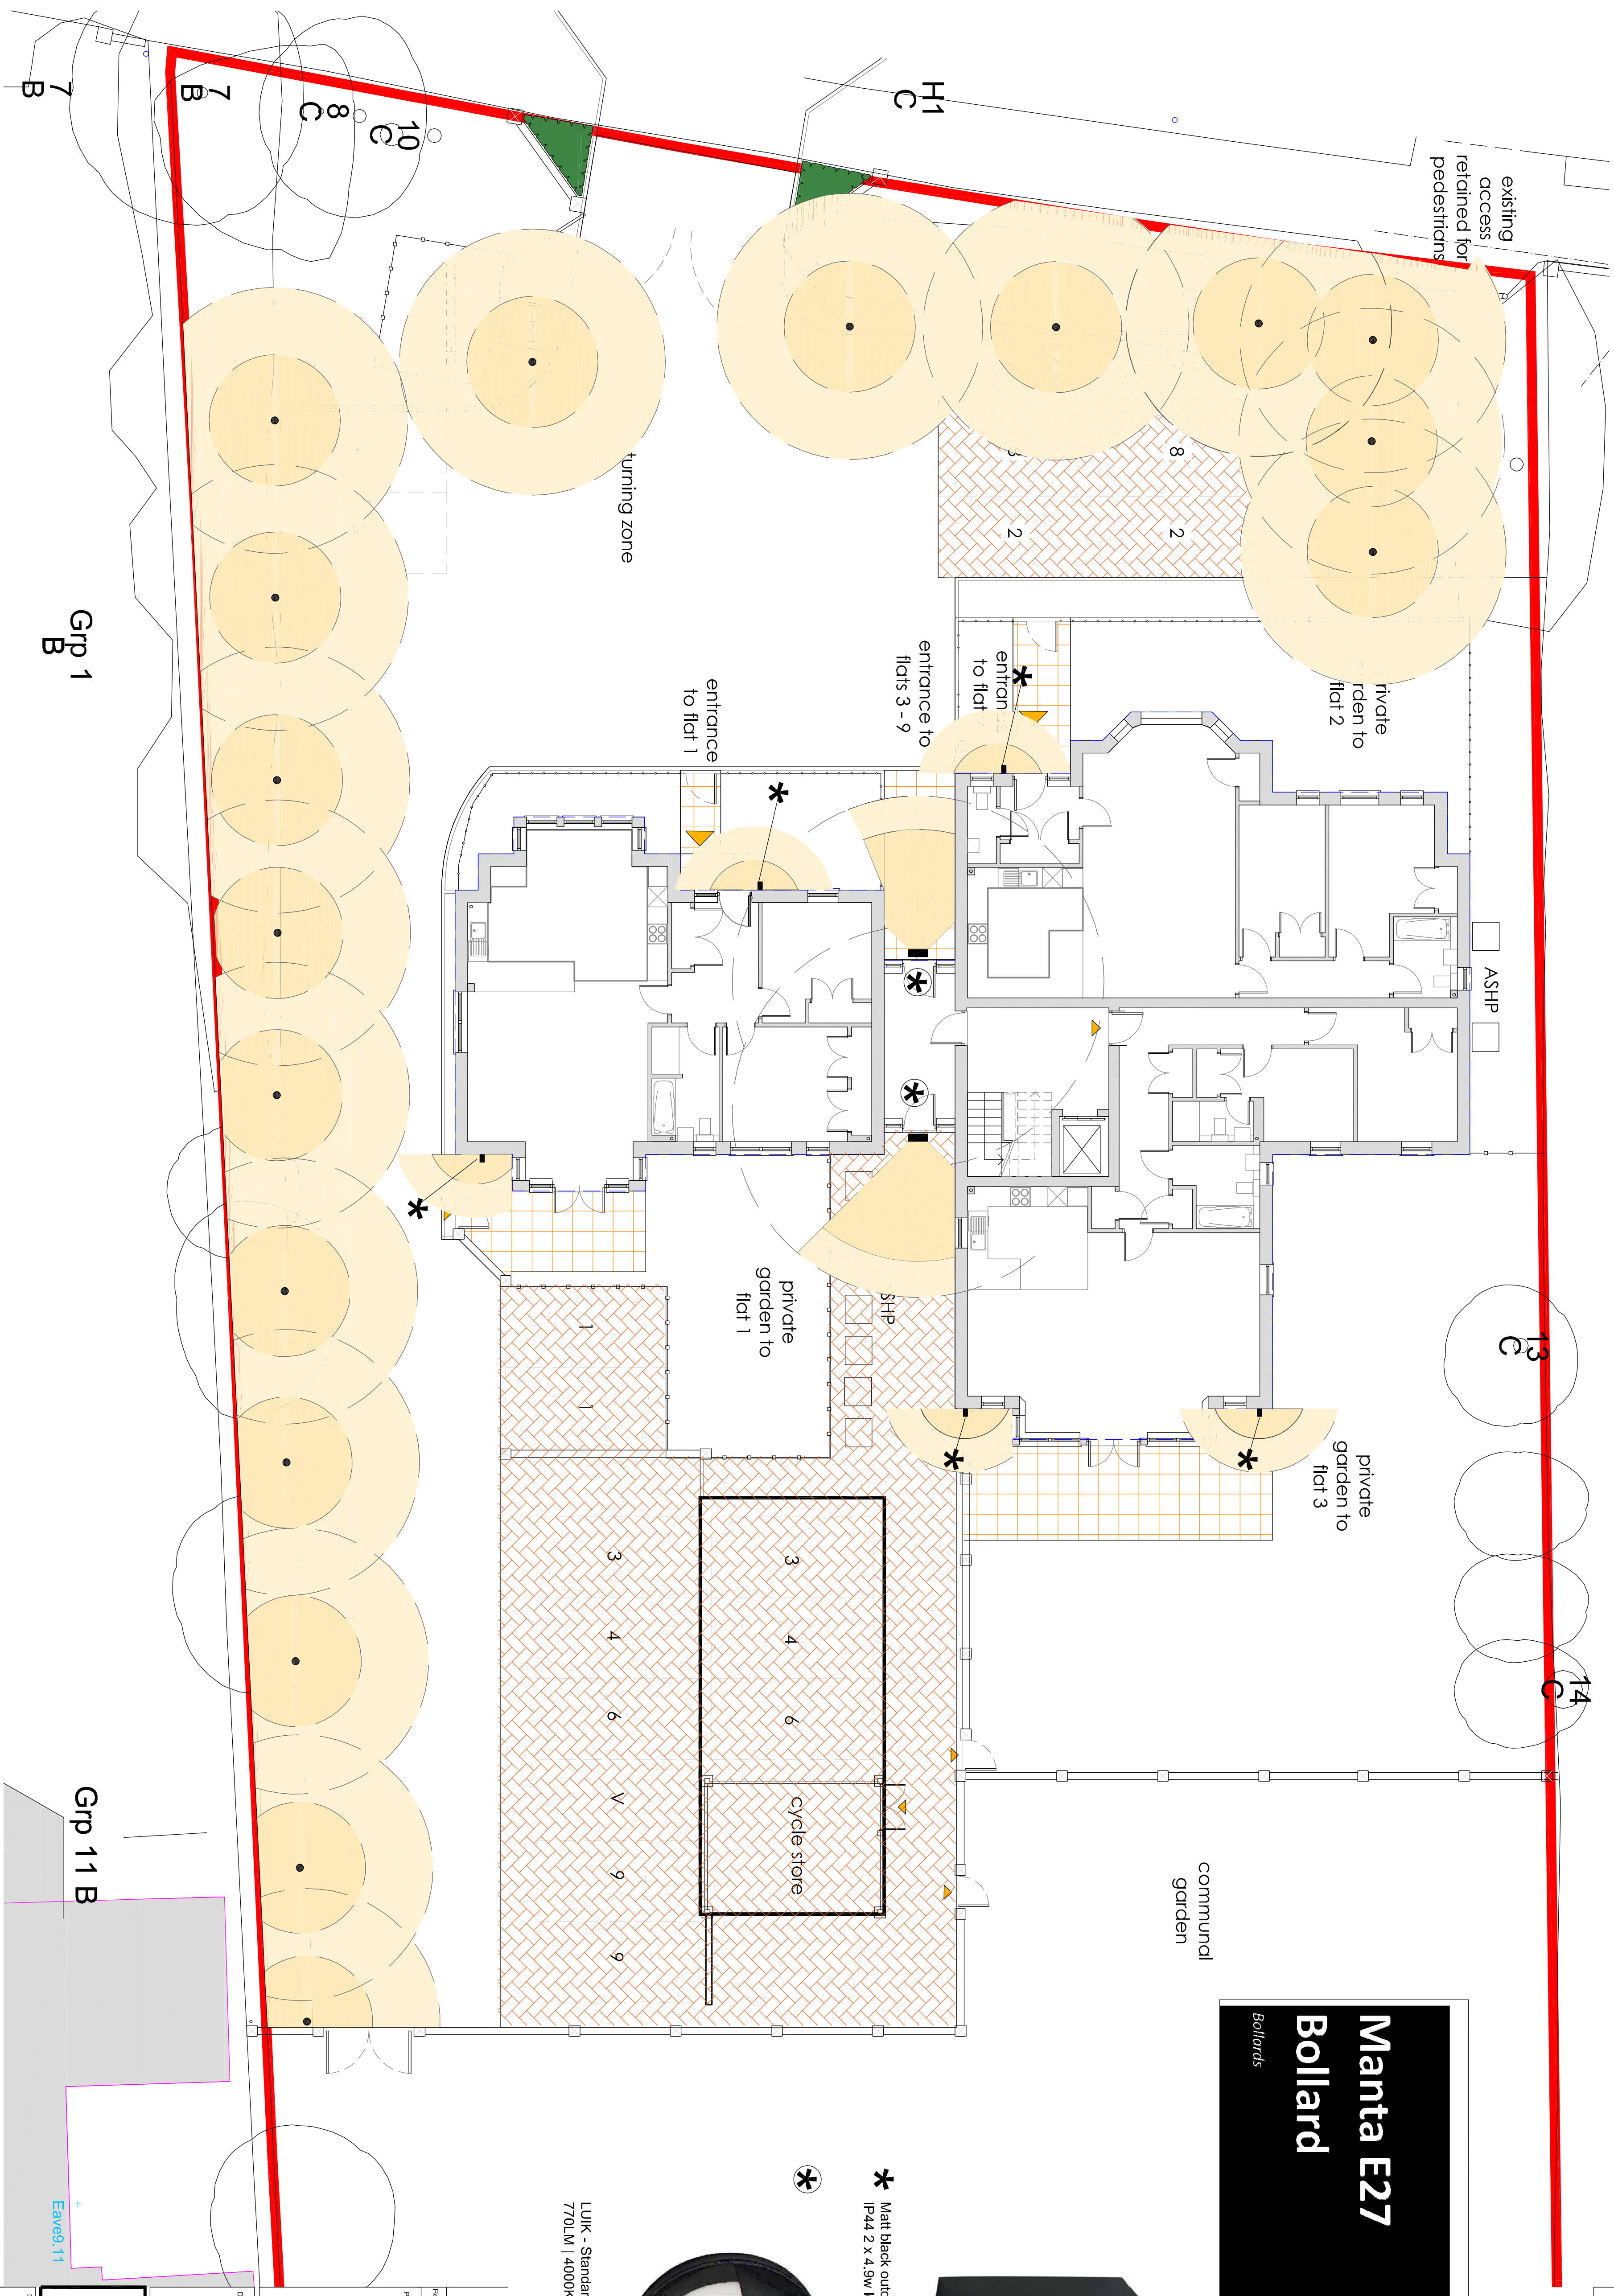


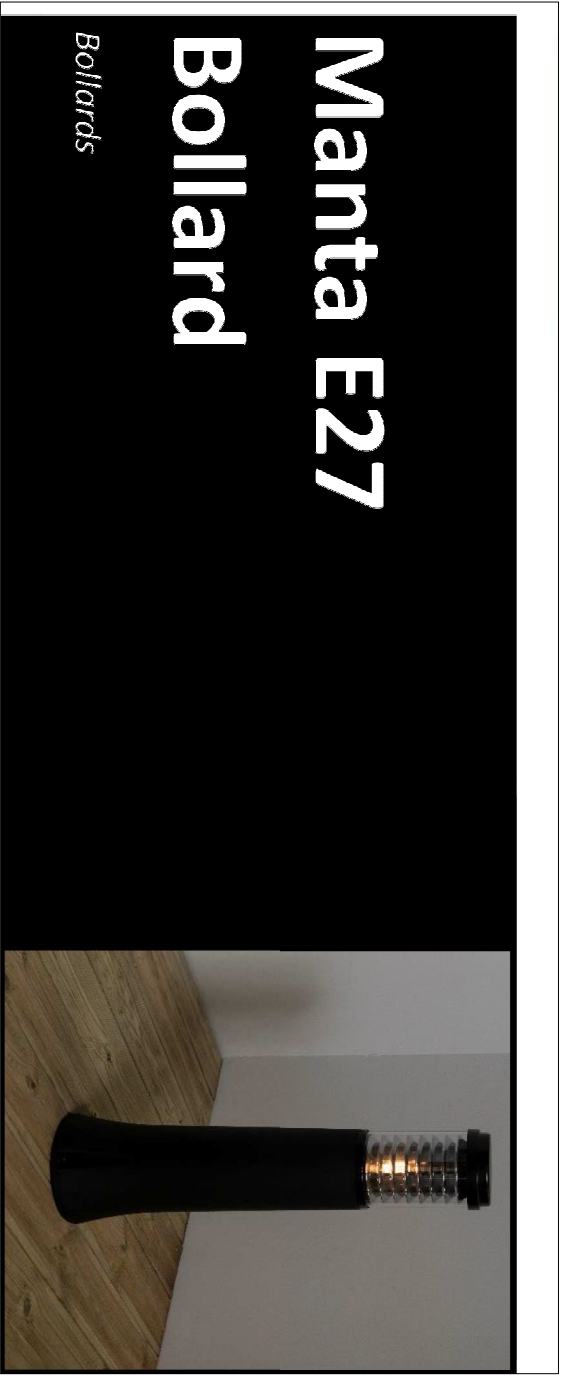

LUIK - Standard 18W LED Eyelid Bulkhead | IP65 | IK10 | 770LM | 4000K | Black

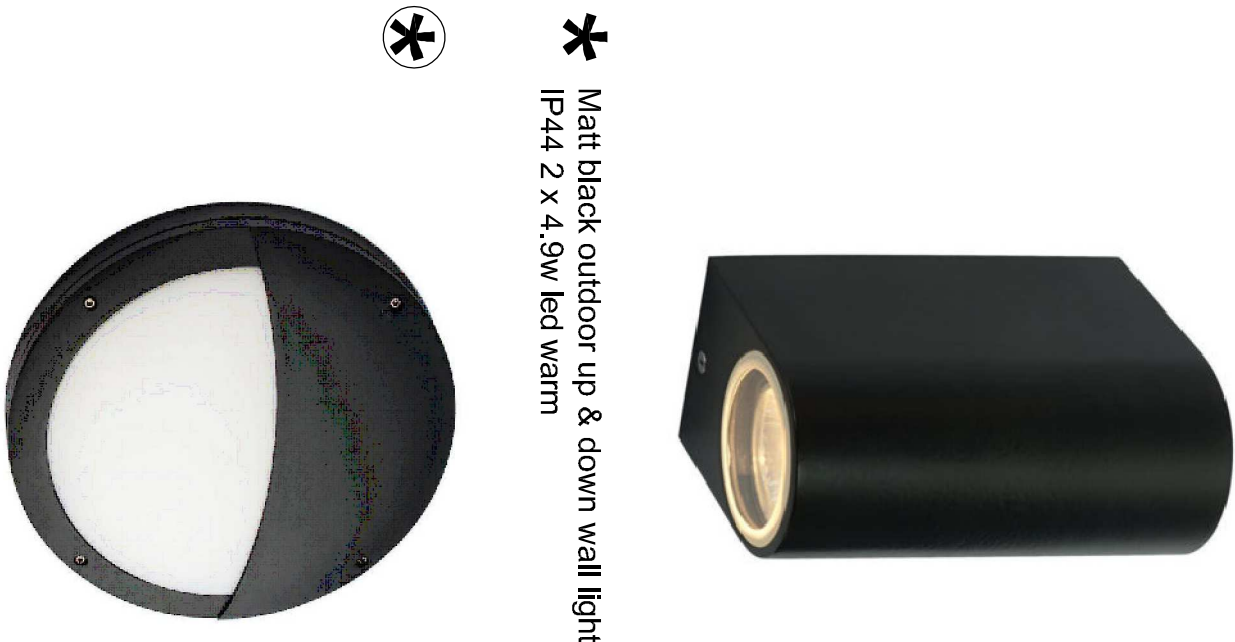

*** Matt black outdoor up & down wall light garden exterior
IP44 2 x 4.9w led warm**

15
Langstone Road
Havant
Hampshire

Lighting

Chris Flint Associates Ltd

CHARTERED SURVEYORS - PROJECT MANAGERS
DEVELOPMENT CONSULTANTS

Drawn By	Date	SHEET SIZE	Approved By	Date
CF	01/07/21	A1		

Drawing No.	Revision
CFA FULL	CN
Scale:	1-100

CONSTRUCTION

2 Emerald Close Waterlooville Hauns PO7 8NZ
tel: 0123 92 432484 fax: 0123 92 358554
Email: christijnassociates@gmail.com