

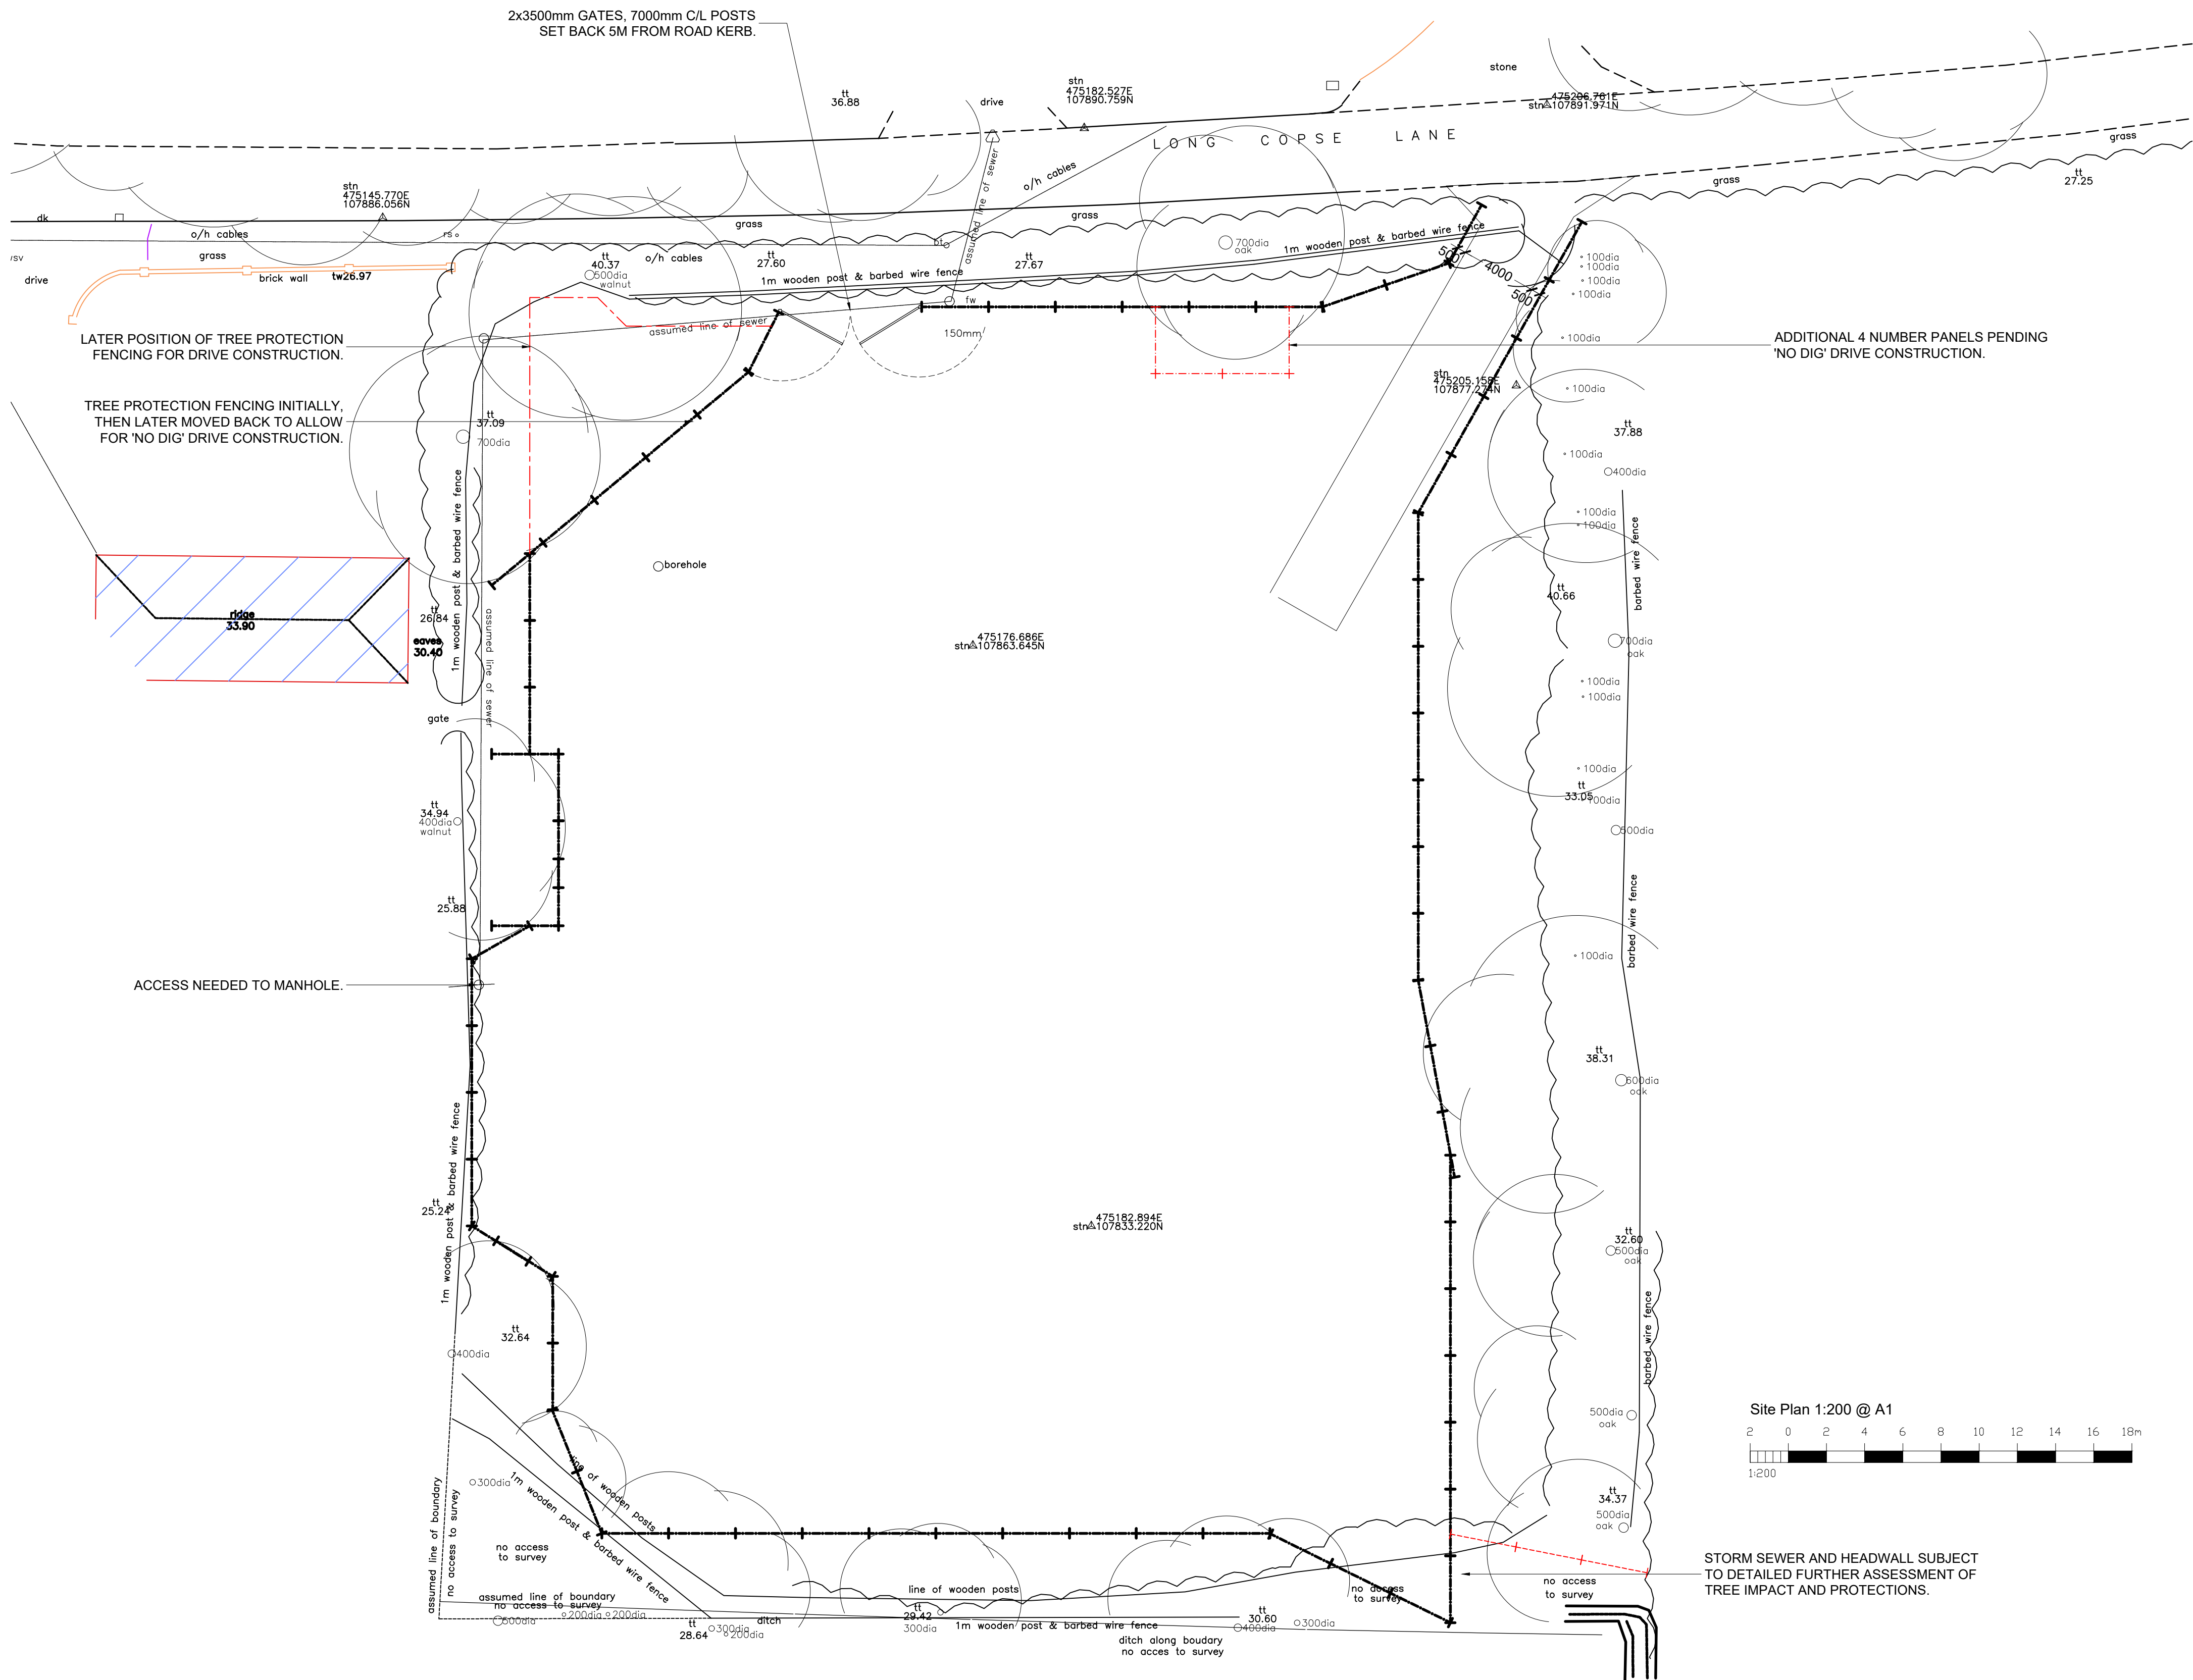


FIGURE 1: TREE PROTECTION BARRIERS

NOTE:
ALLOW FOR 240m OF TREE PROTECTION FENCING AND 14m OF ADDITIONAL AROUND THE 'NO DIG' AREA TO THE FRONT OF PLOT 1. SETTING OUT ENGINEER TO LOCATE AND PEG THE CHANGES OF DIRECTIONS TO THE FENCING ON SITE IN ADVANCE USING CO-ORDINATES DERIVED FROM THIS SURVEY BASED LAYOUT.

This drawing is the copyright of METIS HOMES LIMITED.
no copies in whole or part thereof may be taken without prior consent.

METIS HOMES
Modern Homes. Traditional Values



METIS HOMES LIMITED
THE OLD BARN
VICARAGE FARM BUSINESS PARK
WINCHESTER ROAD
FAIR OAK
SO50 7HD
TEL: 01489 896668 / 01962 893535

Job Title.
LAND ADJACENT TO 54 LONG COPSE LANE,
EMSWORTH,
PO10 7UR

Description.
SITE - TREE PROTECTION FENCING