

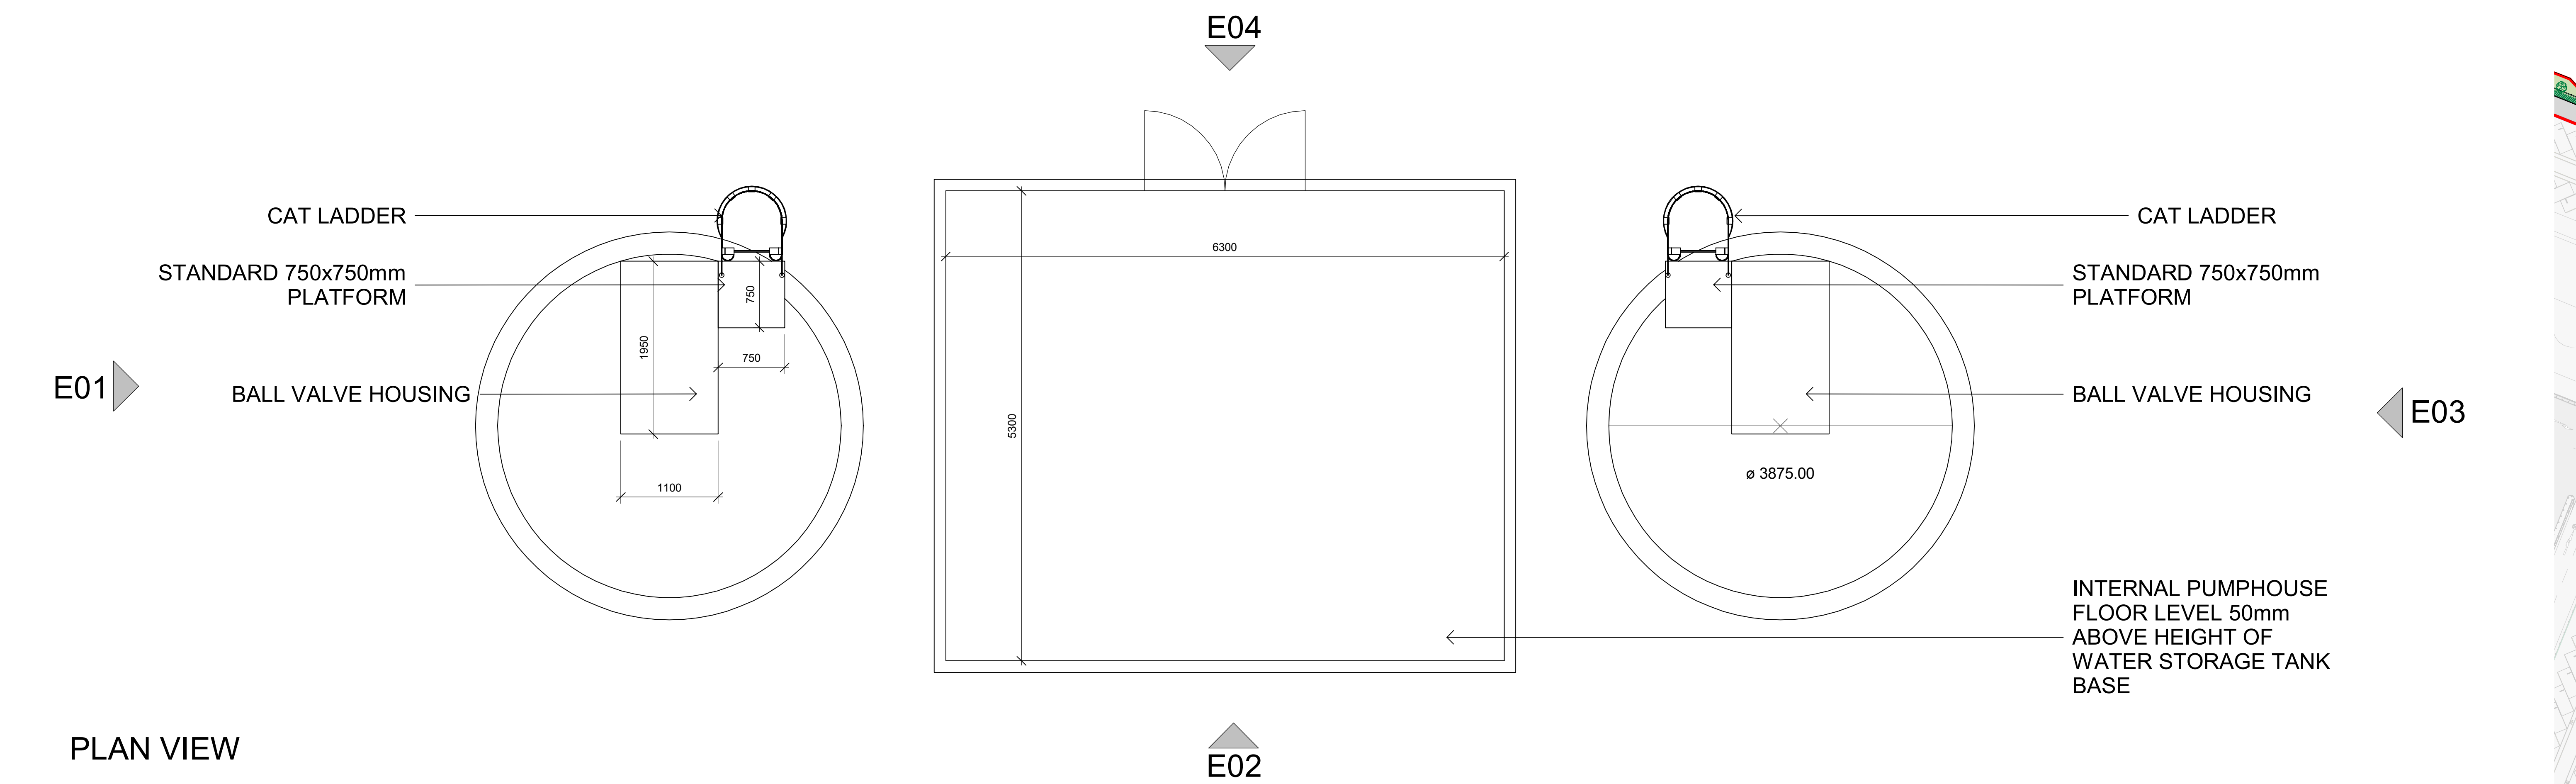
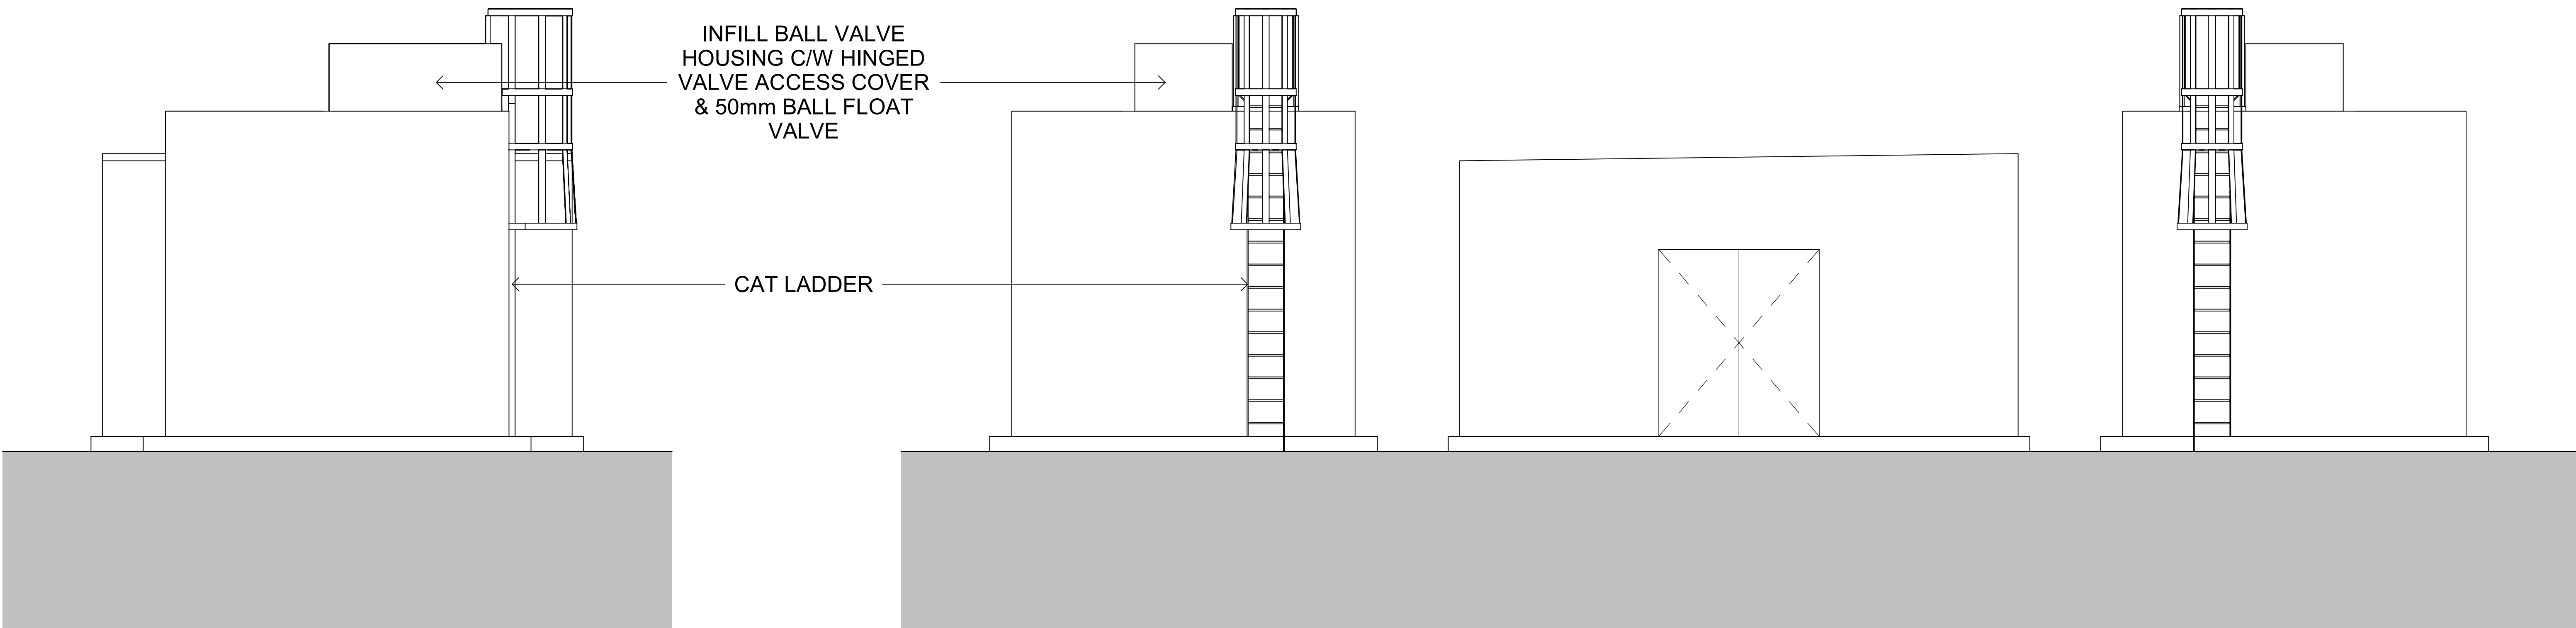
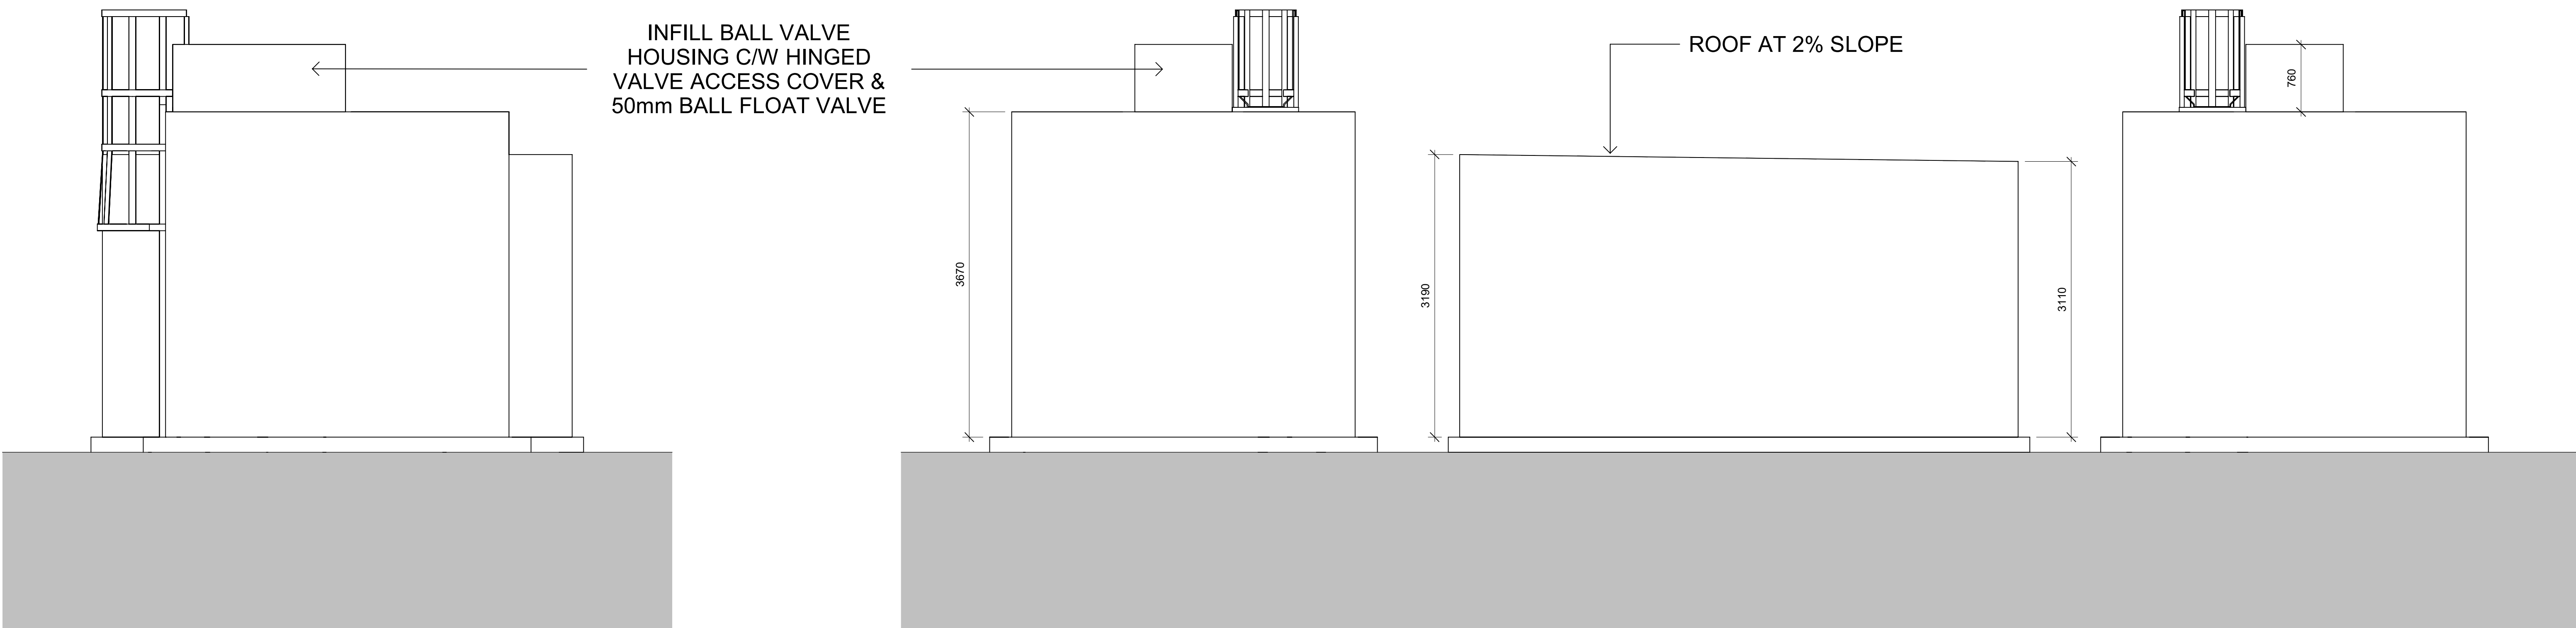


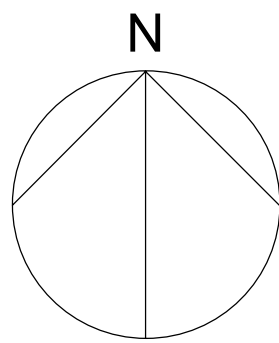

Architects are to be notified of any discrepancies.
Contractors must check all dimensions on site.
This drawing is to be used solely for the information as titled only.
For other information refer to the latest revision of any cross referenced drawings.
To be read in conjunction with relevant design standards/protocols

This is a colour drawing. In order to ensure any subsequent reproduction is viewed correctly it should be printed in full colour.

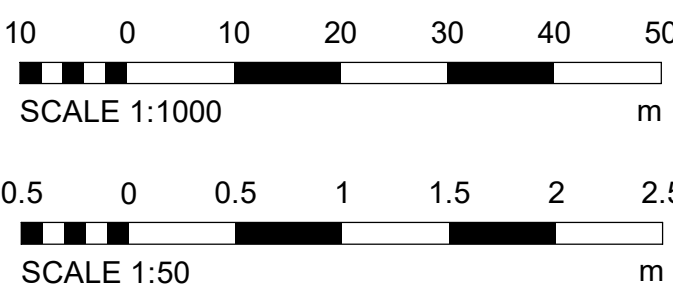

FIRE HYDRANT TANK

1 : 50

P1 FIRST ISSUE 20.07.22 MH DW
Rev Description Date Dm Ckd

Status
PLANNING

SMR

SMALLEY MARSEY RISPIN

ARCHITECTS

Floor 2 The Exchange Station Parade Harrogate HG1 1TS
01423 707 757 admin@smrarchitects.co.uk

Project

HAVANT, NEW LANE

Client

HAVANT PROPERTY INVESTMENT LLP

Drawing Title

PROPOSED HYDRANT AND PUMP HOUSE ELEVATIONS

Proj Ref	Origin	Zone	Level	Type	Role	Num	Status	Rev
7379 - SMR	-	00	-	ZZ	-	DR	-	A - 2303 - S4 - P1

SMR Job Ref	Sheet	Scale	Drawn
7379-00-2303	A1	NOTED	MH