


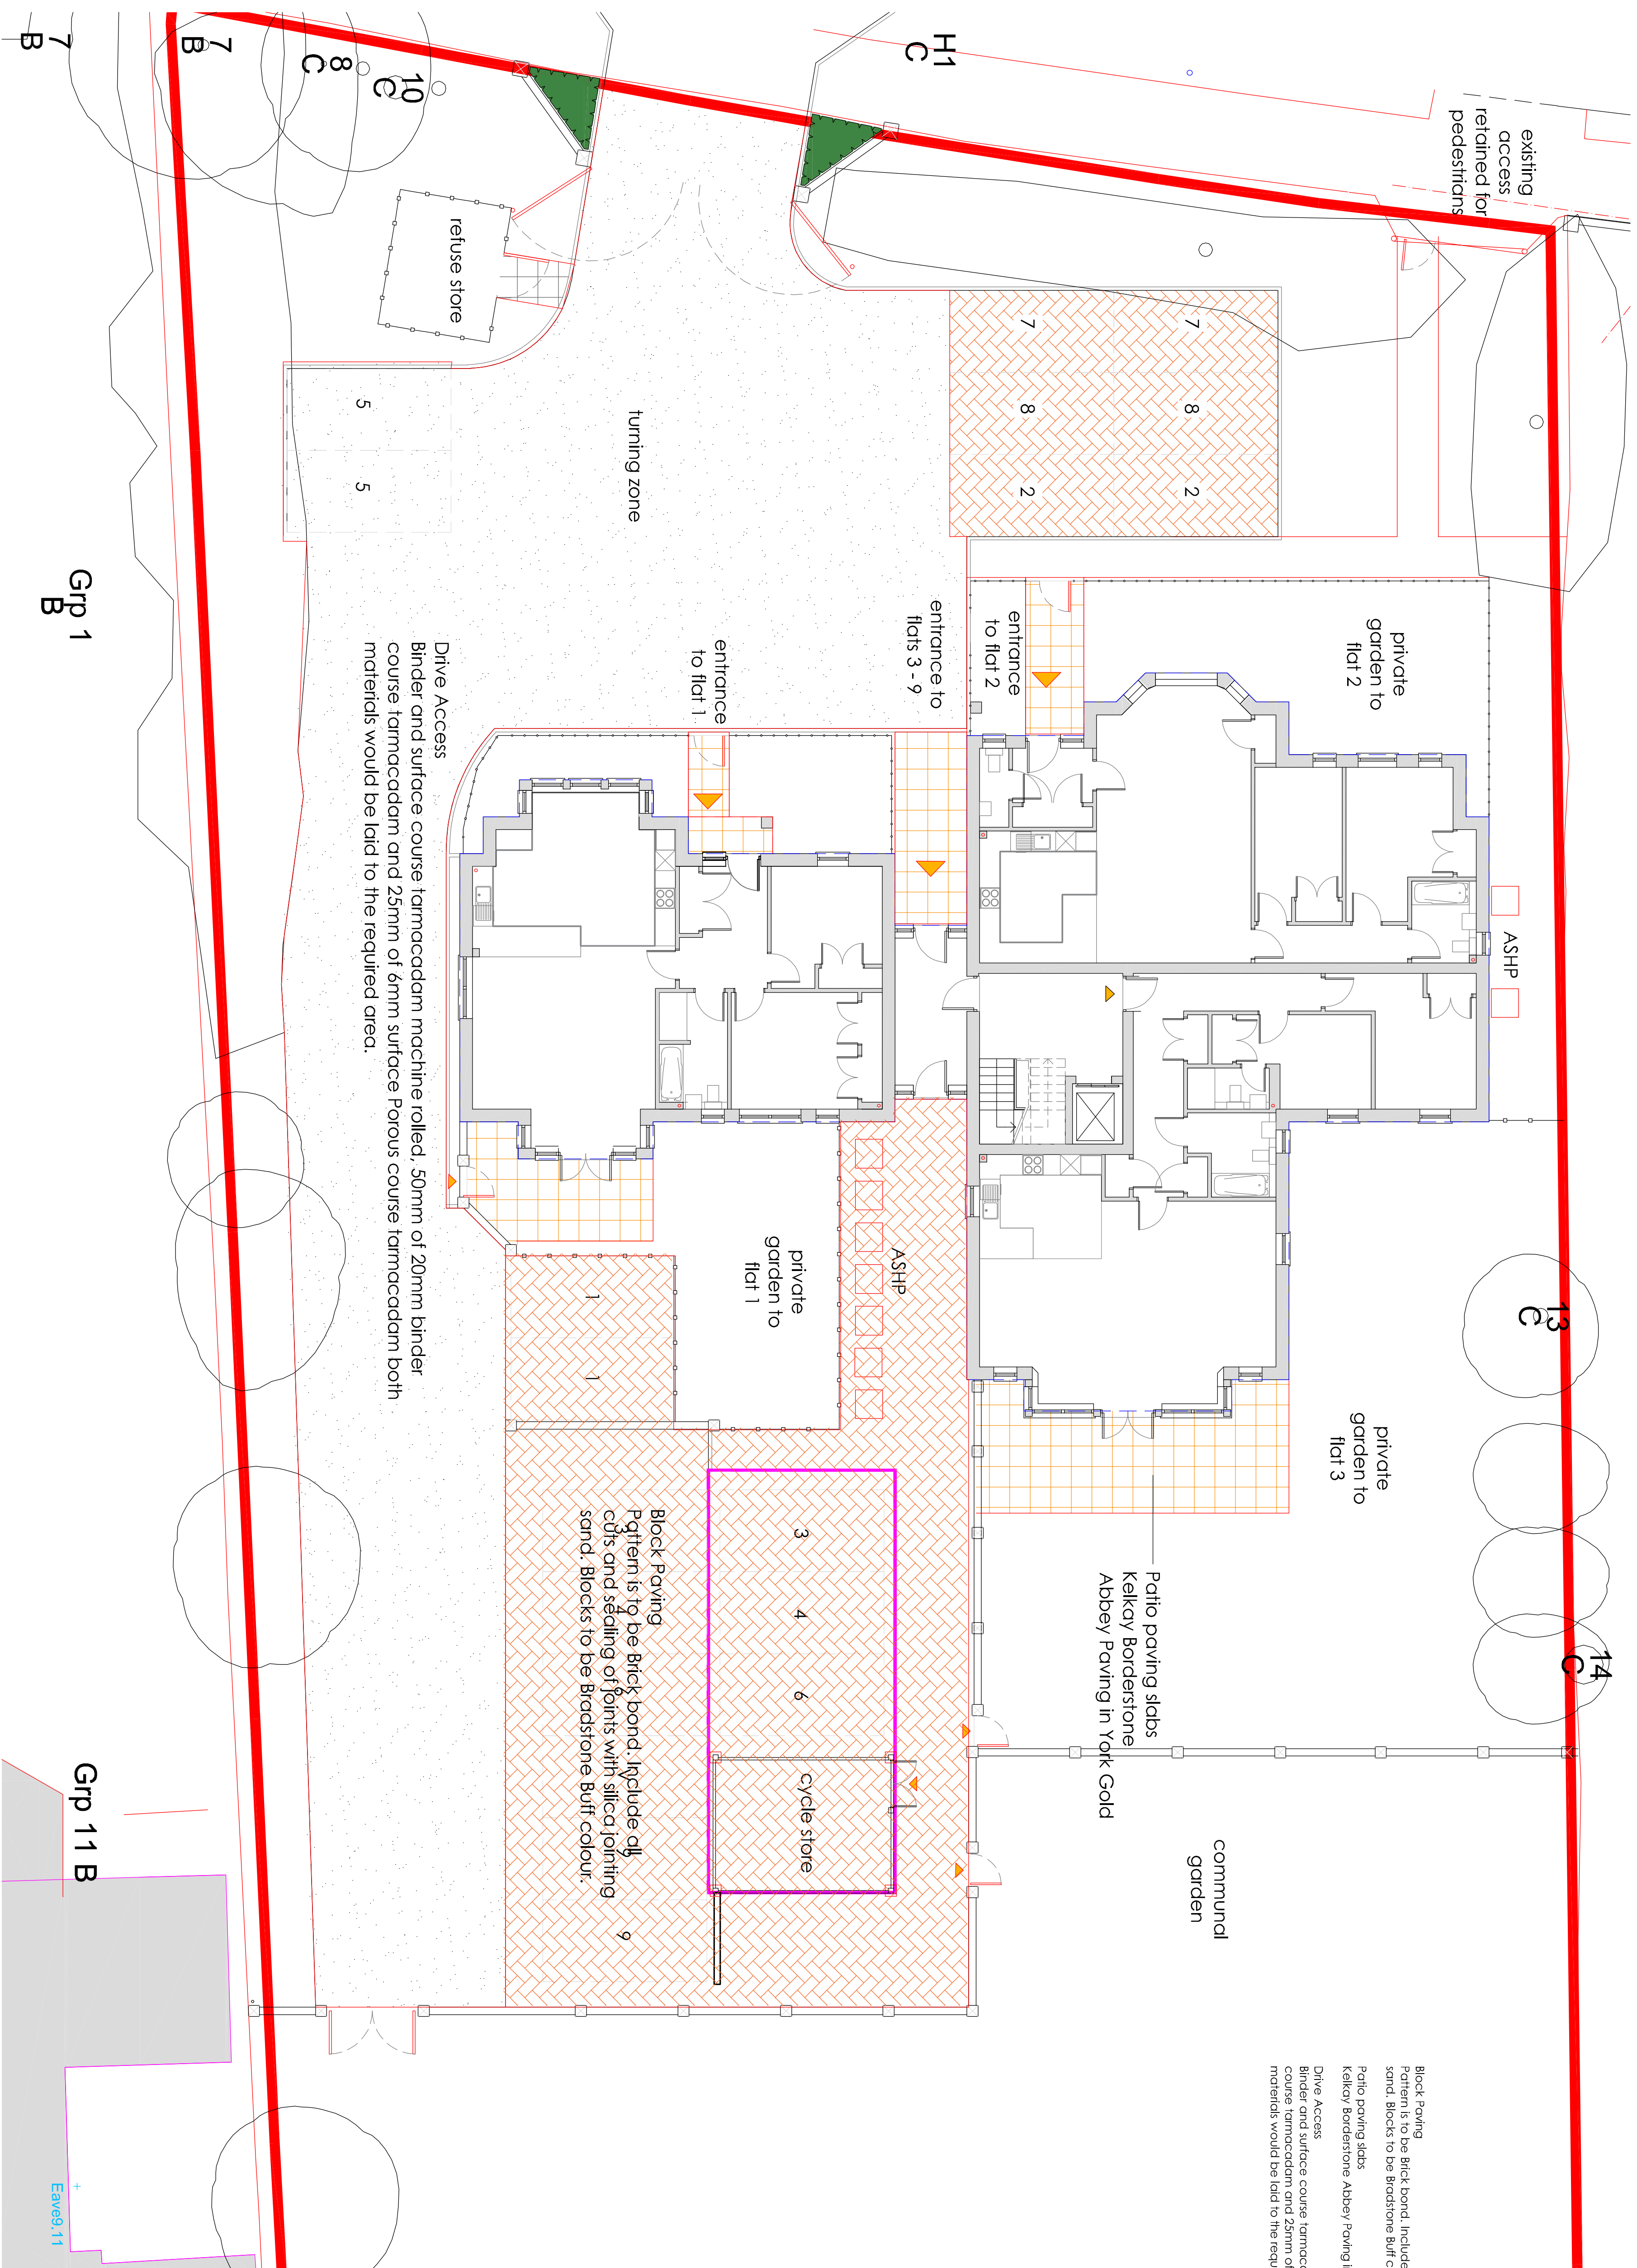

Revision	Description	Date	Drawn

Project :
15
Langstone Road
Havant
Hampshire

Drawing Title:

Hard Surfacing

Chris Flint Associates Ltd
CHARTERED SURVEYORS - PROJECT MANAGERS
DEVELOPMENT CONSULTANTS

Drawn By	Date	SHEET SIZE	Approved By	Date
CF	01/07/21	A1		

CONSTRUCTION

2 Emerald Close Waterlooville Hants PO7 8NN
tel: 023 92 432484 fax: 023 92 358554
Email: christjinnassociates@gmail.com