


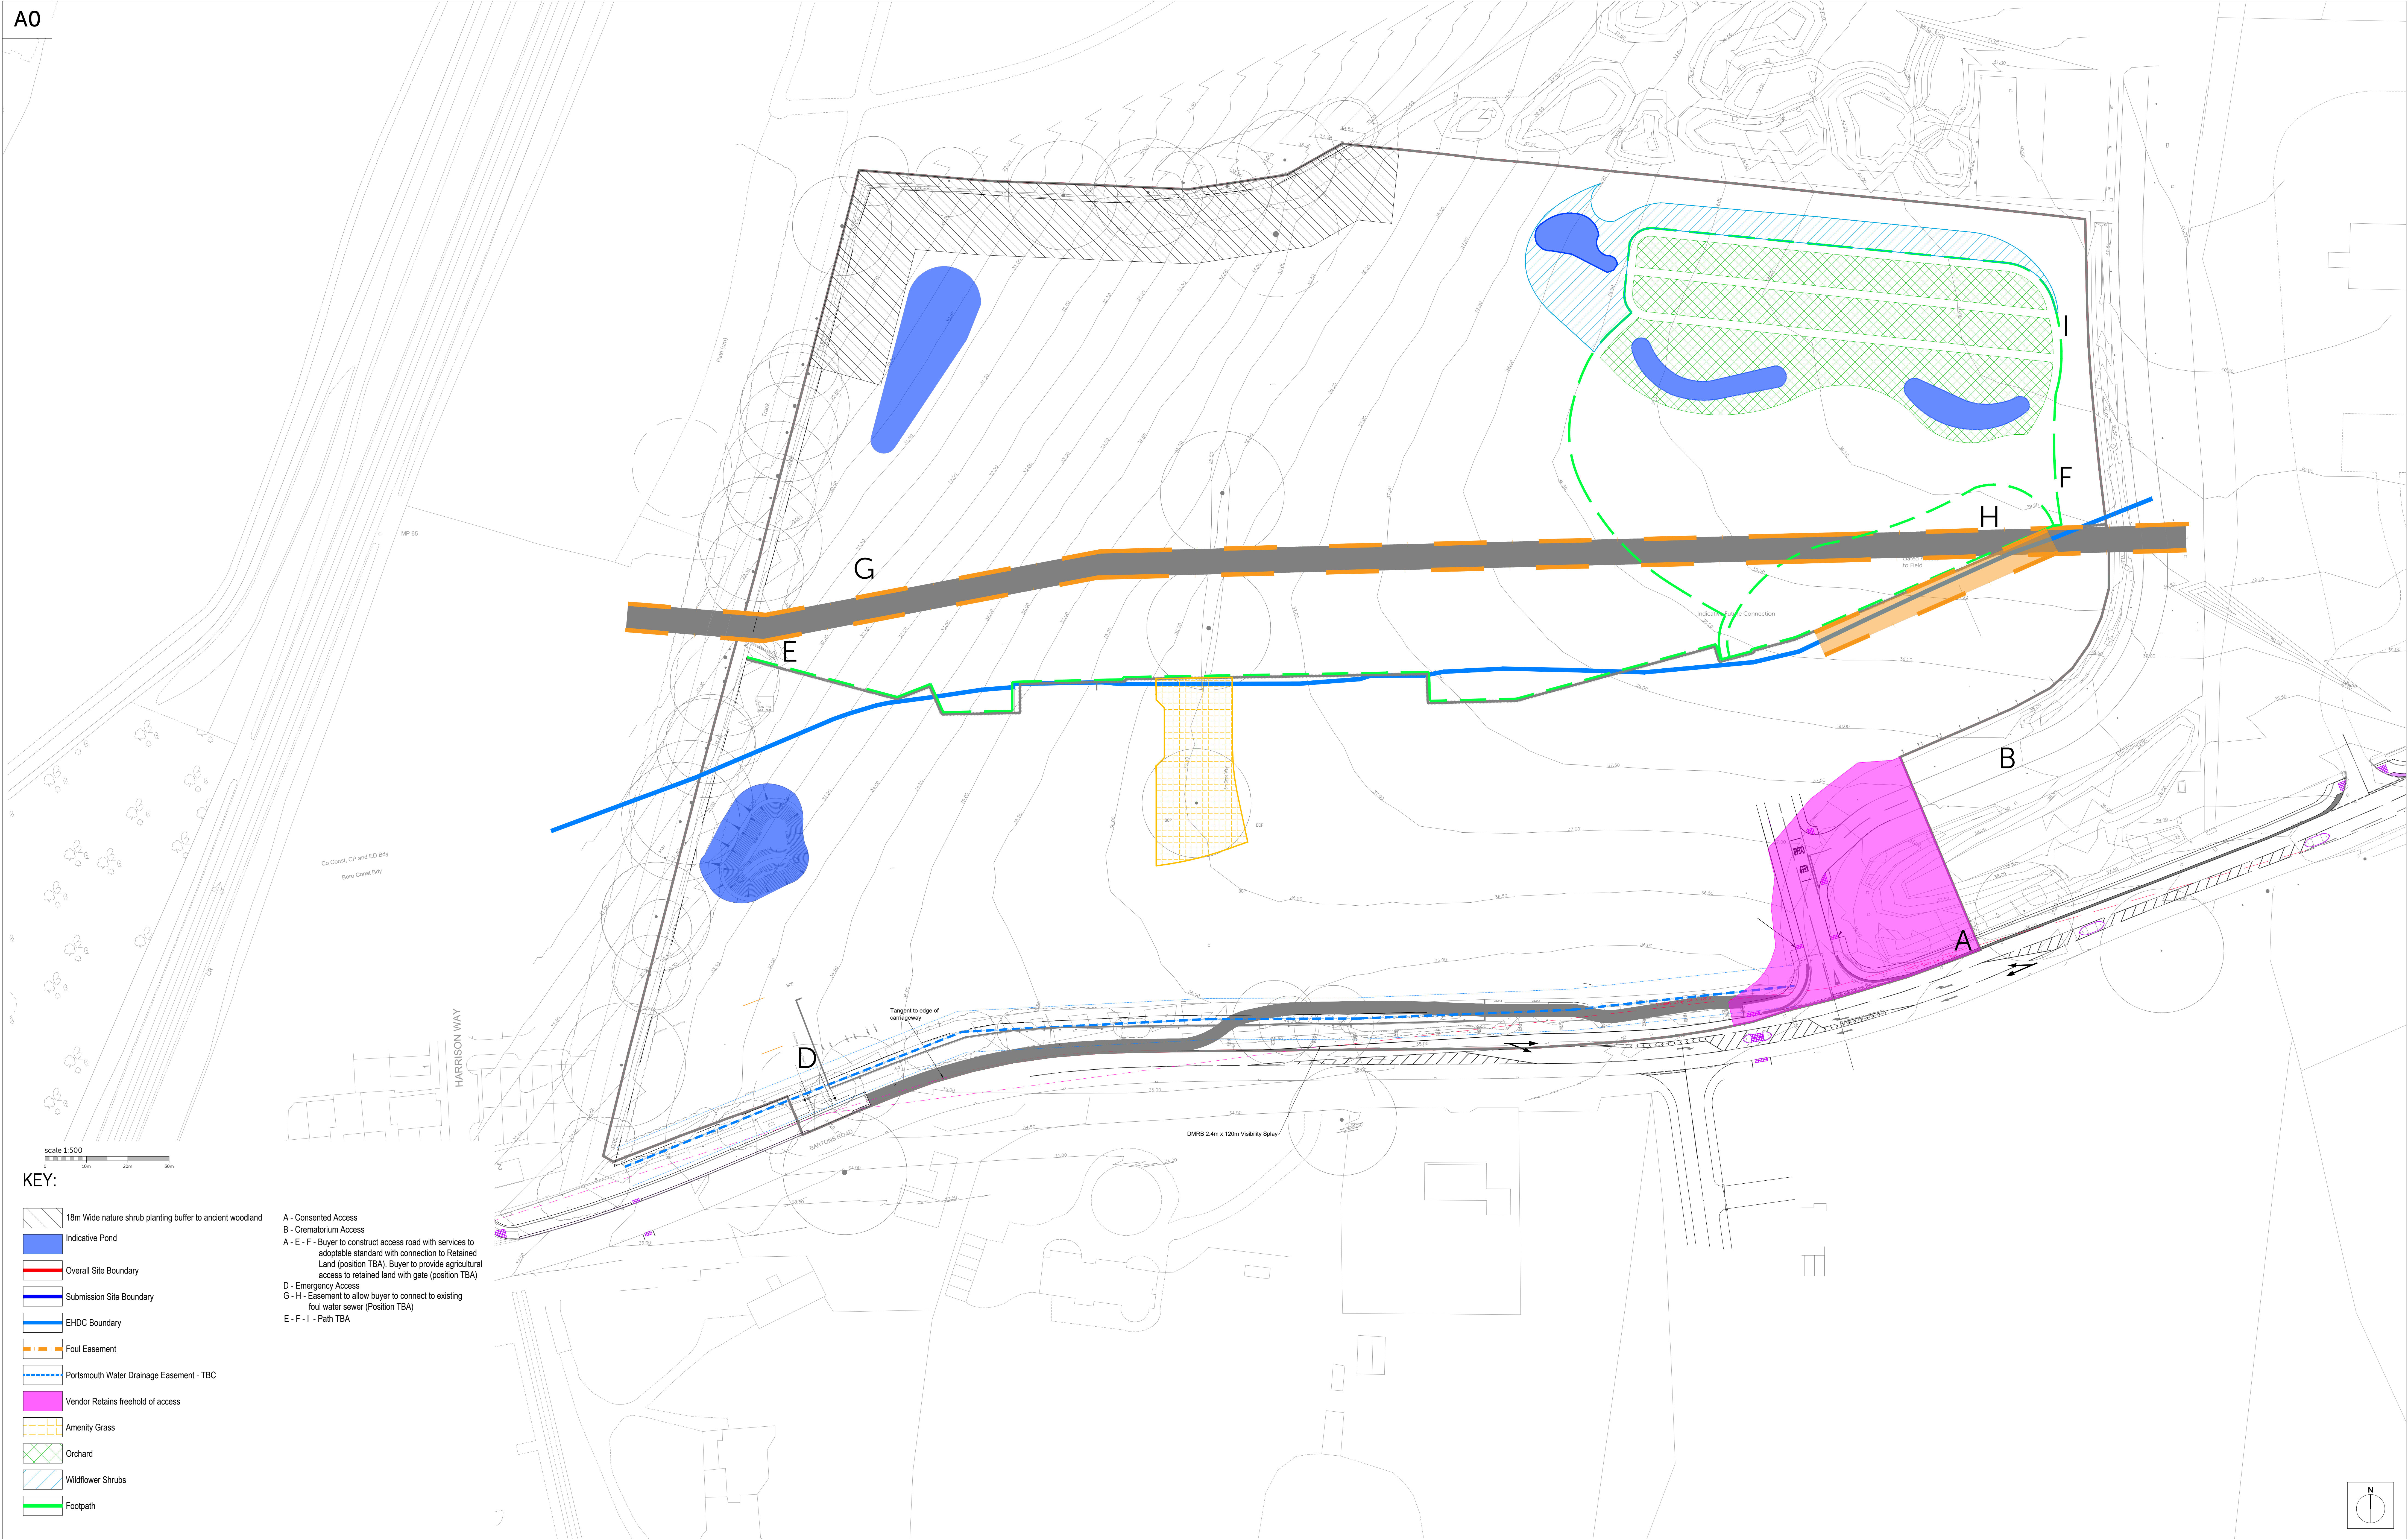

KEY:

- 18m Wide nature shrub planting buffer to ancient woodland
- Indicative Pond
- Overall Site Boundary
- Submission Site Boundary
- EHDC Boundary
- Foul Easement
- Portsmouth Water Drainage Easement - TBC
- Vendor Retains freehold of access
- Amenity Grass
- Orchard
- Wildflower Shrubs
- Footpath

- A - Consented Access
- B - Crematorium Access
- A - E - F - Buyer to construct access road with services to adoptable standard with connection to Retained Land (position TBA). Buyer to provide agricultural access to retained land with gate (position TBA)
- D - Emergency Access
- G - H - Easement to allow buyer to connect to existing foul water sewer (Position TBA)
- E - F - I - Path TBA

Rev	Description	Date	Au	Ch	Rev	Description	Date	Au	Ch
A	Planning Issue	30.03.21	JF						
B	Toll water diversion added.	04.02.22	JF						
C	Base layout updated to reflect planning layout.	06.05.22	JF						
D	Base layout updated to reflect planning layout.	26.08.22	JF						

Project	Camps Field, Barton Road, Southleigh		
Drawing	Constraints Plan		
Client	Redrow Southern Counties	Date	11.03.21
Job no.	REDR200818	Rev.	D
Dwg no.	CP.01	Scale	1:500 at A0
Author	JF	Checked	
Status	PLANNING	Office	Romsey
Client ref.			

thrive.
architects