



laser cut 3mm mild steel panels
on powder coated steel sub frame

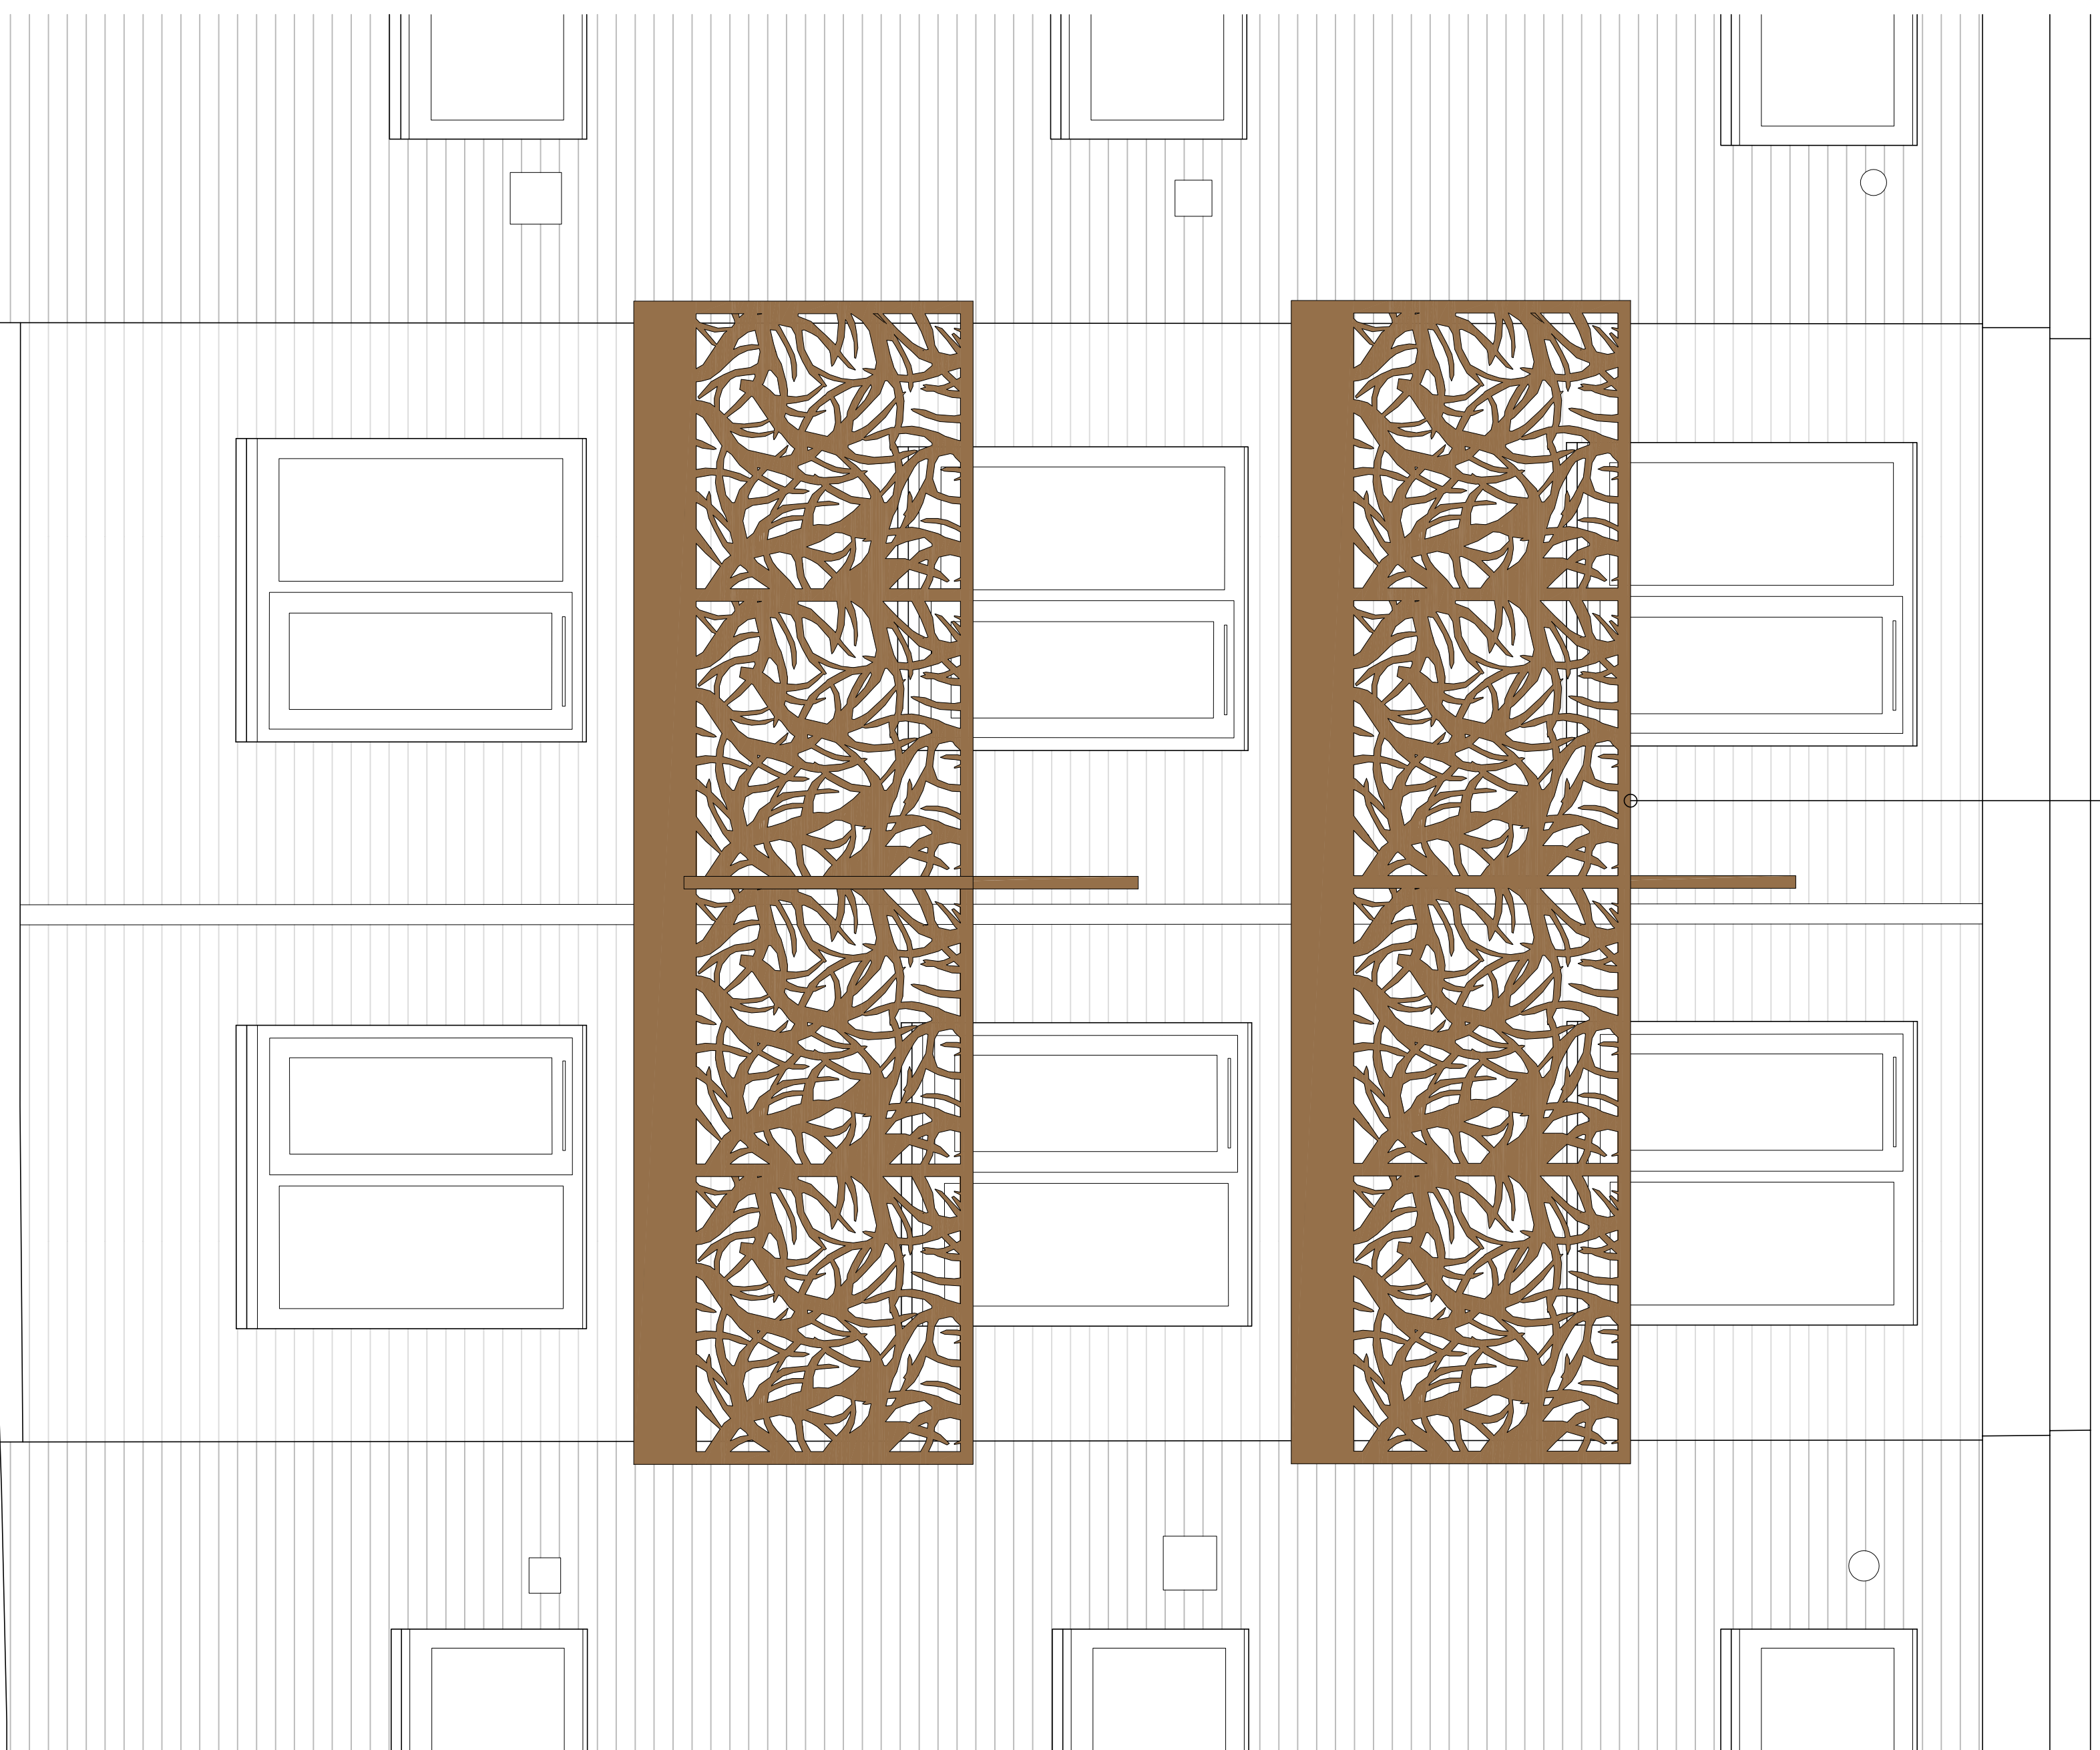

precedent examples
of laser cut balustrade

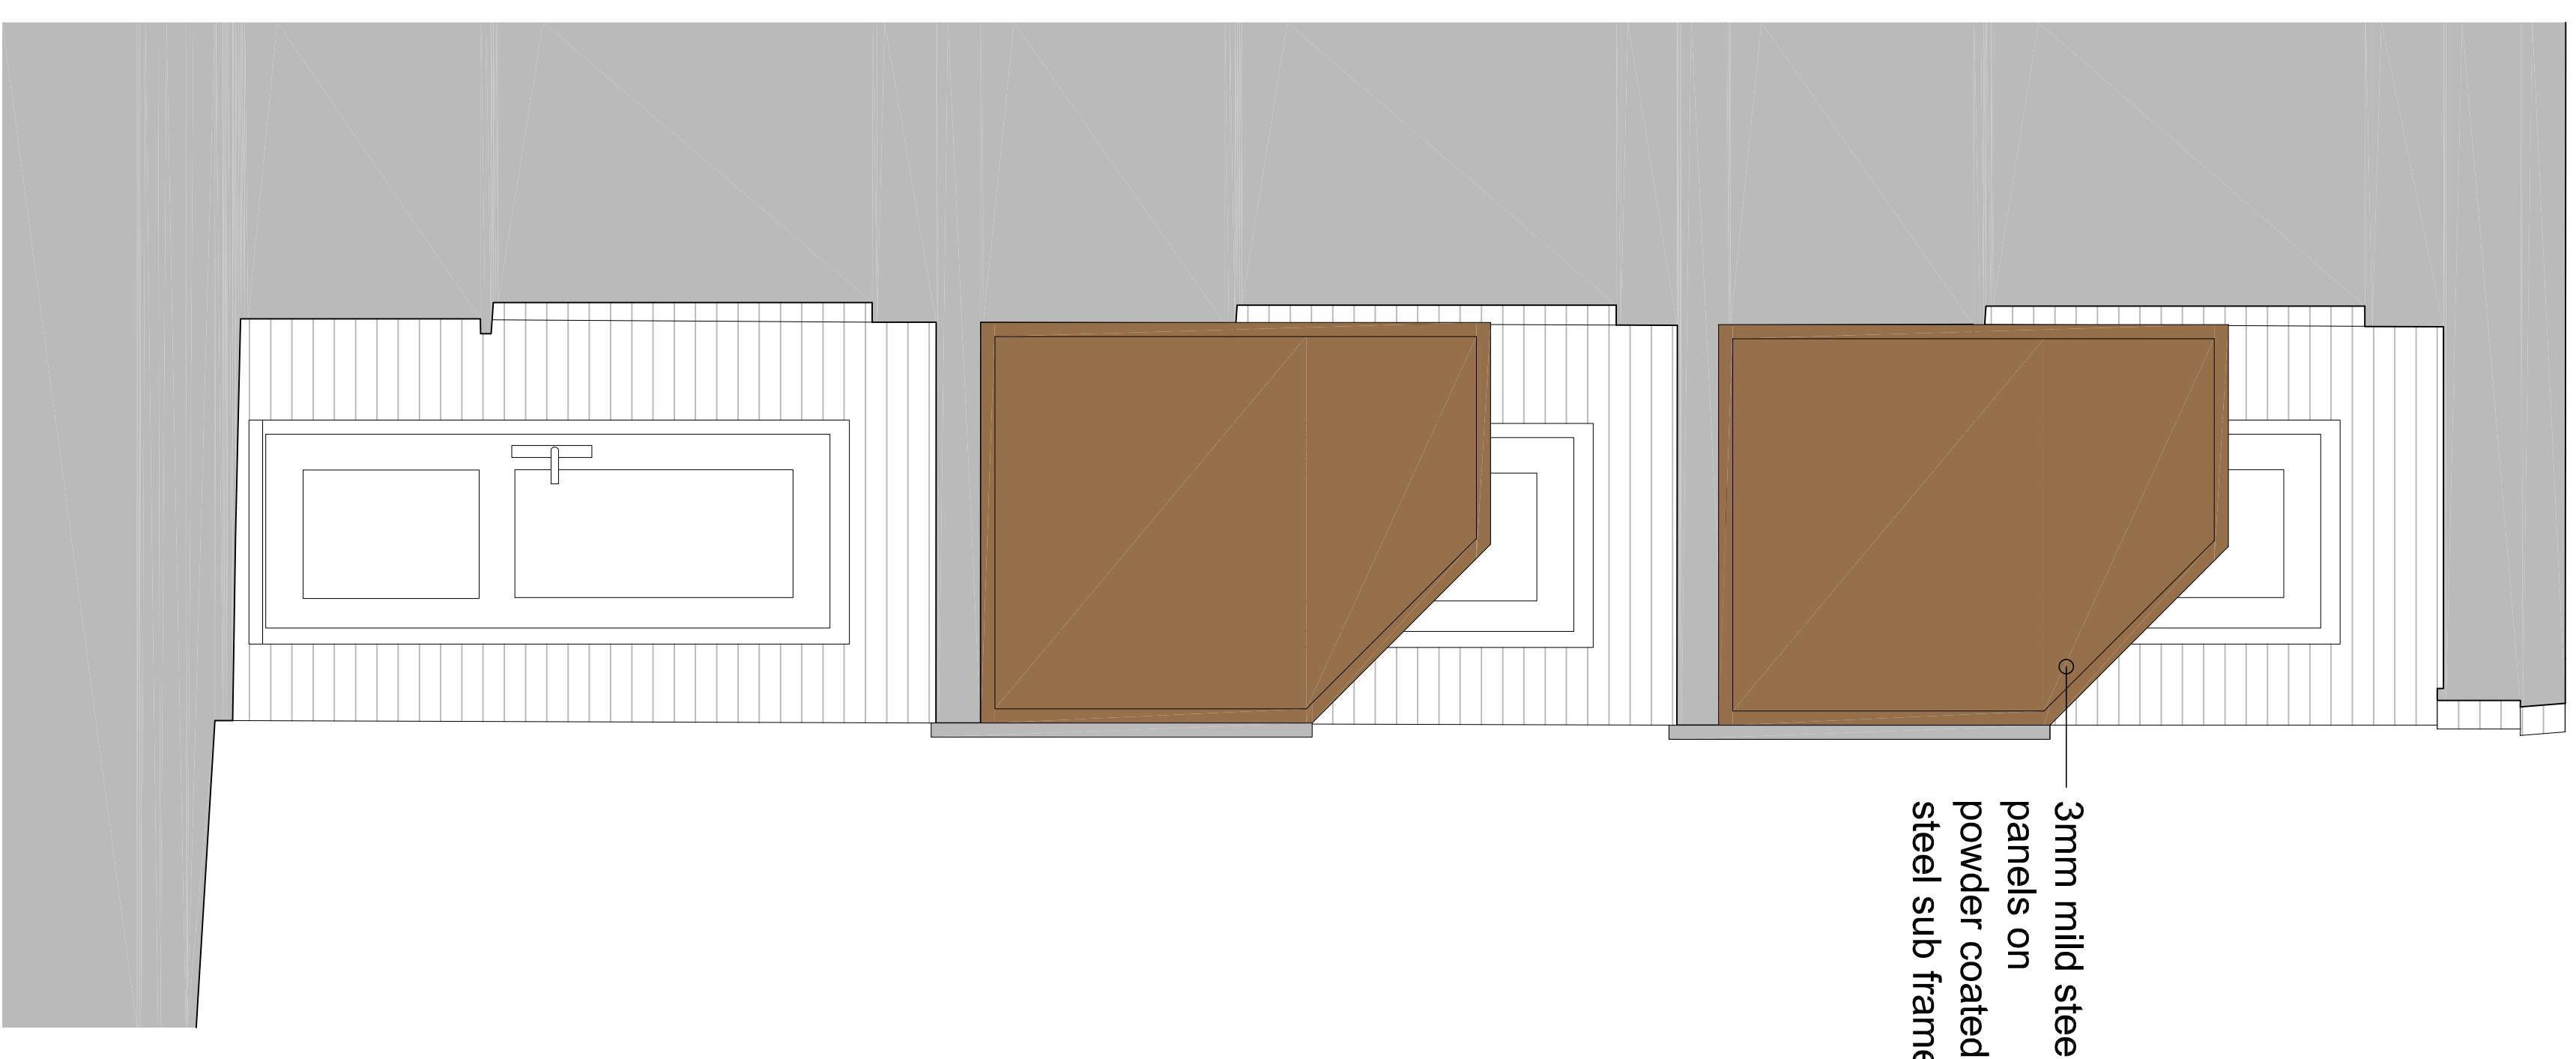

— 3mm mild steel panels on powder coated steel sub frame

typical proposed
balcony bay study elevation

hart name inspired antler design abstracted for balcony pattern

typical proposed balcony section

proposed elevations [A1 1:20]

note:

this drawing is the copyright of the **pdp architecture llp** and must not be reproduced in whole or part or used for the execution of works without their permission.

all dimensions to be checked on site prior to commencement of construction works and the architect notified of any discrepancy.

figured dimensions are to be used in preference to scaled dimensions.

no deviation from this drawing will be permitted without prior consent of the architect.

all drawings are prepared subject to a full measured and structural survey of the buildings and site.

all structural work is subject to the appointment of a structural engineer to confirm and agree the structural proposals.

os promap licence no. 100020449

health & safety: exceptional risks involving specific methods of construction or exceptional maintenance issues can be found within the designers risk assessment.


revision	notes	scale width 50 mm @ a1 - 25 mm @ a3	date	drawn	checked
----------	-------	-------------------------------------	------	-------	---------

[illegible]

cli



PLANNING

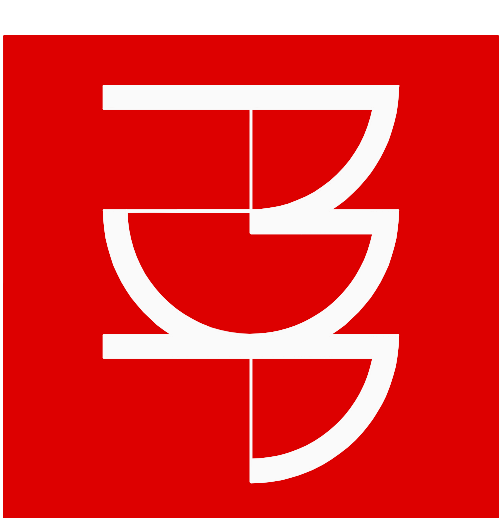

pdp architecture llp

chartered architects town planning
interior design consultants

2 beechworth road havant

fax 023 9247 5050

email pdp@pdp-architects.co.uk

www.pdp-architects.co.uk

project	Proposed Development Hart Plain House Dryden Close, Waterlooville		
detail	Proposed Elevations Typical Bay Study		
drawn	MAS	checked	
date	Sept 2022	status	Planning
a1 scale	a3 scale		
1:20	1:40	28145-PD221	REV