


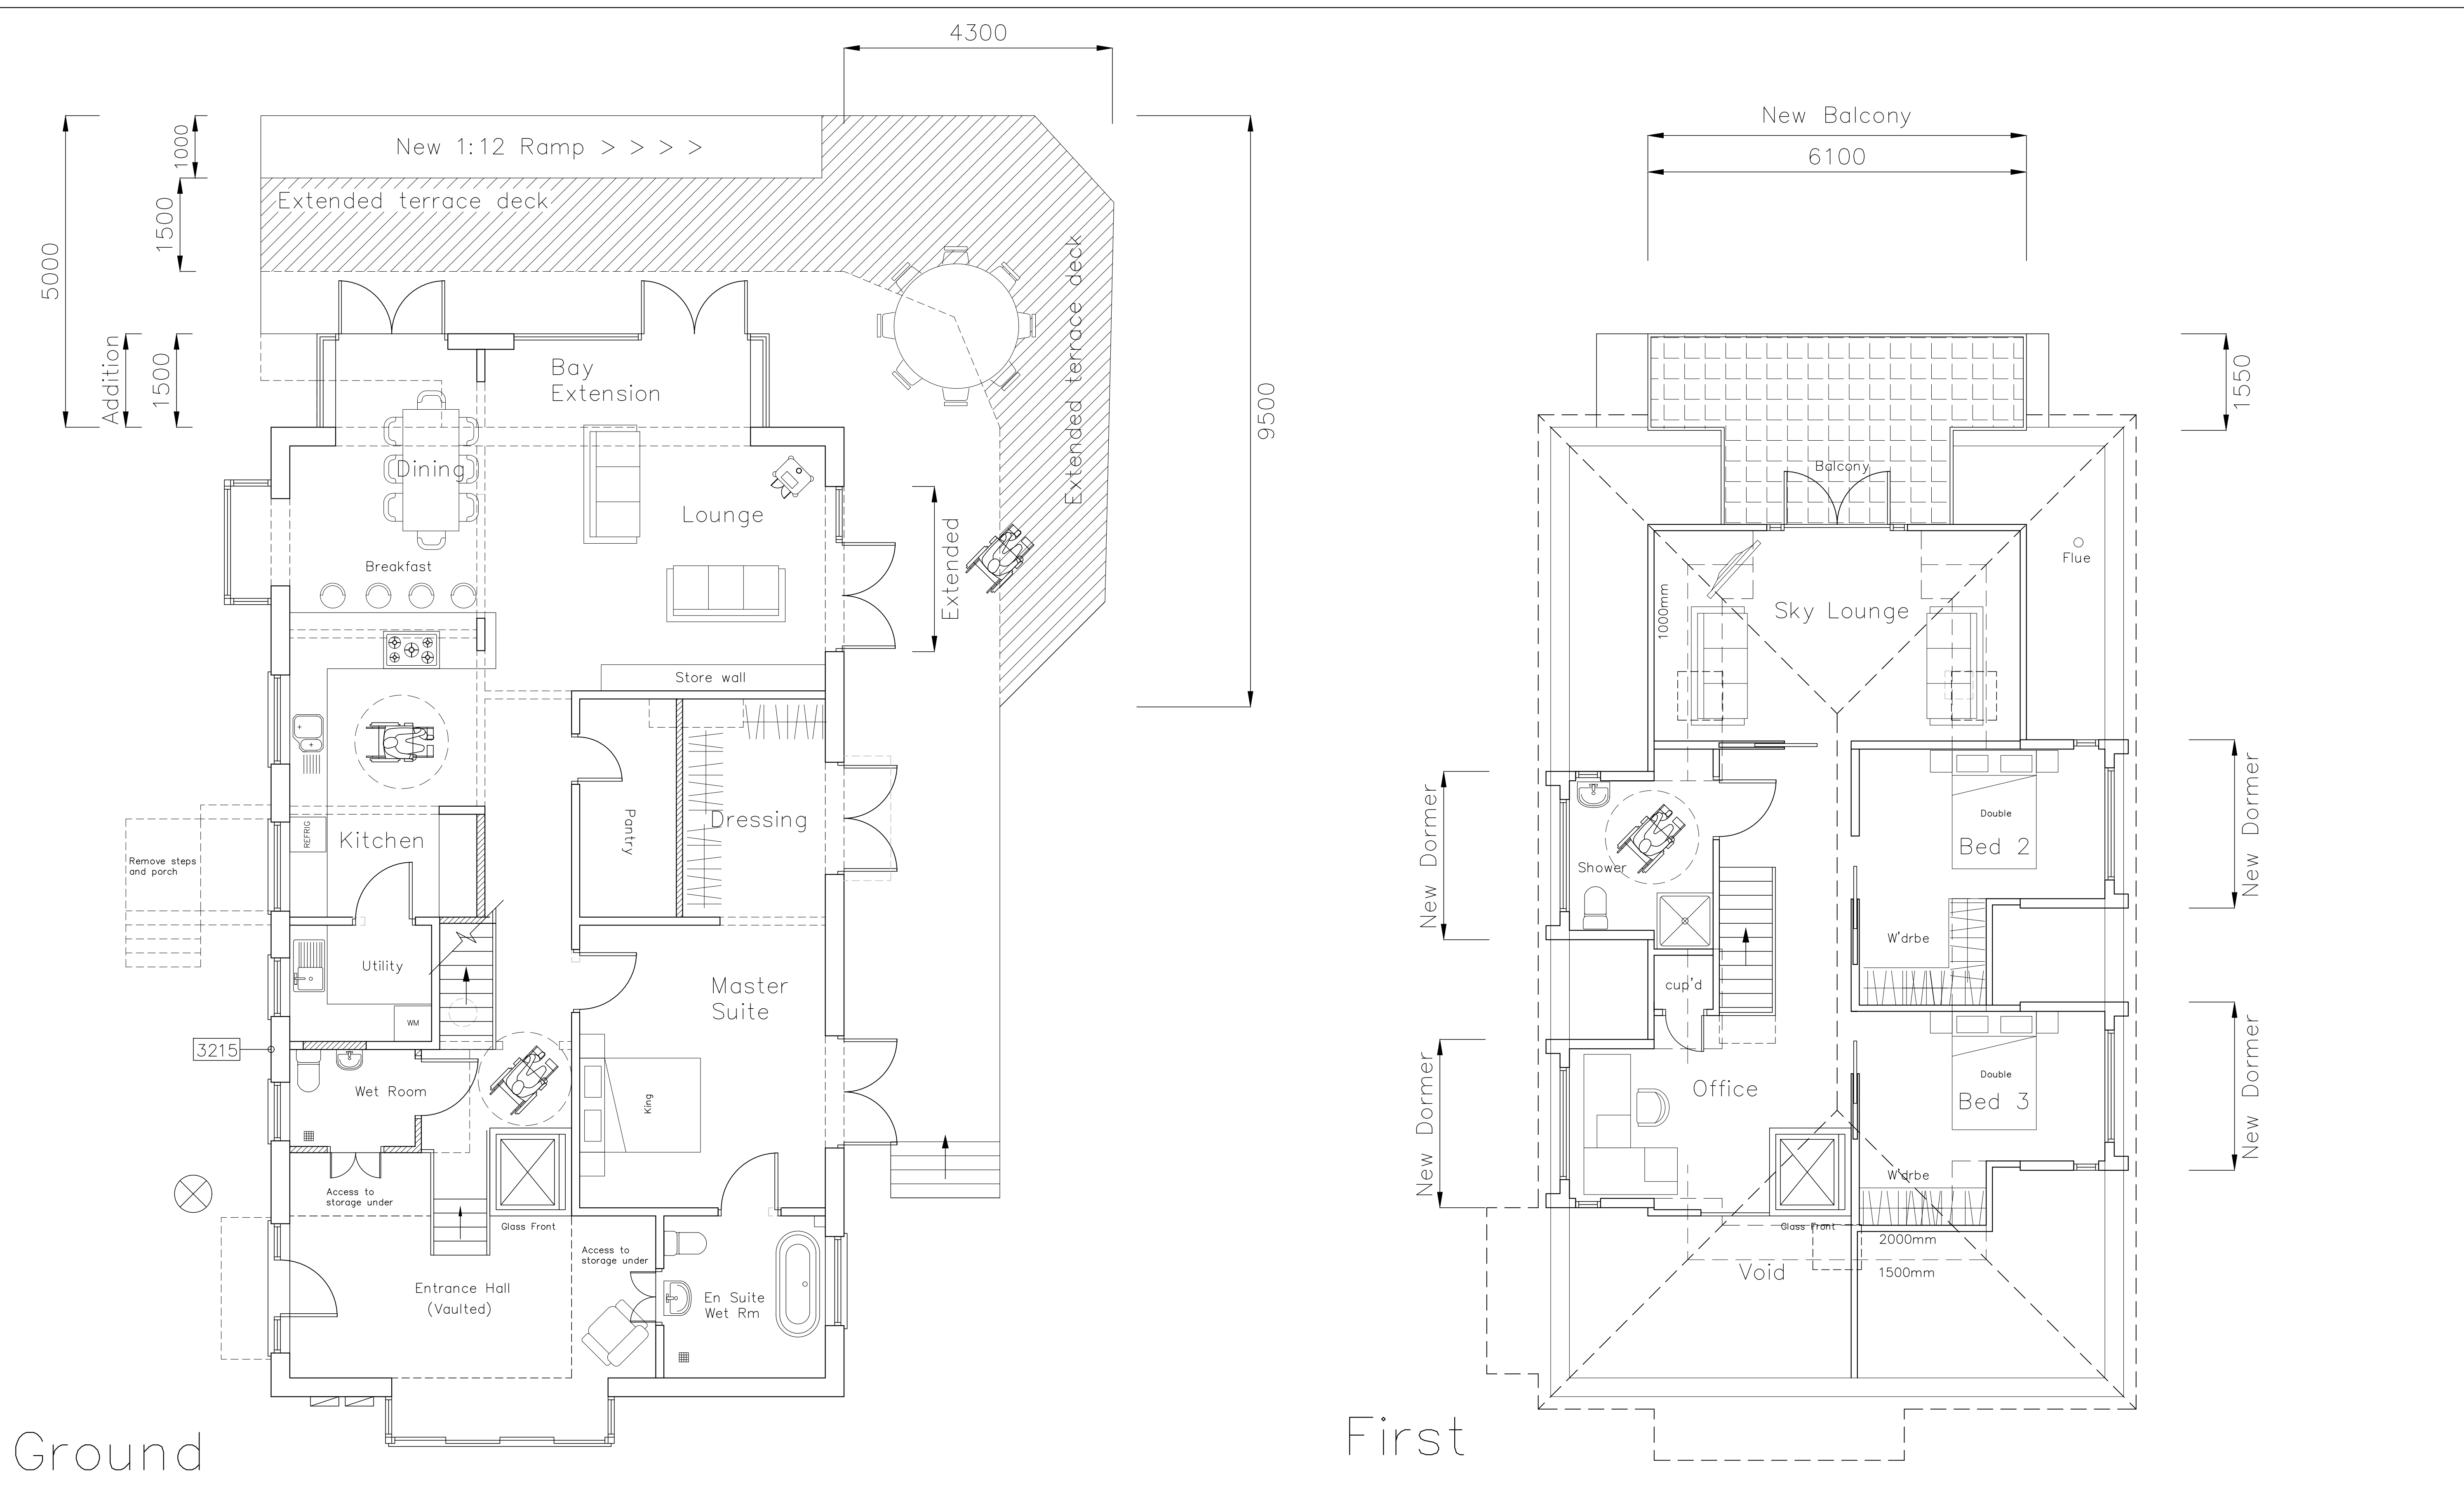


Ground

First

CAD

Critchley Architecture And Design Ltd.
Contact: 02392 474 919 | info@caad.online
The Old Brewery, 15E South Street, Havant, PO9 1BU

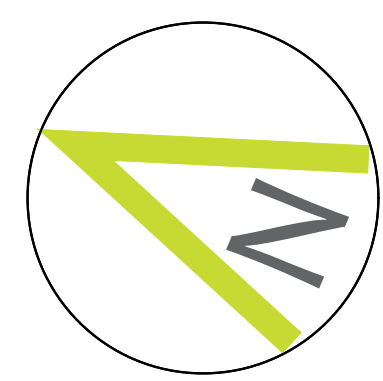

Proposed Floor Plans

- Revisions**
- a) First Floor Revs – Existing eaves/04.05.22/MHC
 - b) Draft 8 details/11.05.22/MHC
 - c) Omit side steps. Extended terrace./12.05.22/MHC
 - d) Revised terrace layout. /18.05.22/MHC
 - e) Revised terrace layout./23.05.2022/SAR
 - f) Roof Plan Ammendments/28.06.22/LNR
 - g) Client Revisions/14.07.2022/LNR
 - h) Client Revisions/26.07.2022/LNR
 - j) Additional dimensions. 02/08/22 MHC

Cockle Point,
Marine Walk,
Hayling Island,
Hampshire,
PO11 9PQ

Scale A1=1:50, A3=1:100
Drawn MHC
Date 28/04/2022
22020-411^J

10m

20m

30m

40m