


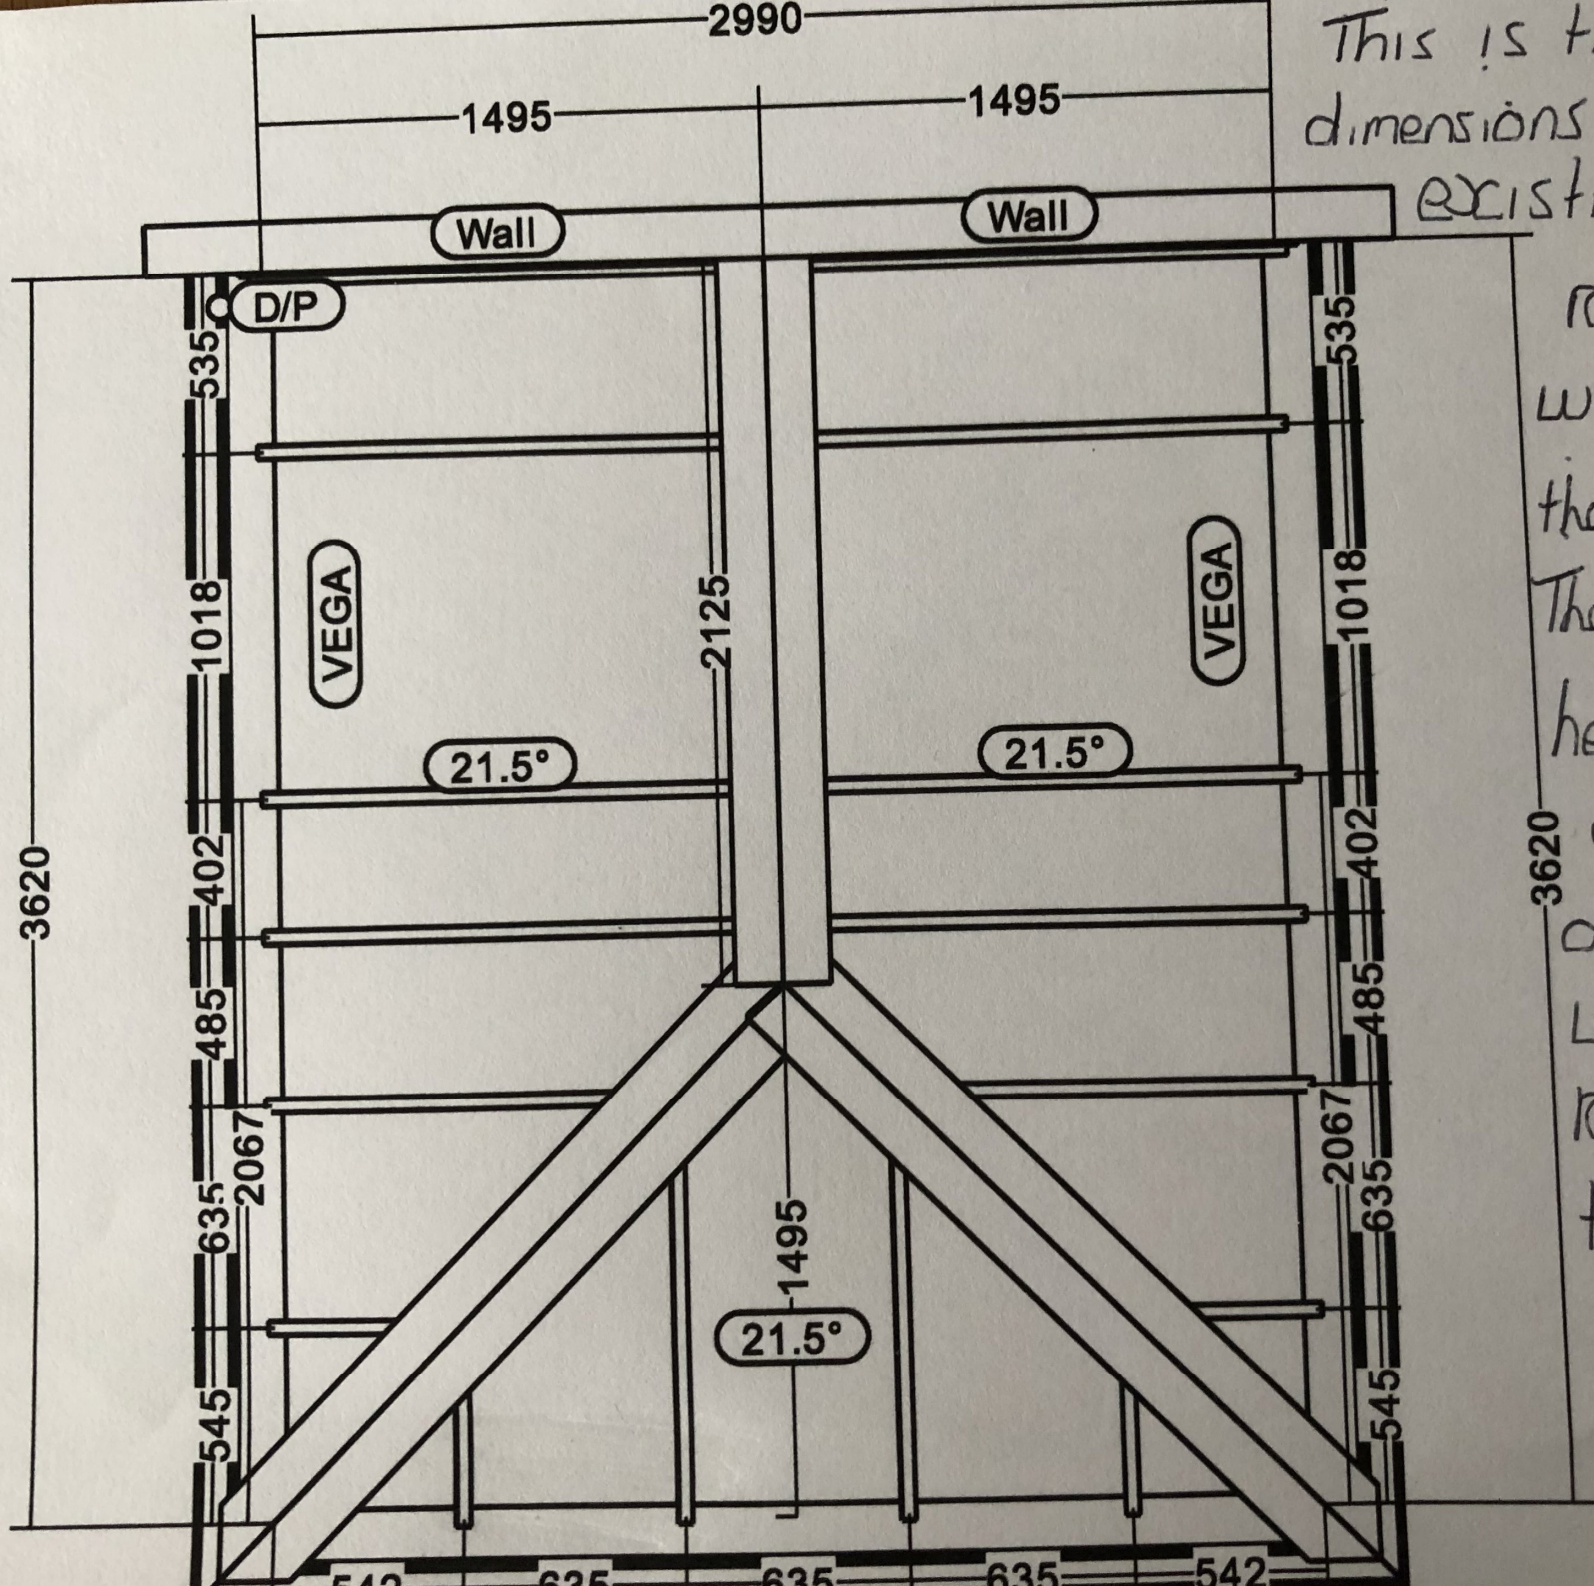

This is the
dimensions of
existing
roof.
without
the glass
The roof
height
and
dimensions
will
remain
the same