


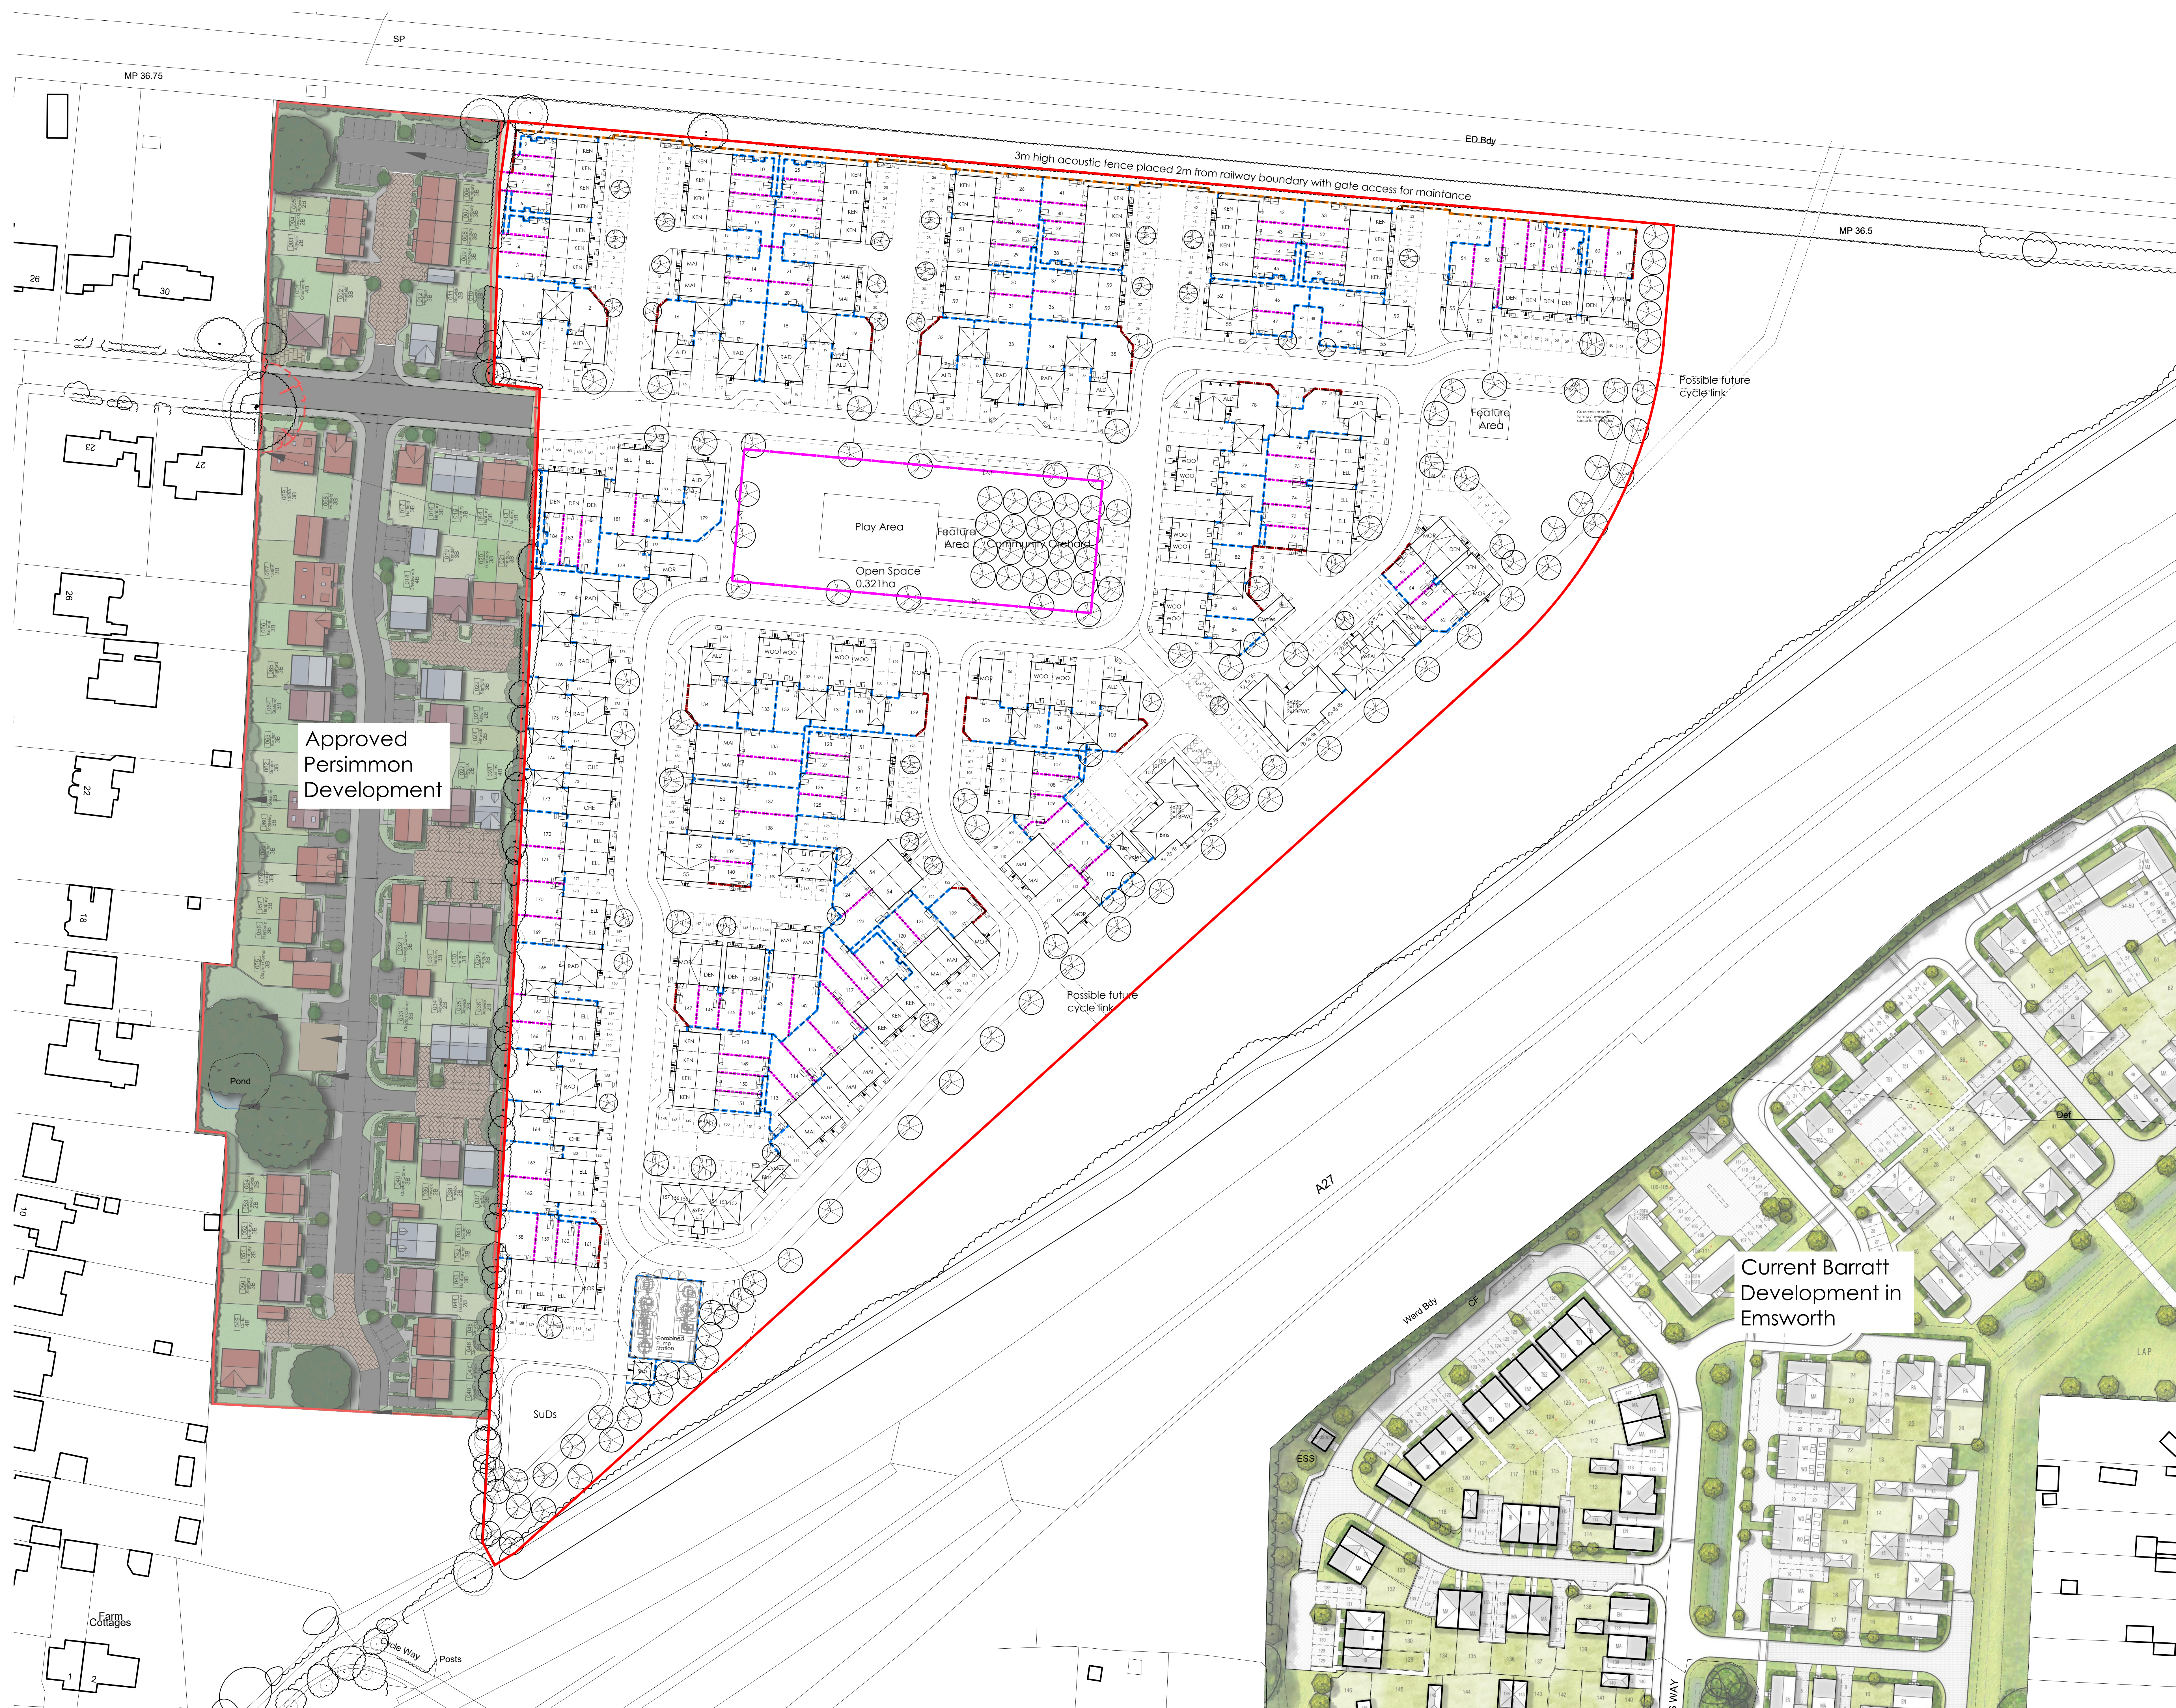

Rev	Date	Drawn	Checked
A	17/08/21	SD	
B	23/08/21	PH	
C	16/02/21	PH	
D	18/02/21	PH	
E	22/02/22	PH/D	
F	08/03/22	PH	
G	06/06/22	PH	
H	07/06/22	PH	
I	21/10/22	PH	

Legend

- 1.8m Close Boarded / Panel Fence
- 1.2m Close Boarded / Panel Fence
- 1.8m Brick Pier & Timber Panel Wall
- 3m Acoustic Fence
- 0.9m Metal Railings

Project:
LAND OFF ST GEORGES AVENUE
HAVANT

Drawing Title:
SITE LAYOUT
BOUNDARY TREATMENT PLAN