
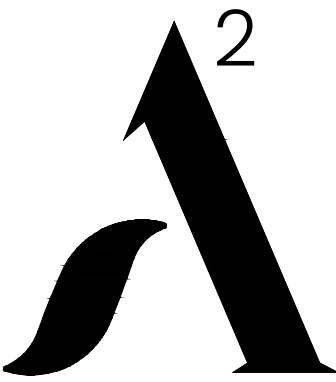


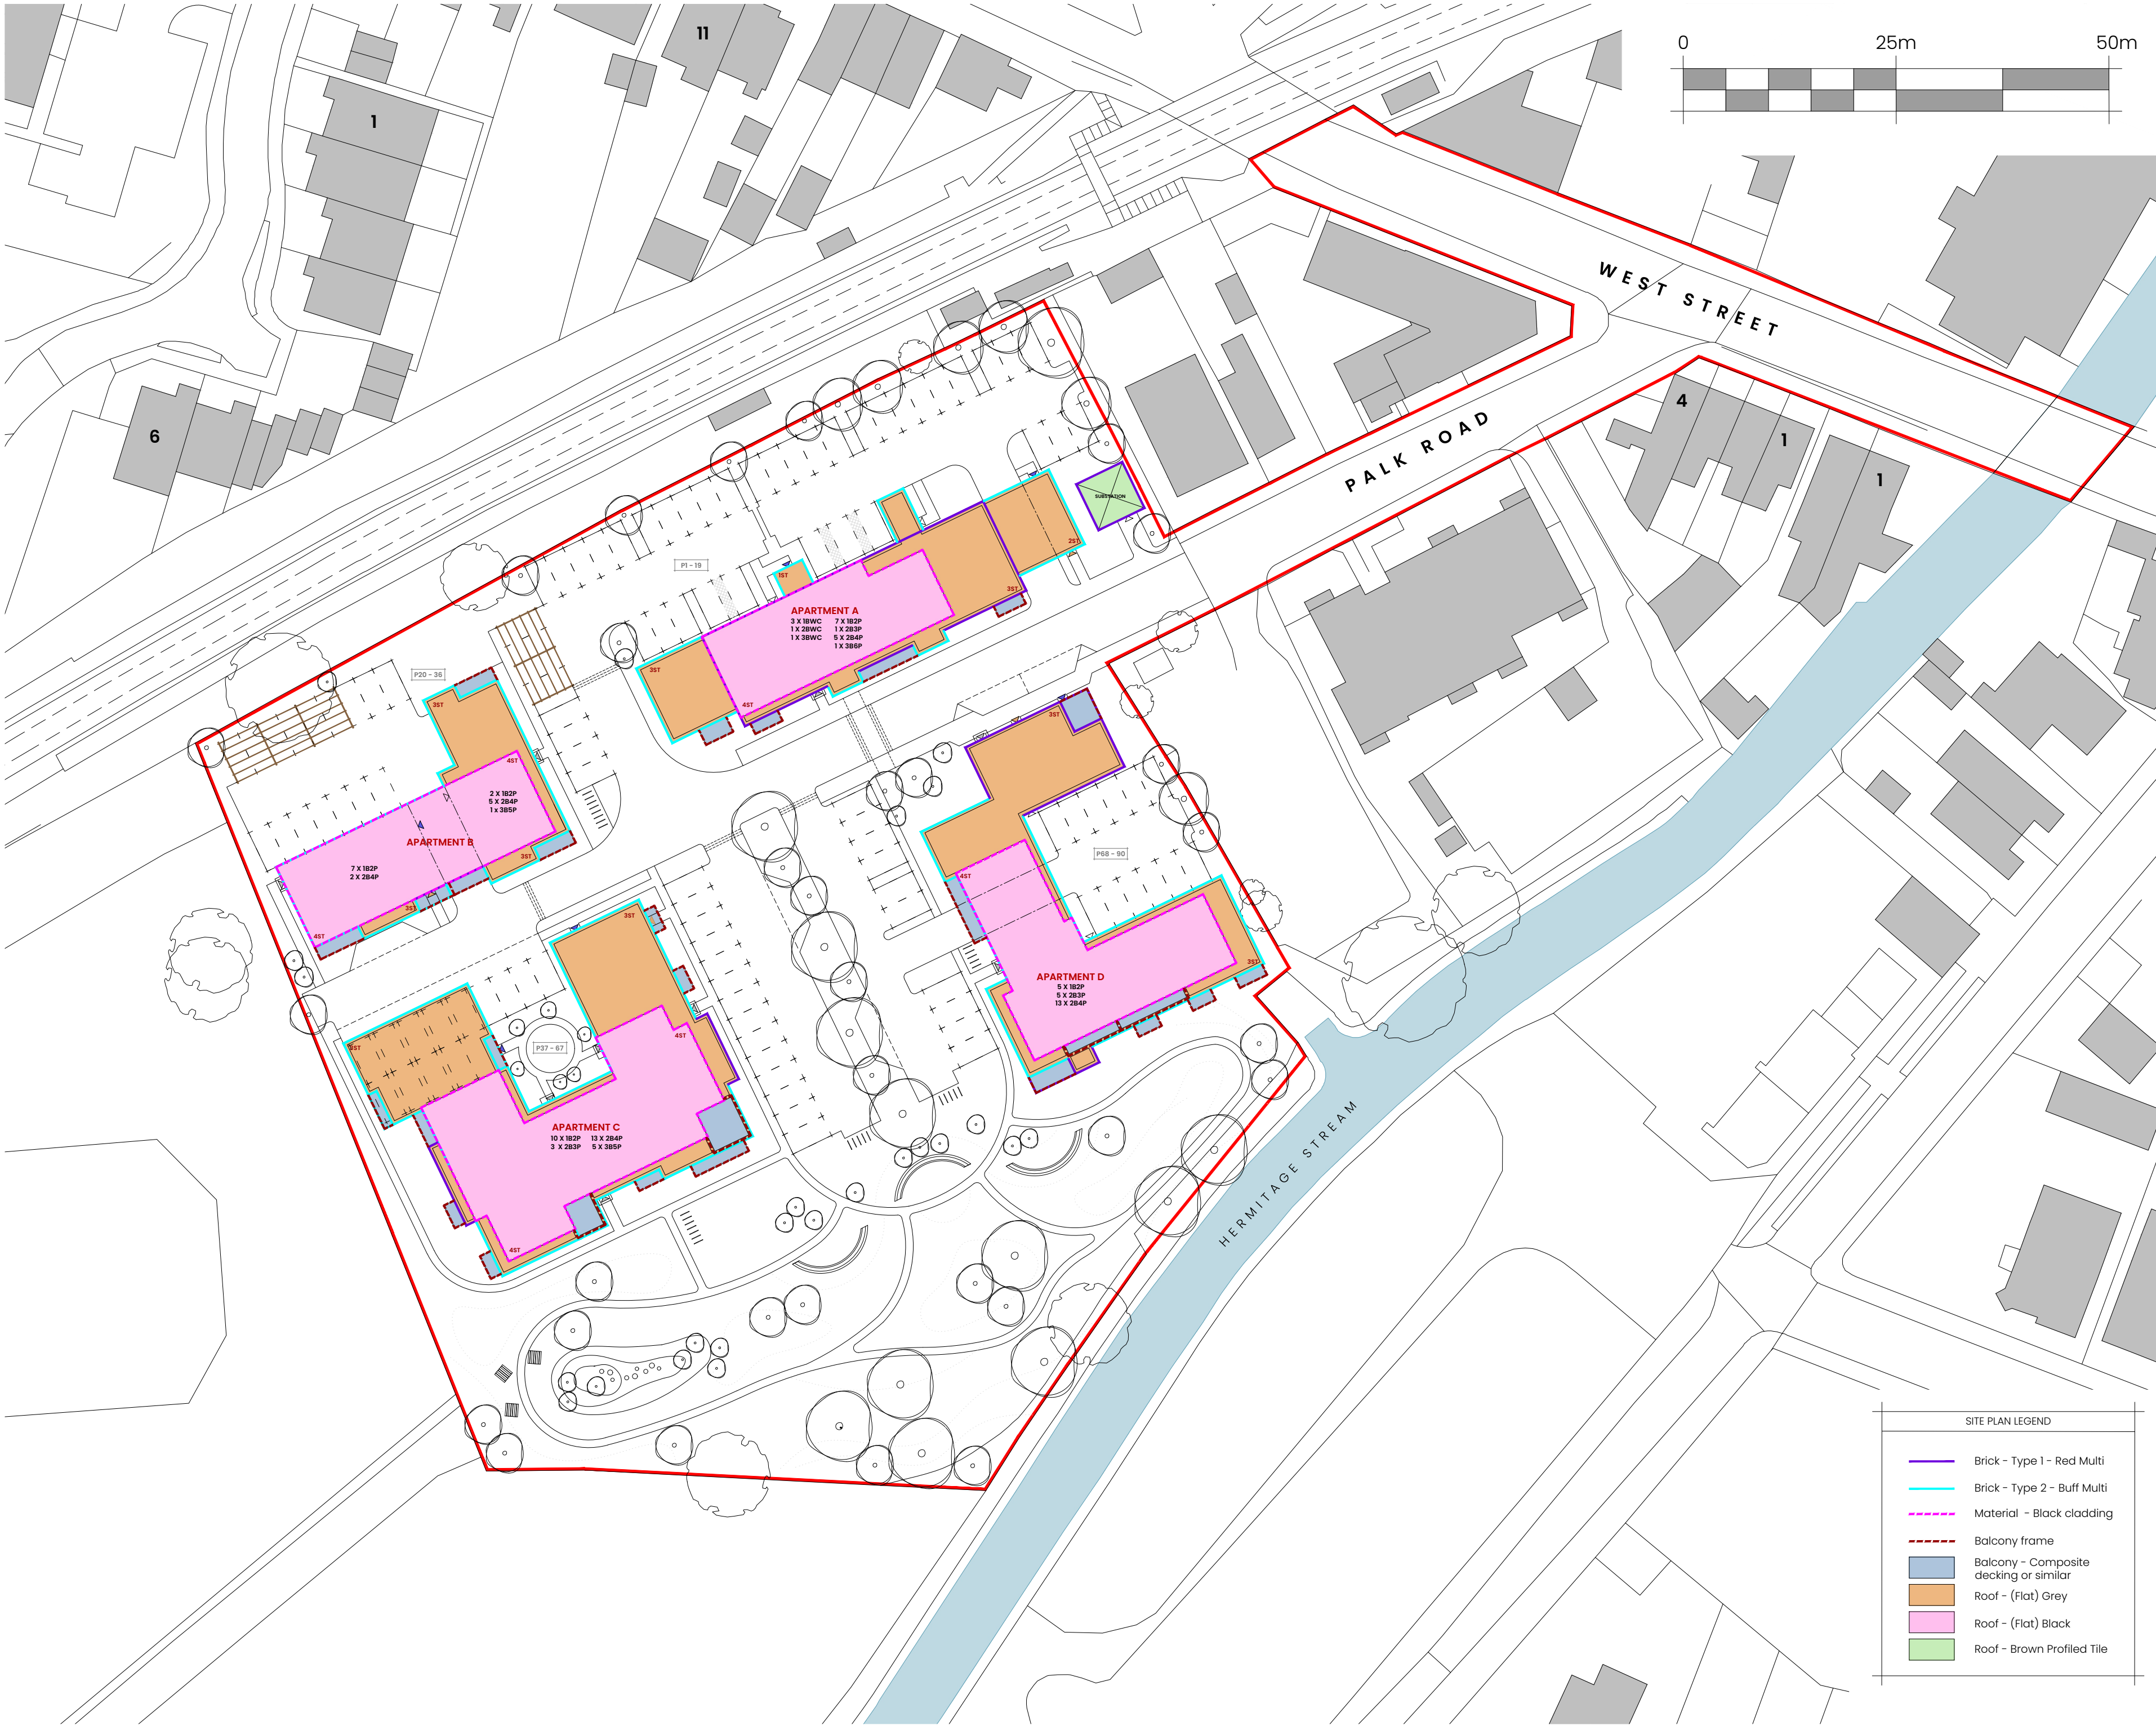

ARCHITECTURE & DEVELOPMENT

WEBSITE: [www.A2AD.co.uk](http://www.A2AD.co.uk)  
EMAIL: [info@A2AD.co.uk](mailto:info@A2AD.co.uk)  
TELEPHONE: 01489 290035  
ADDRESS: Elan House  
5a Little Park Farm Road  
Fareham PO15 5SJ

CLIENT:  
Bellway Homes (Wessex)


PROJECT:  
Land Off Palk Road,  
Bedhampton, Havant  
PO9 1NL

DRAWING:  
Building Material Layout

STATUS:  
Planning

Do not scale for any other purpose than stated in title, use annotated dimensions only. All dimensions to be checked on site & any discrepancies/ errors to be reported to A2 before work commences. This drawing is to be read in conjunction with all other relevant materials.

Copyright exists on this plan and information displayed on this drawing. Reproduction of plan is not permitted without written consent. Company registration no: 12875397

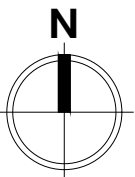

REV: DATE:

SCALE: 1:500@A2  
DATE: NOV | 2022  
DRAWN BY: WS  
REFERENCE: 21085  
SHEET NO.: 103  
REVISION: -