

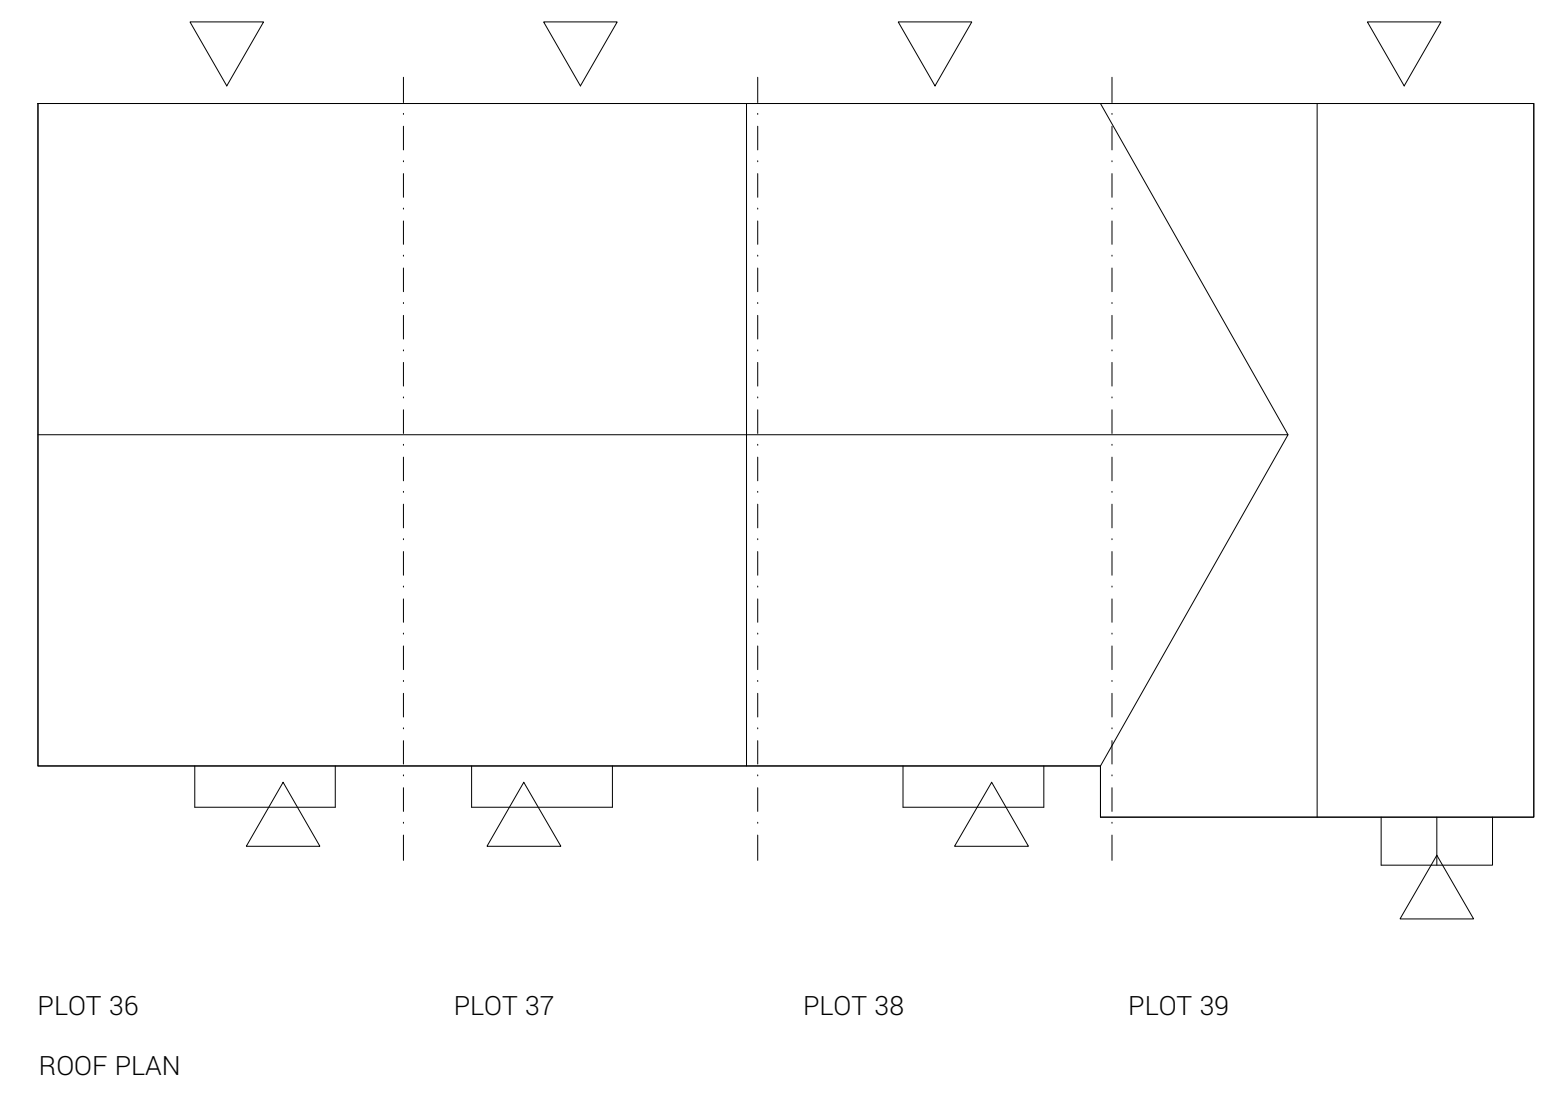


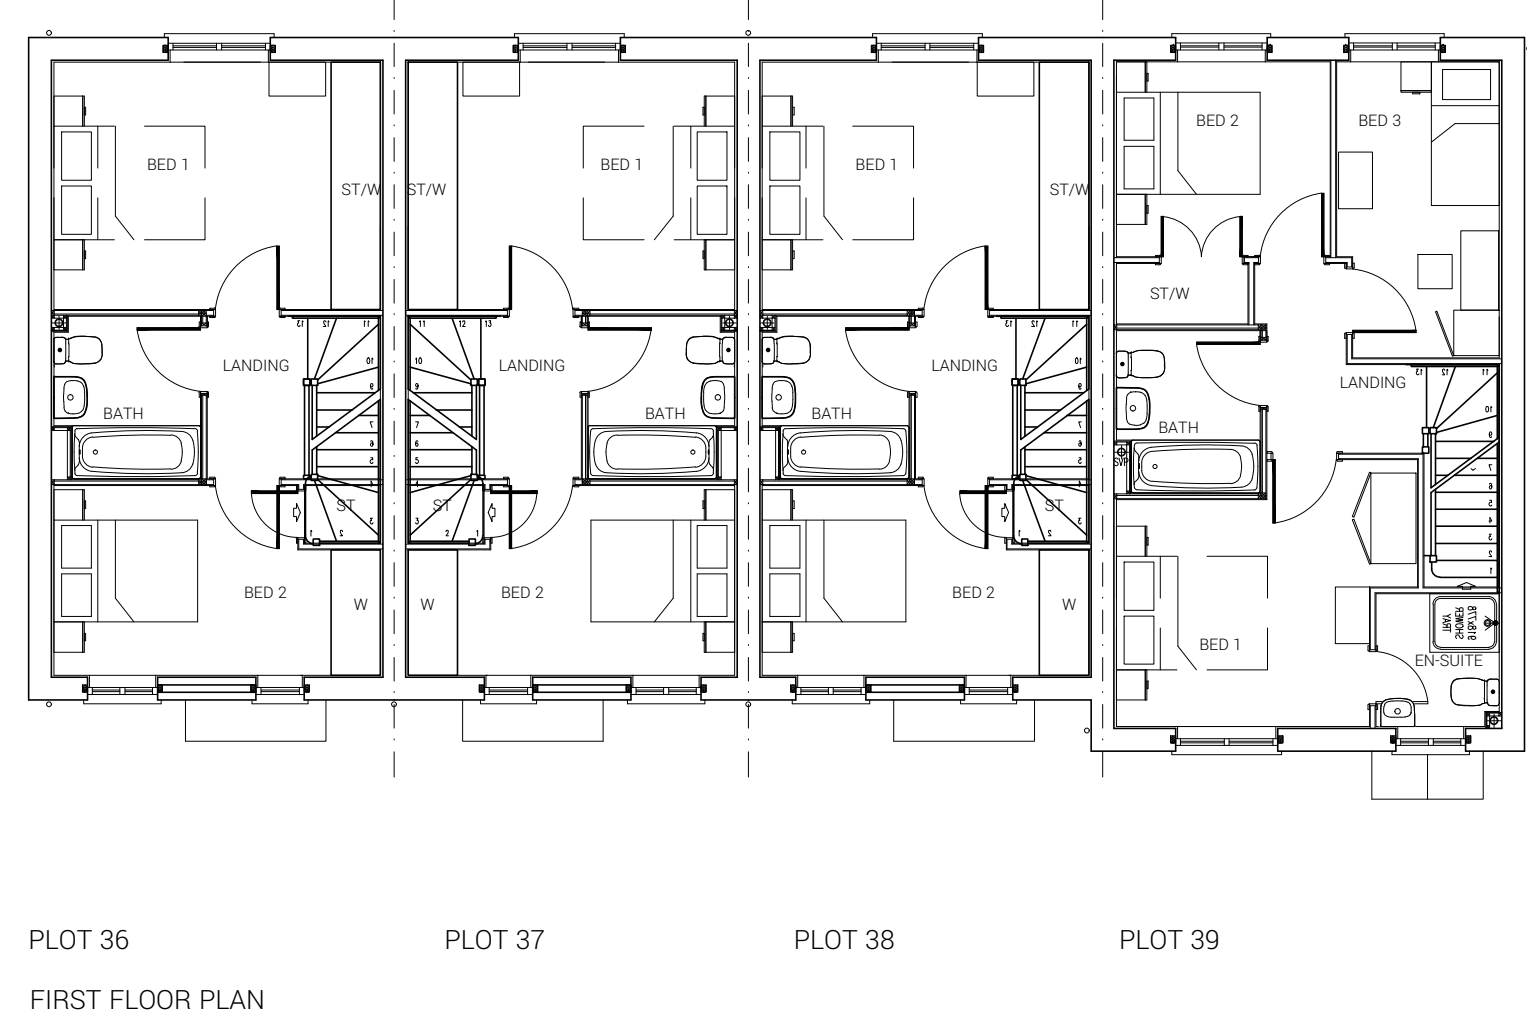

Plots 36 - 39
Plots 36 - 38
2 BED HOUSE - NA20.
70.10 sq.m. / 754 sq.ft.
Plot 39
3 BED HOUSE - NA32.
90.76 sq.m. / 976 sq.ft.

Private

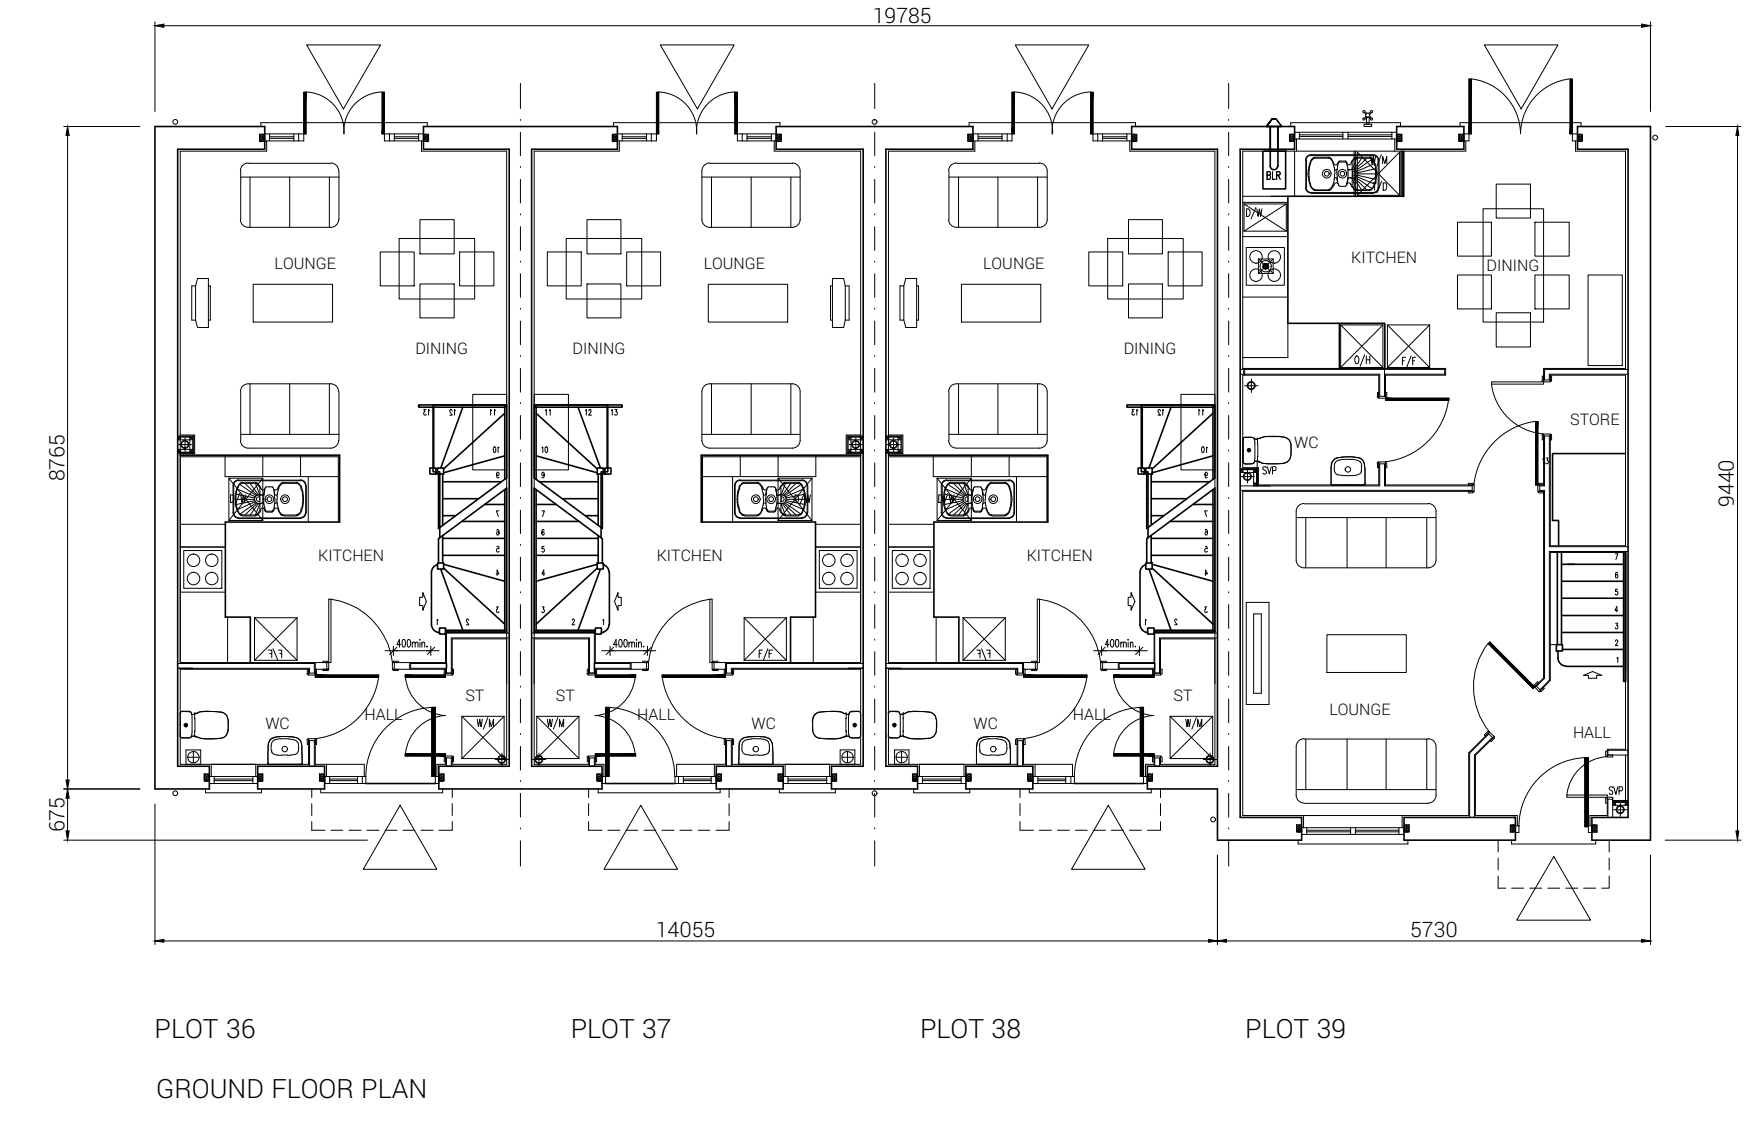