


SITE AREA.		
	APPLICATION SITE BOUNDARY	Ha
		6.65

PARKING KEY	
	PROPOSED HGV PARKING ACCESS
	PROPOSED CAR PARKING ACCESS
	PROPOSED VAN LOADING ACCESS
	PROPOSED VAN STORAGE ACCESS

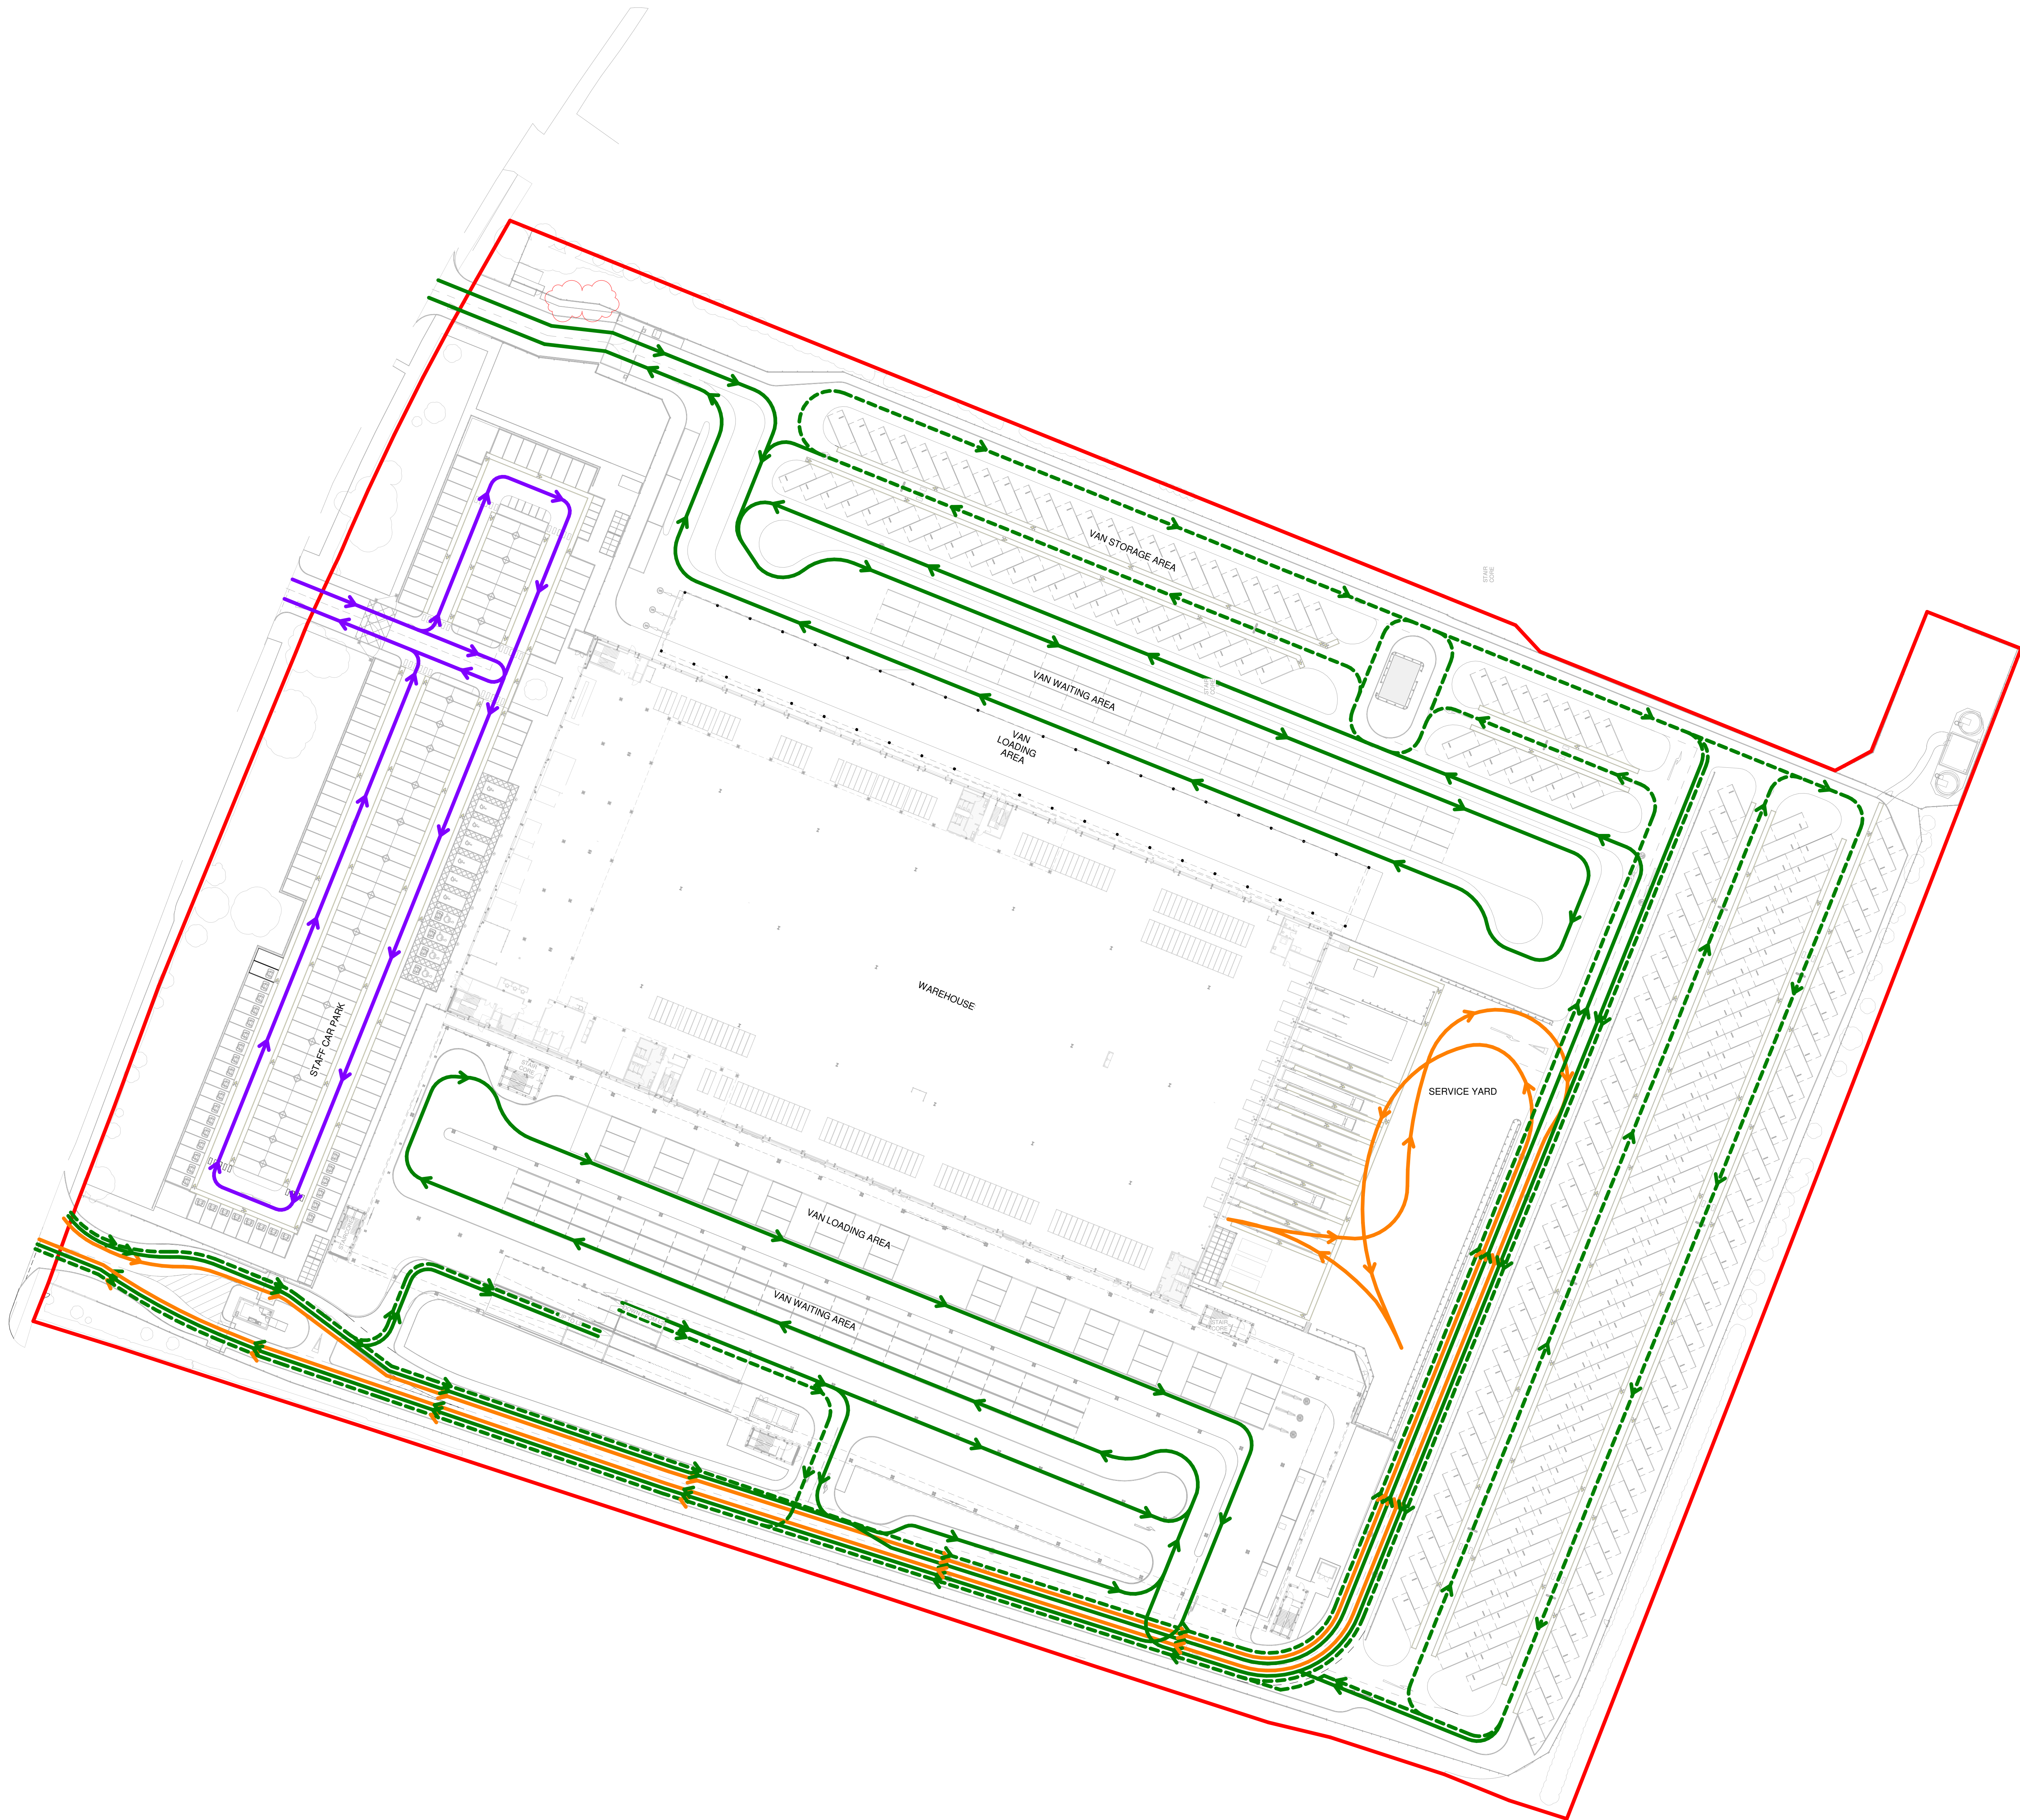

P13	FENCE LINE UPDATED TO FOLLOW PLANE OF NORTHWARDS JUNCTION	11.11.22	DW	CV
P12	FENCE LINE UPDATED TO AVOID GAS RIGGS HOUSE	07.11.22	MH	DW
P11	HYDRANT TANK REVISION CLOUD REMOVED	20.07.22	MH	DW
P10	GATE FOR THE TROW RAIL DISCONNECTED, SMOKE SHIELDER MOVED	20.06.22	DW	DW
P9	GRAPHICAL ERROR AMENDED	30.05.22	DW	DW
P8	PROPOSED HYDRANT TANKS INDICATED	30.05.22	DW	DW
P7	DRAWING UPDATED FOLLOWING PLANNING CONSULTANT COMMENTS	15.03.22	DW	DW
P6	PLANNING ISSUE - DRAWING UPDATED TO CAPTURE LATEST DESIGN DEVELOPMENT	22.11.21	CV	DW
P5	APPLICATION SITE BOUNDARY AMENDED	08.02.21	OK	SR
P4	UPDATED LANDSCAPING AND HIGHWAY AMENDS CAPTURED	05.02.21	EJ	OK
P3	FLAWS AMENDED AROUND EXISTING SUBSTATION ROAD WIDTH TO MATCH CURRENT STANDARDS WHERE achievable	19.01.21	EJ	RK
P2	LINE WEIGHTS INCREASED AS PER EMAIL - 29.06.2020	29.06.20	EJ	RK
P1	FIRST ISSUE	26.06.20	EJ	PW
Rev	Description	Date	Des	Chk

Status

PLANNING

SMR
SMALLEY MARSEY RISPIN
ARCHITECTS
Floor 2 - The Exchange - Station Parade - Harrogate - HG1 1TS
01423 707 757 admin@smrarchitects.co.uk

Project

HAVANT, NEW LANE

Client

HAVANT PROPERTY INVESTMENT LLP

Drawing Title

PROPOSED PARKING AND VEHICULAR MOVEMENTS

Proj Ref	Origin	Zone	Level	Type	Role	Item	Status	Rev
7379 - SMR	- 00	- ZZ	- DR	- A	- 2005	- S4	- P13	
SMR Job Ref	Sheet	A0	Scale	NOTED	Drawn	EJ		
7379-00-2005								