

26 BATH ROAD, EMSWORTH
EXISTING

NOTES:


Dimensions to be checked on site before commencing work.
Any discrepancies shall be reported to the architect immediately.

Do not scale from these drawings except for planning purposes.




Use figured dimensions only.

Where applicable this drawing is to be read in conjunction with other consultants' drawings.


All drawings to be read in conjunction with specification and all other drawings including structural engineer and mechanical and electrical drawings / specification

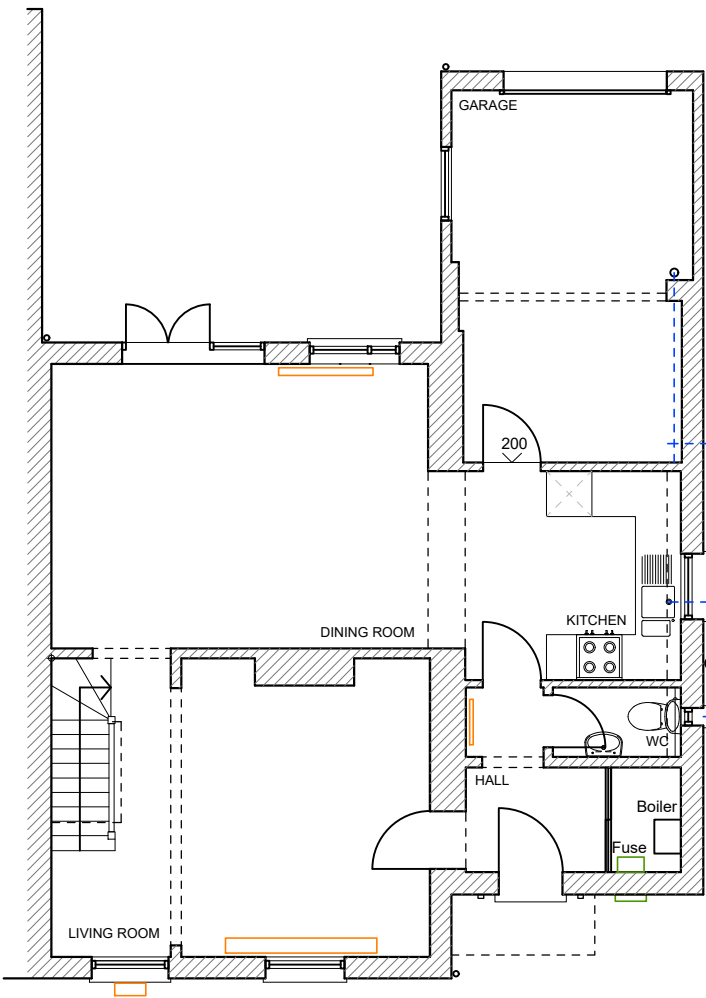

GROUND FLOOR
1:100

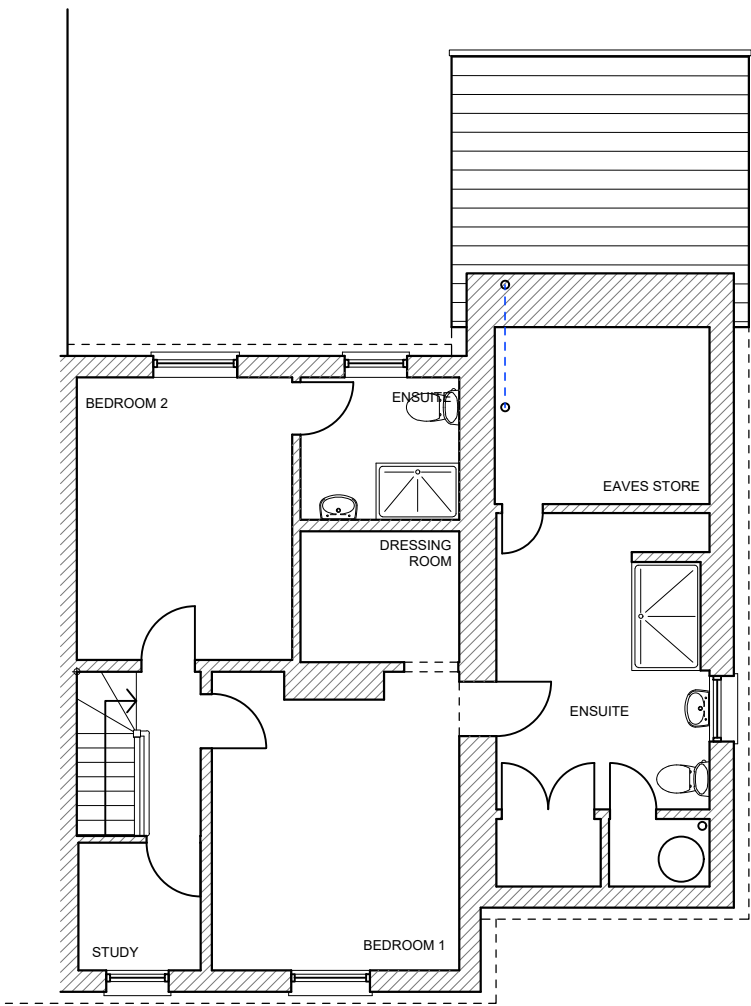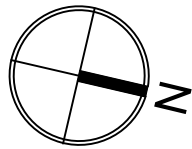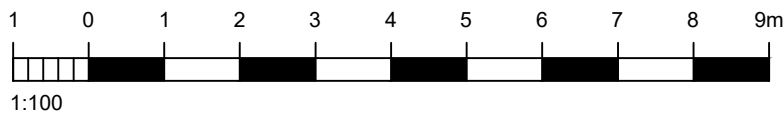

FIRST FLOOR
1:100

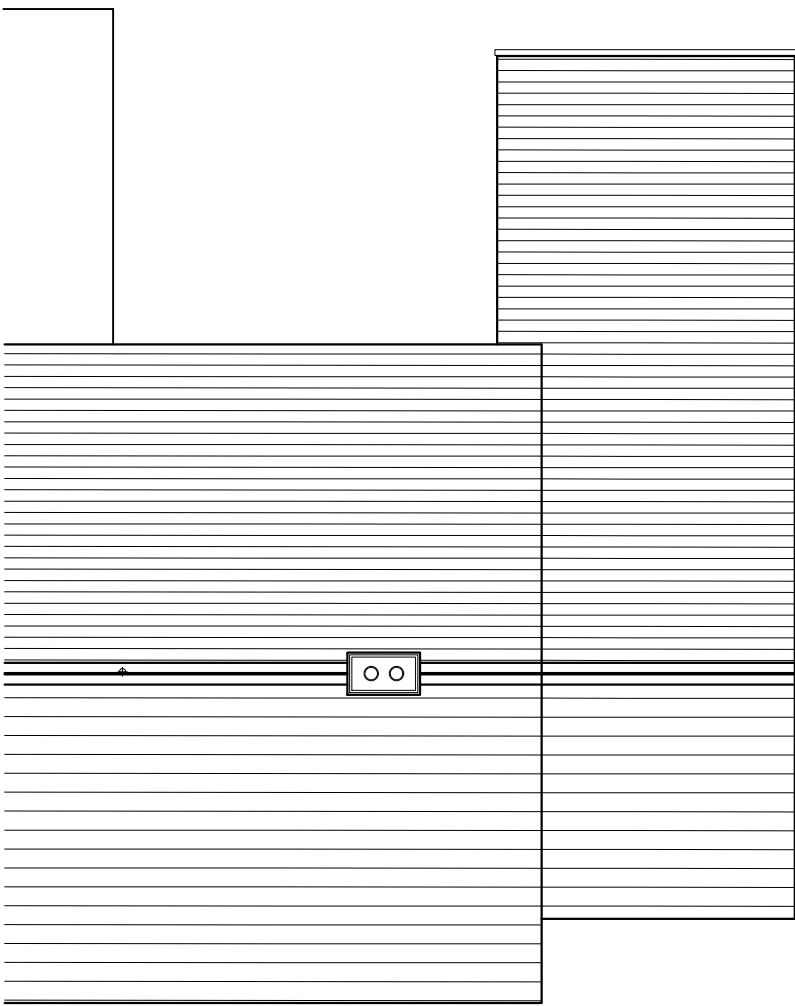


ROOF PLAN
1:100





FRONT ELEVATION
[east] 1:100




REAR ELEVATION
[west] 1:100

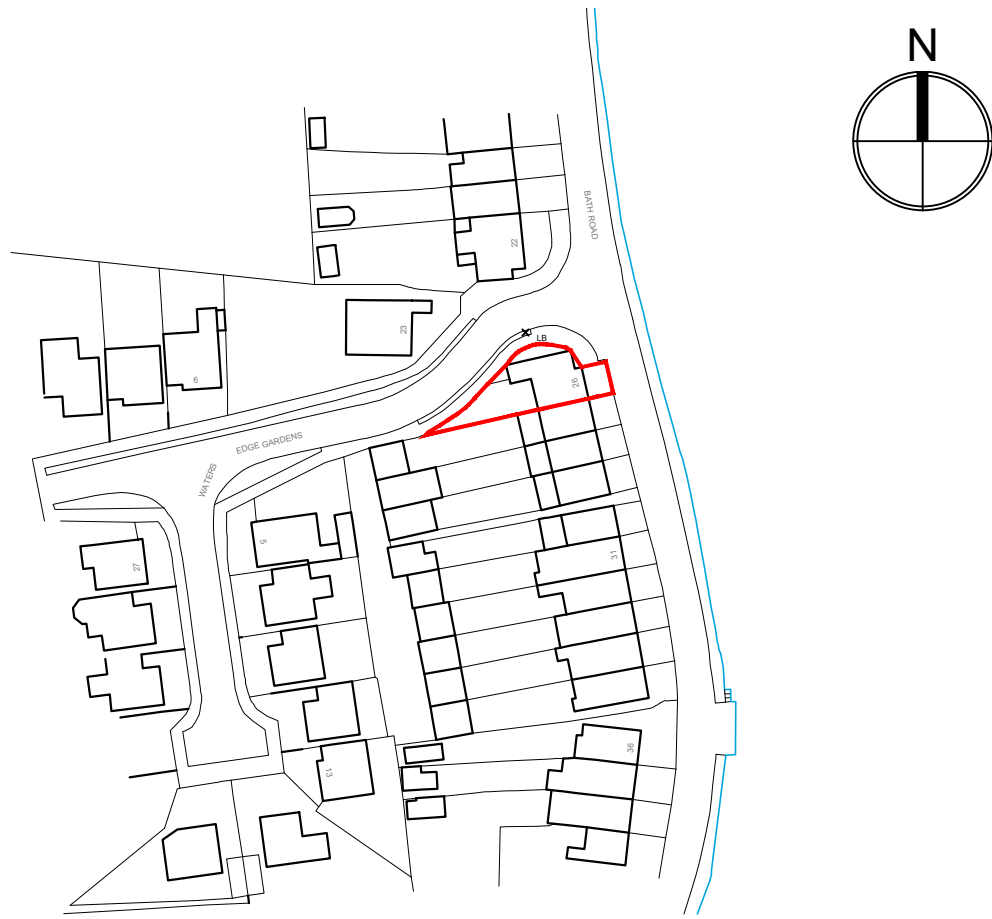

SITE LOCATION PLAN
1:1250 Ordnance Survey (c) Crown Copyright 2018. All rights reserved. Licence number 100022432

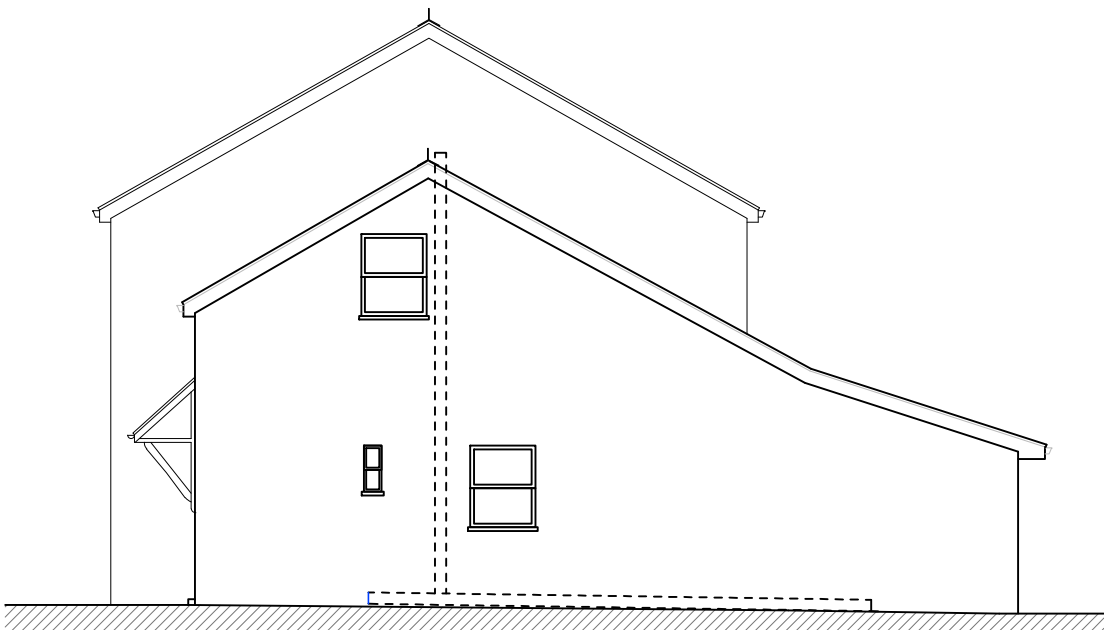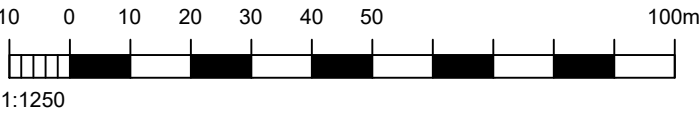

SIDE ELEVATION
[north] 1:100

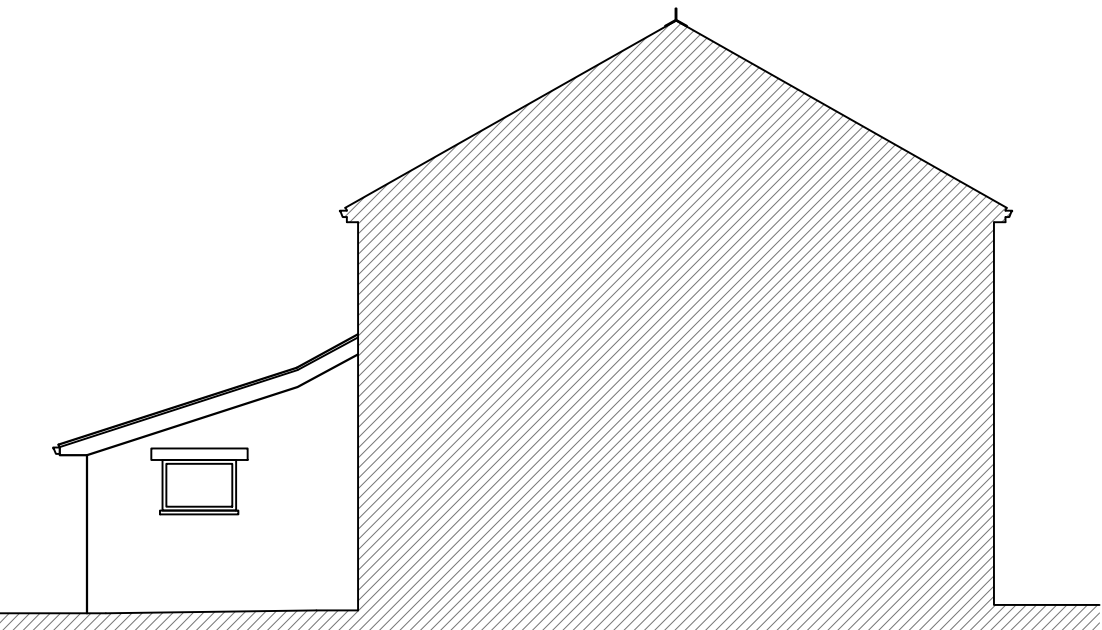

SIDE ELEVATION
[south] 1:100

A	21/11/22	AMENDED RED LINE	TW
REV	DATE	AMENDMENT	DRAWN



Helyer Davies Architects Ltd
1 The Old Flour Mill,
Emsworth, PO10 7BT
01243 370 715
www.hdarchitects.co.uk mail@hdarchitects.co.uk

PROJECT
26 BATH ROAD
EMSWORTH
HAMPSHIRE

DRAWING
Existing Site Plan,
Plans, Elevations & Sections

SCALE
as noted @ A1

DATE	SEPTEMBER 2022	DRAWN	FB
DRAWING NUMBER	22102-01	REVISION	A