



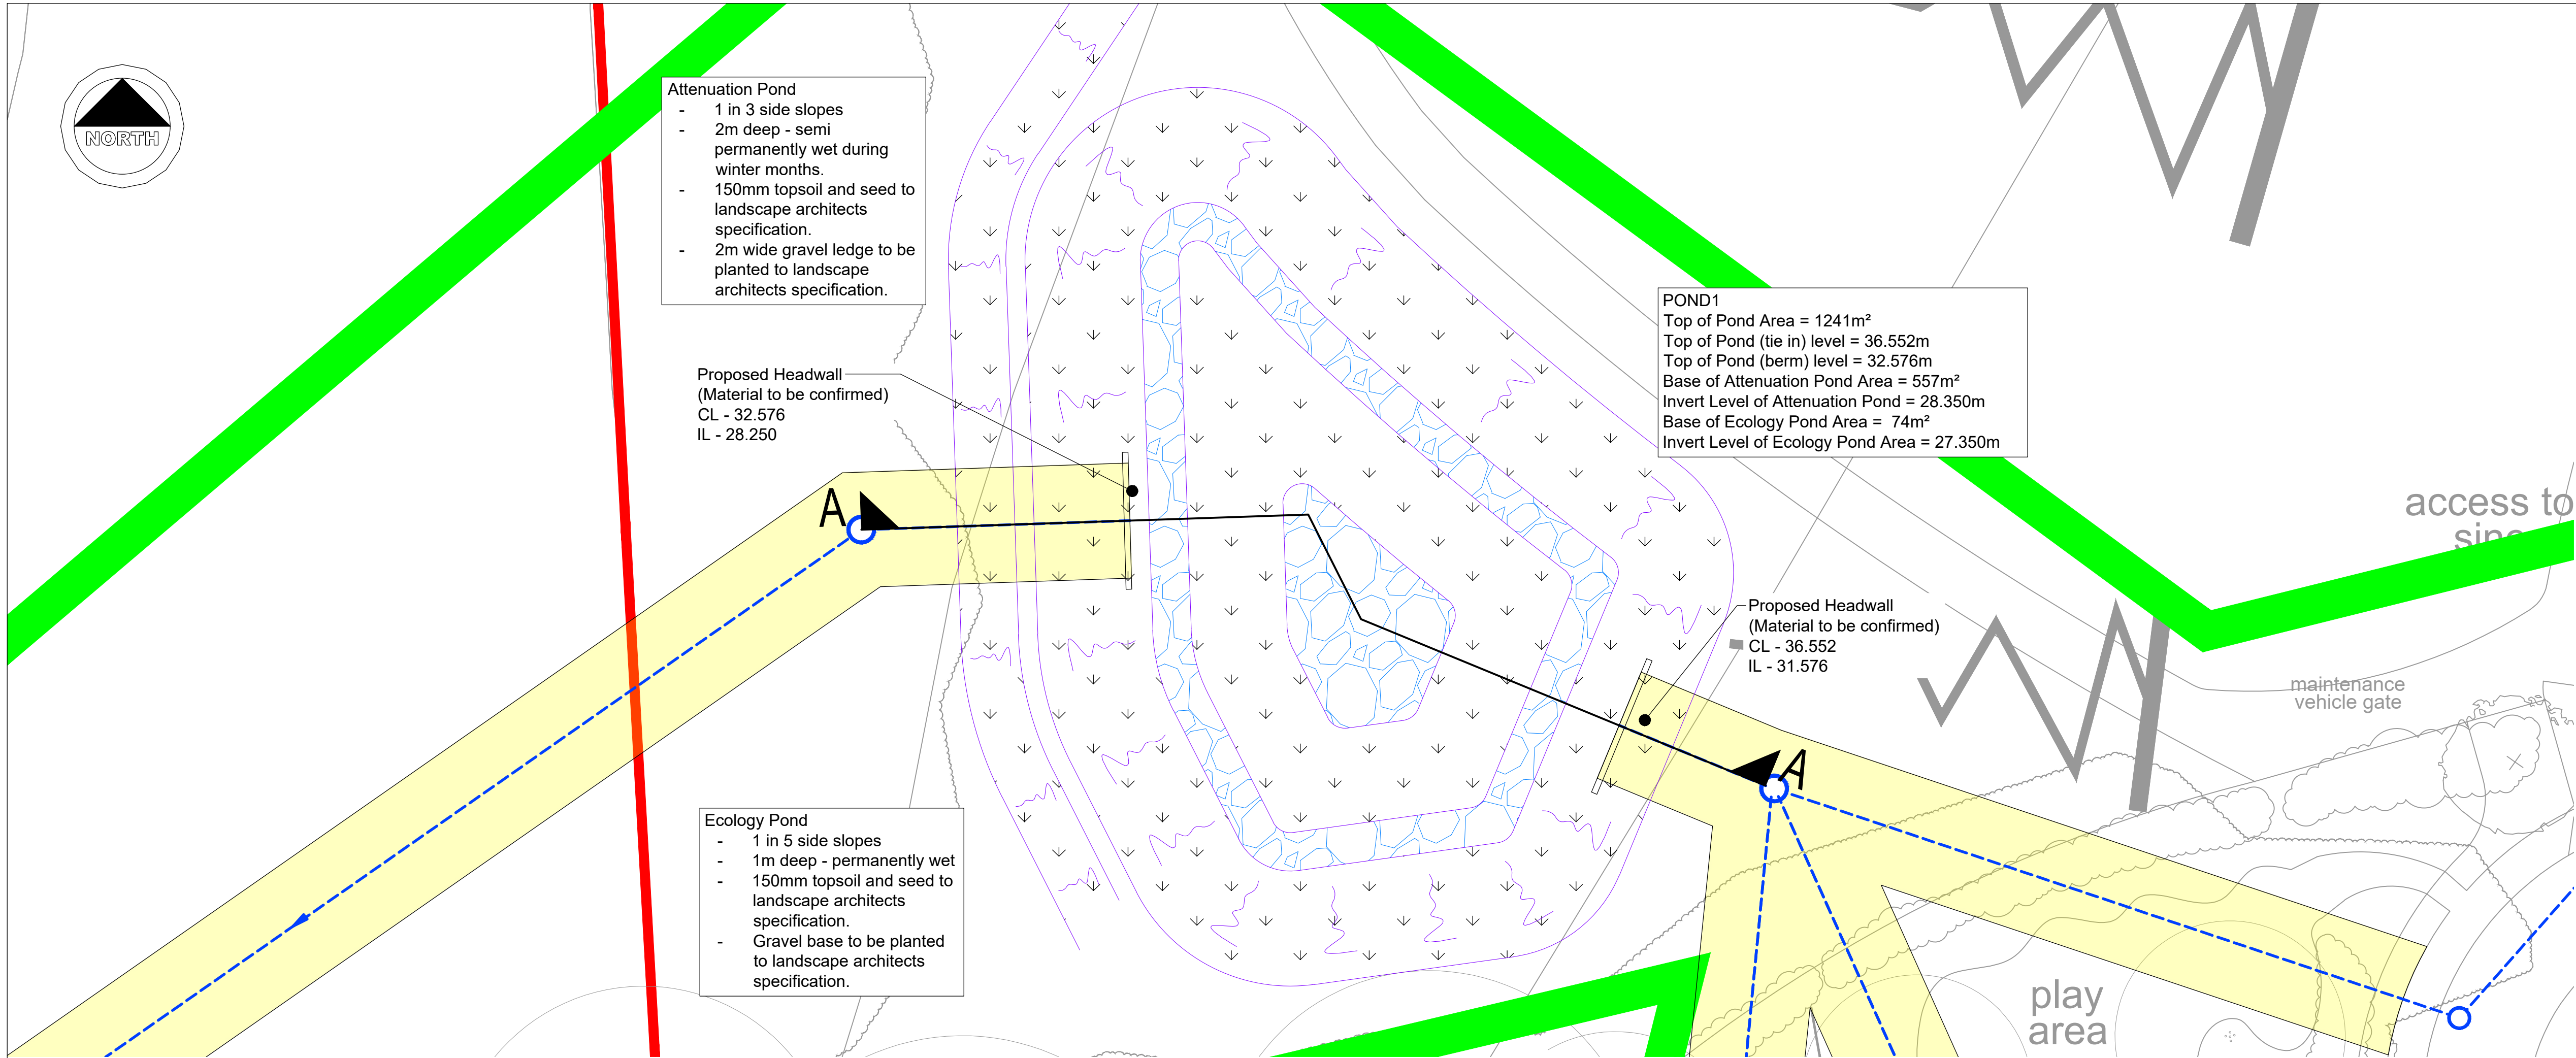

Attenuation and Ecology Pond Layout
Scale 1:200

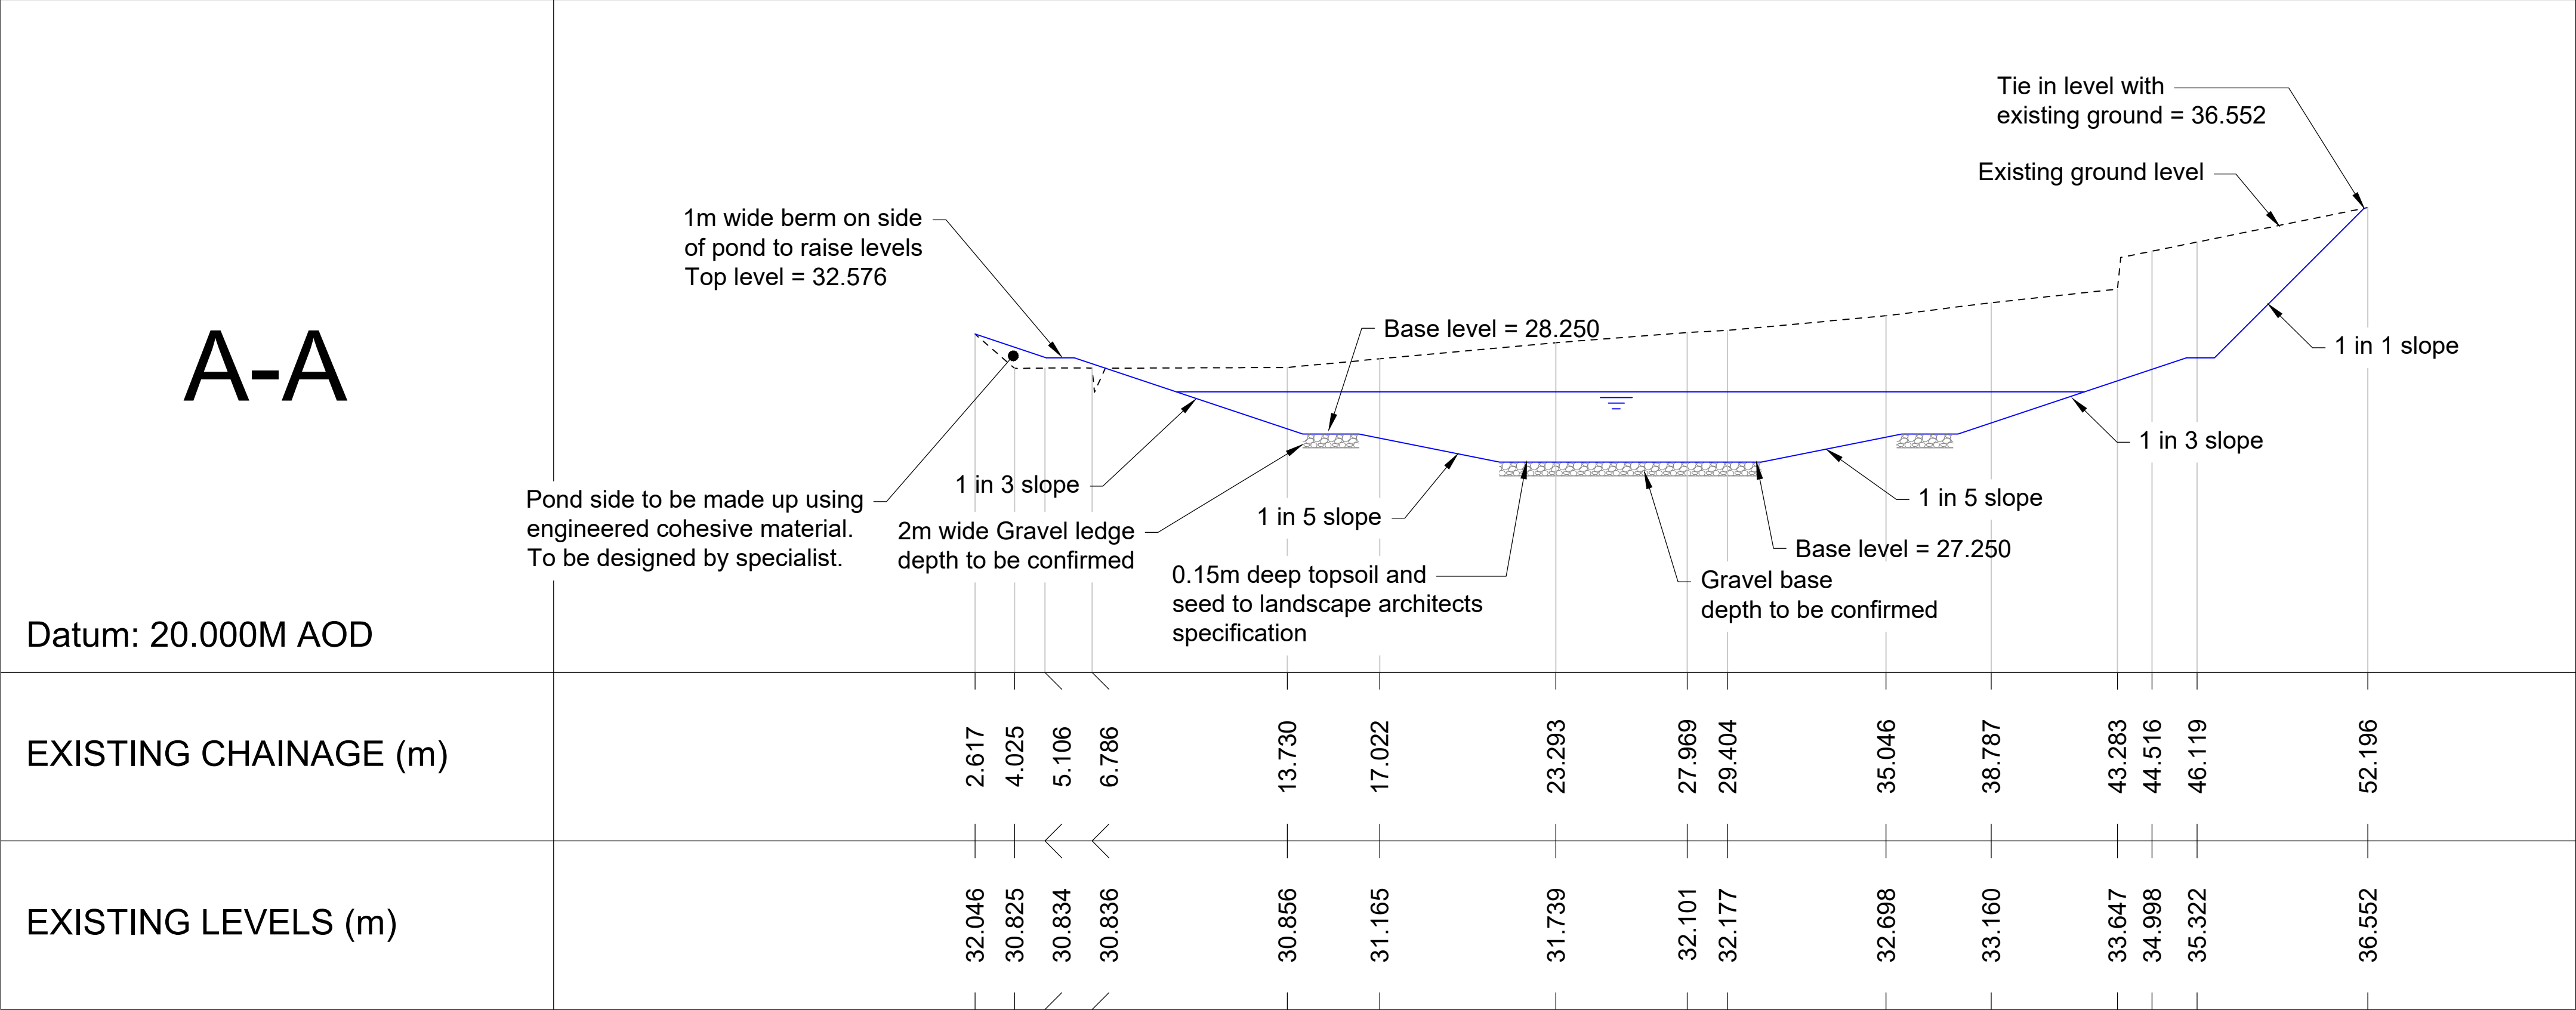

Attenuation and Ecology Pond Profile
Scale 1:200

- Notes**
- GENERAL**
- This drawing is to be read in conjunction with all relevant Engineers and Architects drawings and with the Specification.
 - For setting out refer to Architects drawings.
 - All dimensions are in millimetres and levels are in metres unless noted otherwise.
 - Contractor to take all relevant dimensions on site. Any discrepancies to be advised to the Engineer.
 - Contractor to check/scan for services prior to construction to avoid any damage during works.
 - This drawing is based on PDP Architects plan dated May 2022

PRELIMINARY - NOT FOR CONSTRUCTION

P03	Attenuation / ecology pond layout and profile updated.	TK	TK	IL	16.11.22
P02	Attenuation / ecology pond layout and profile updated.	TK	TK	IL	15.06.22
P01	Preliminary Issue	TK	TK	IL	01.06.22
Rev.	Amendment	Drm.	Chkd.	Appd.	Date

Project
**Cabbagefield Row
Leigh Park**

Drawing
**Drainage Strategy
Attenuation and Ecology Pond Layout
and Profile.**

Client
Portsmouth City Council

Scott White and Hookins
Structural Engineering Civil Engineering Sustainability and BREEAM CDM Consultancy

Harman House, Andover Road, Winchester, Hampshire SO23 7BS
T: +44 (0)1962 844855 W: www.swh.co.uk E: info@swh.co.uk

Scale at A1 - 1:200
303795-SWH-XX-XX-DR-C-0505-P03
Project | Originator | Zone | Level | Type | Role | Number | Rev.

DO NOT SCALE FROM THIS DRAWING