



NOTES:
This drawing is the property of The Martin Ralph Group and must not be reproduced, in part or whole, or deviated from, without their permission.

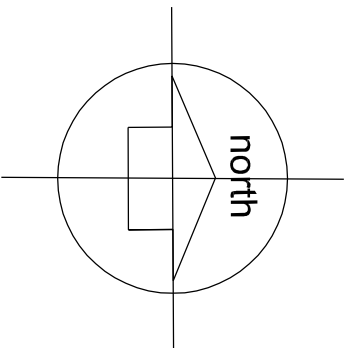

The Site
14 Pennant Hills

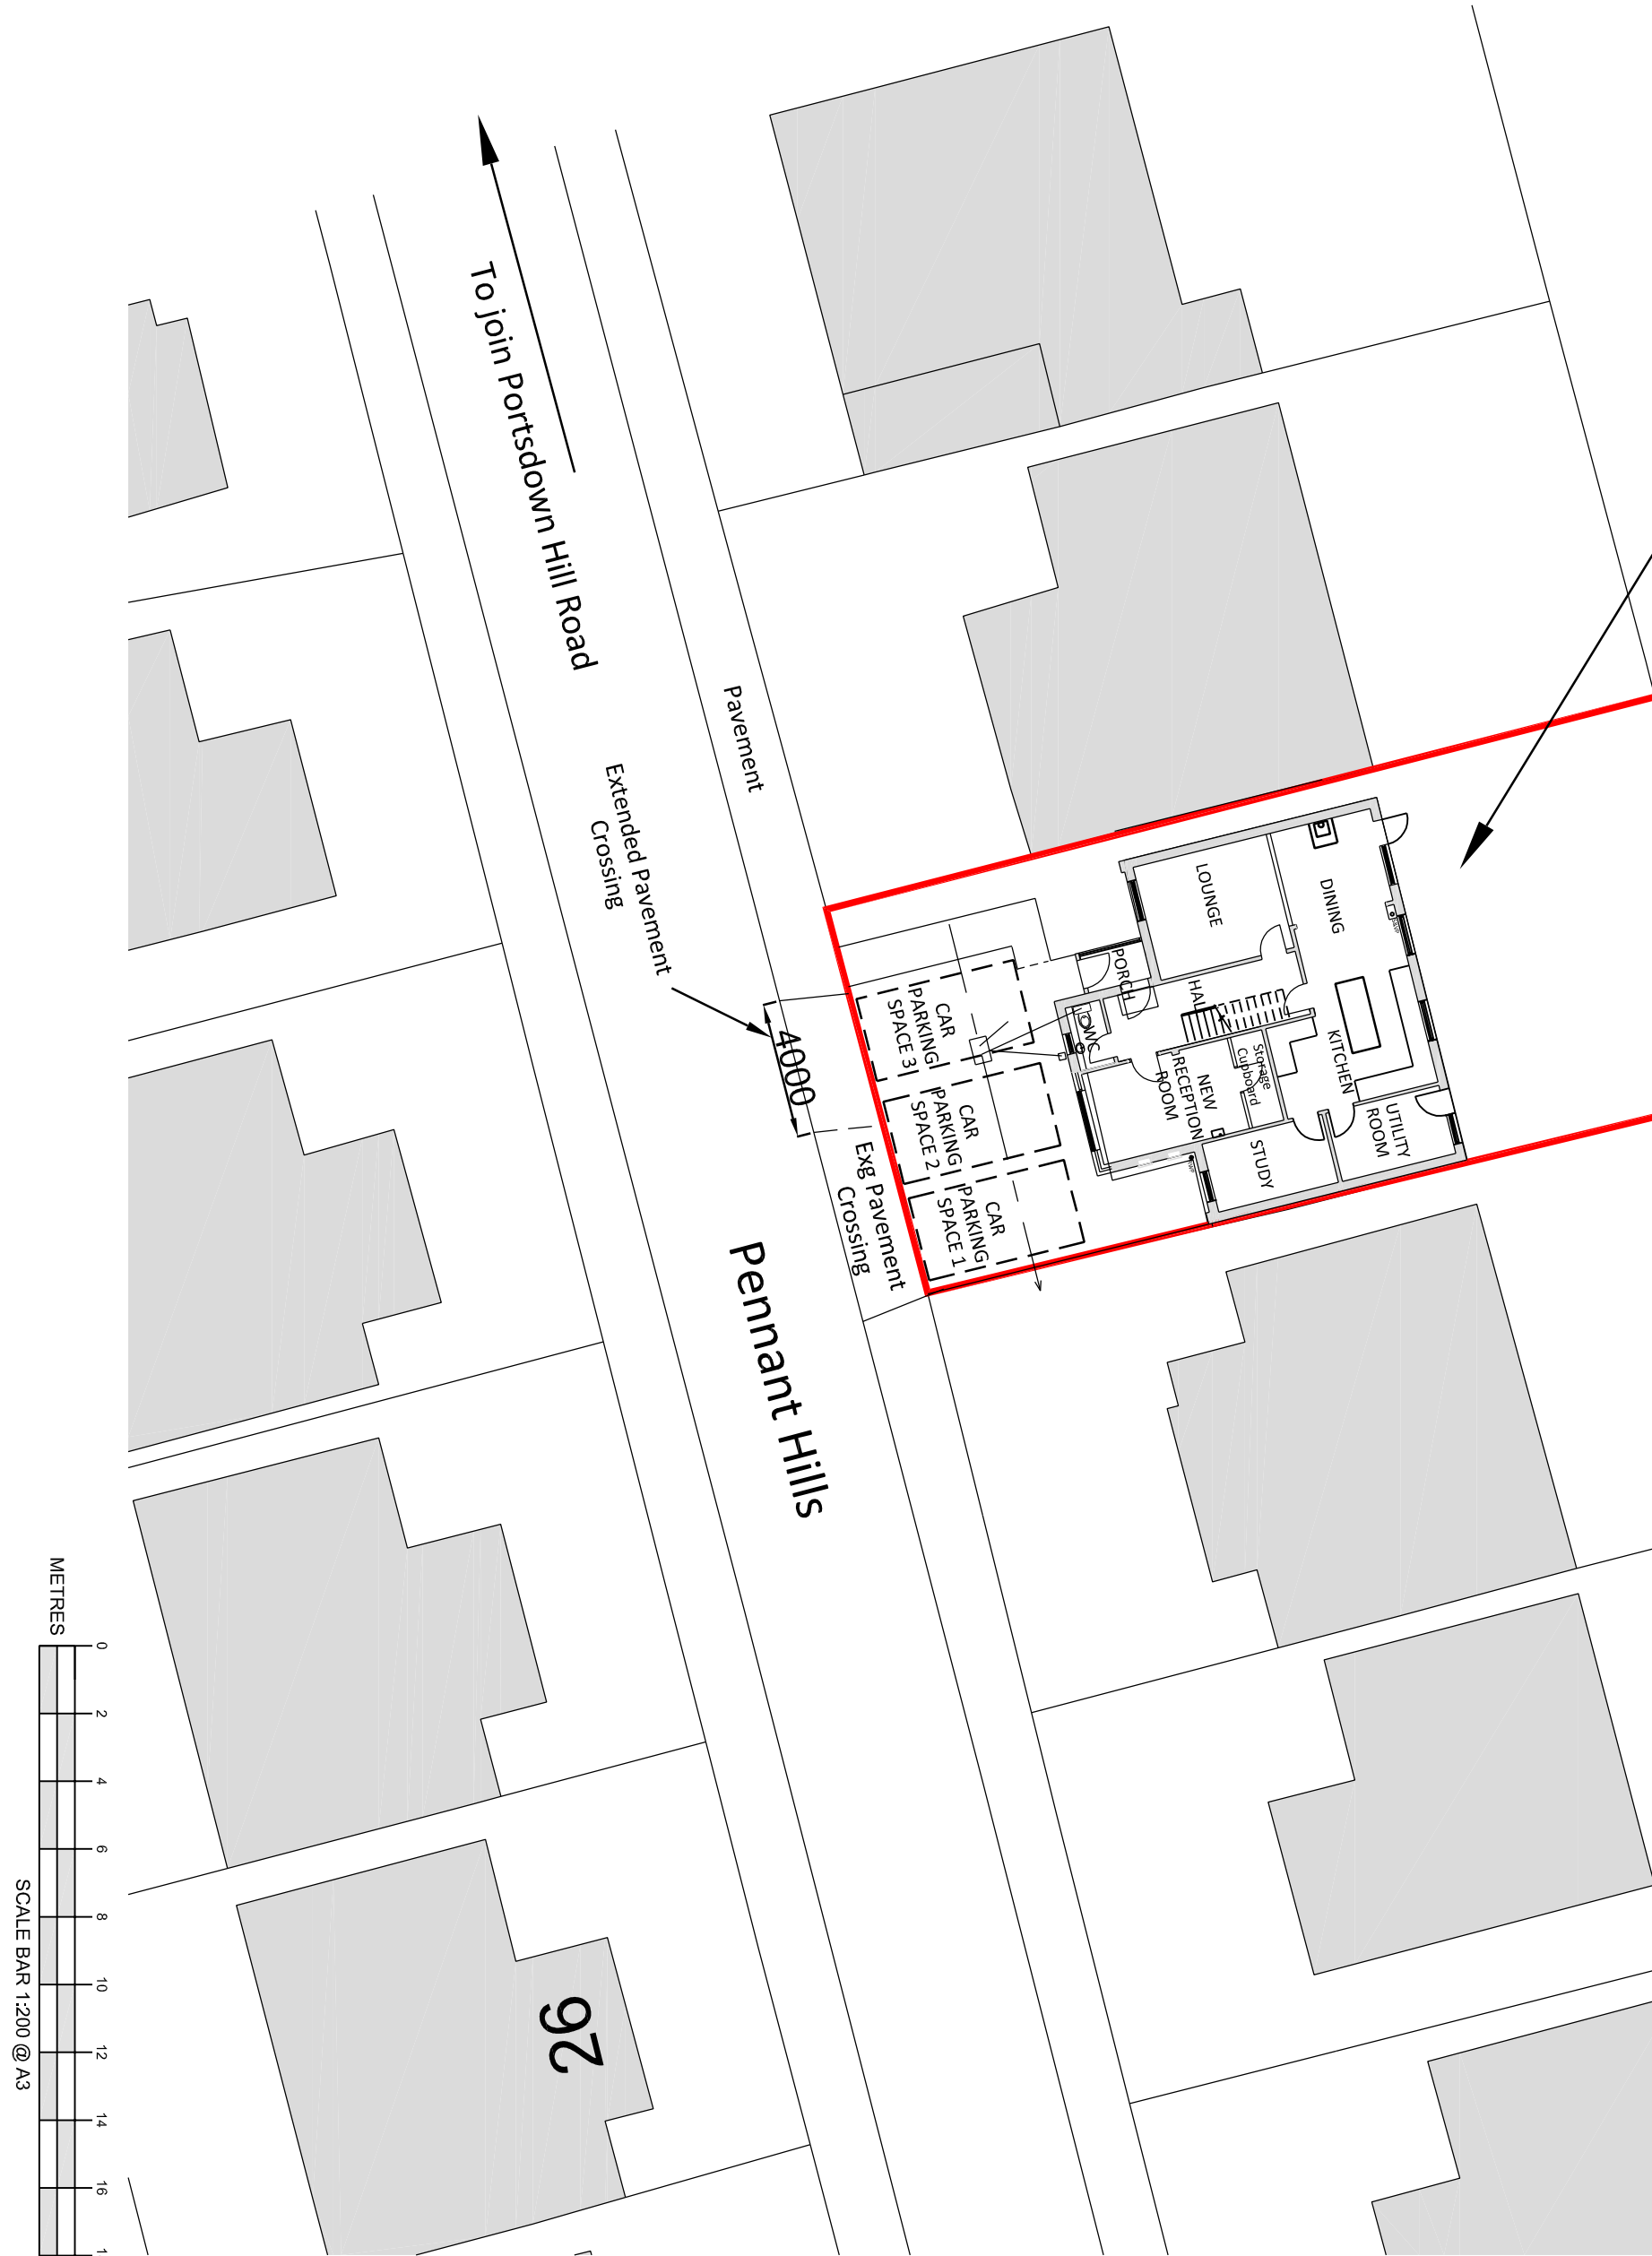

PURPOSE

PLANNING

AMENDMENTS

DATE

14-11-22

14-11-22

