



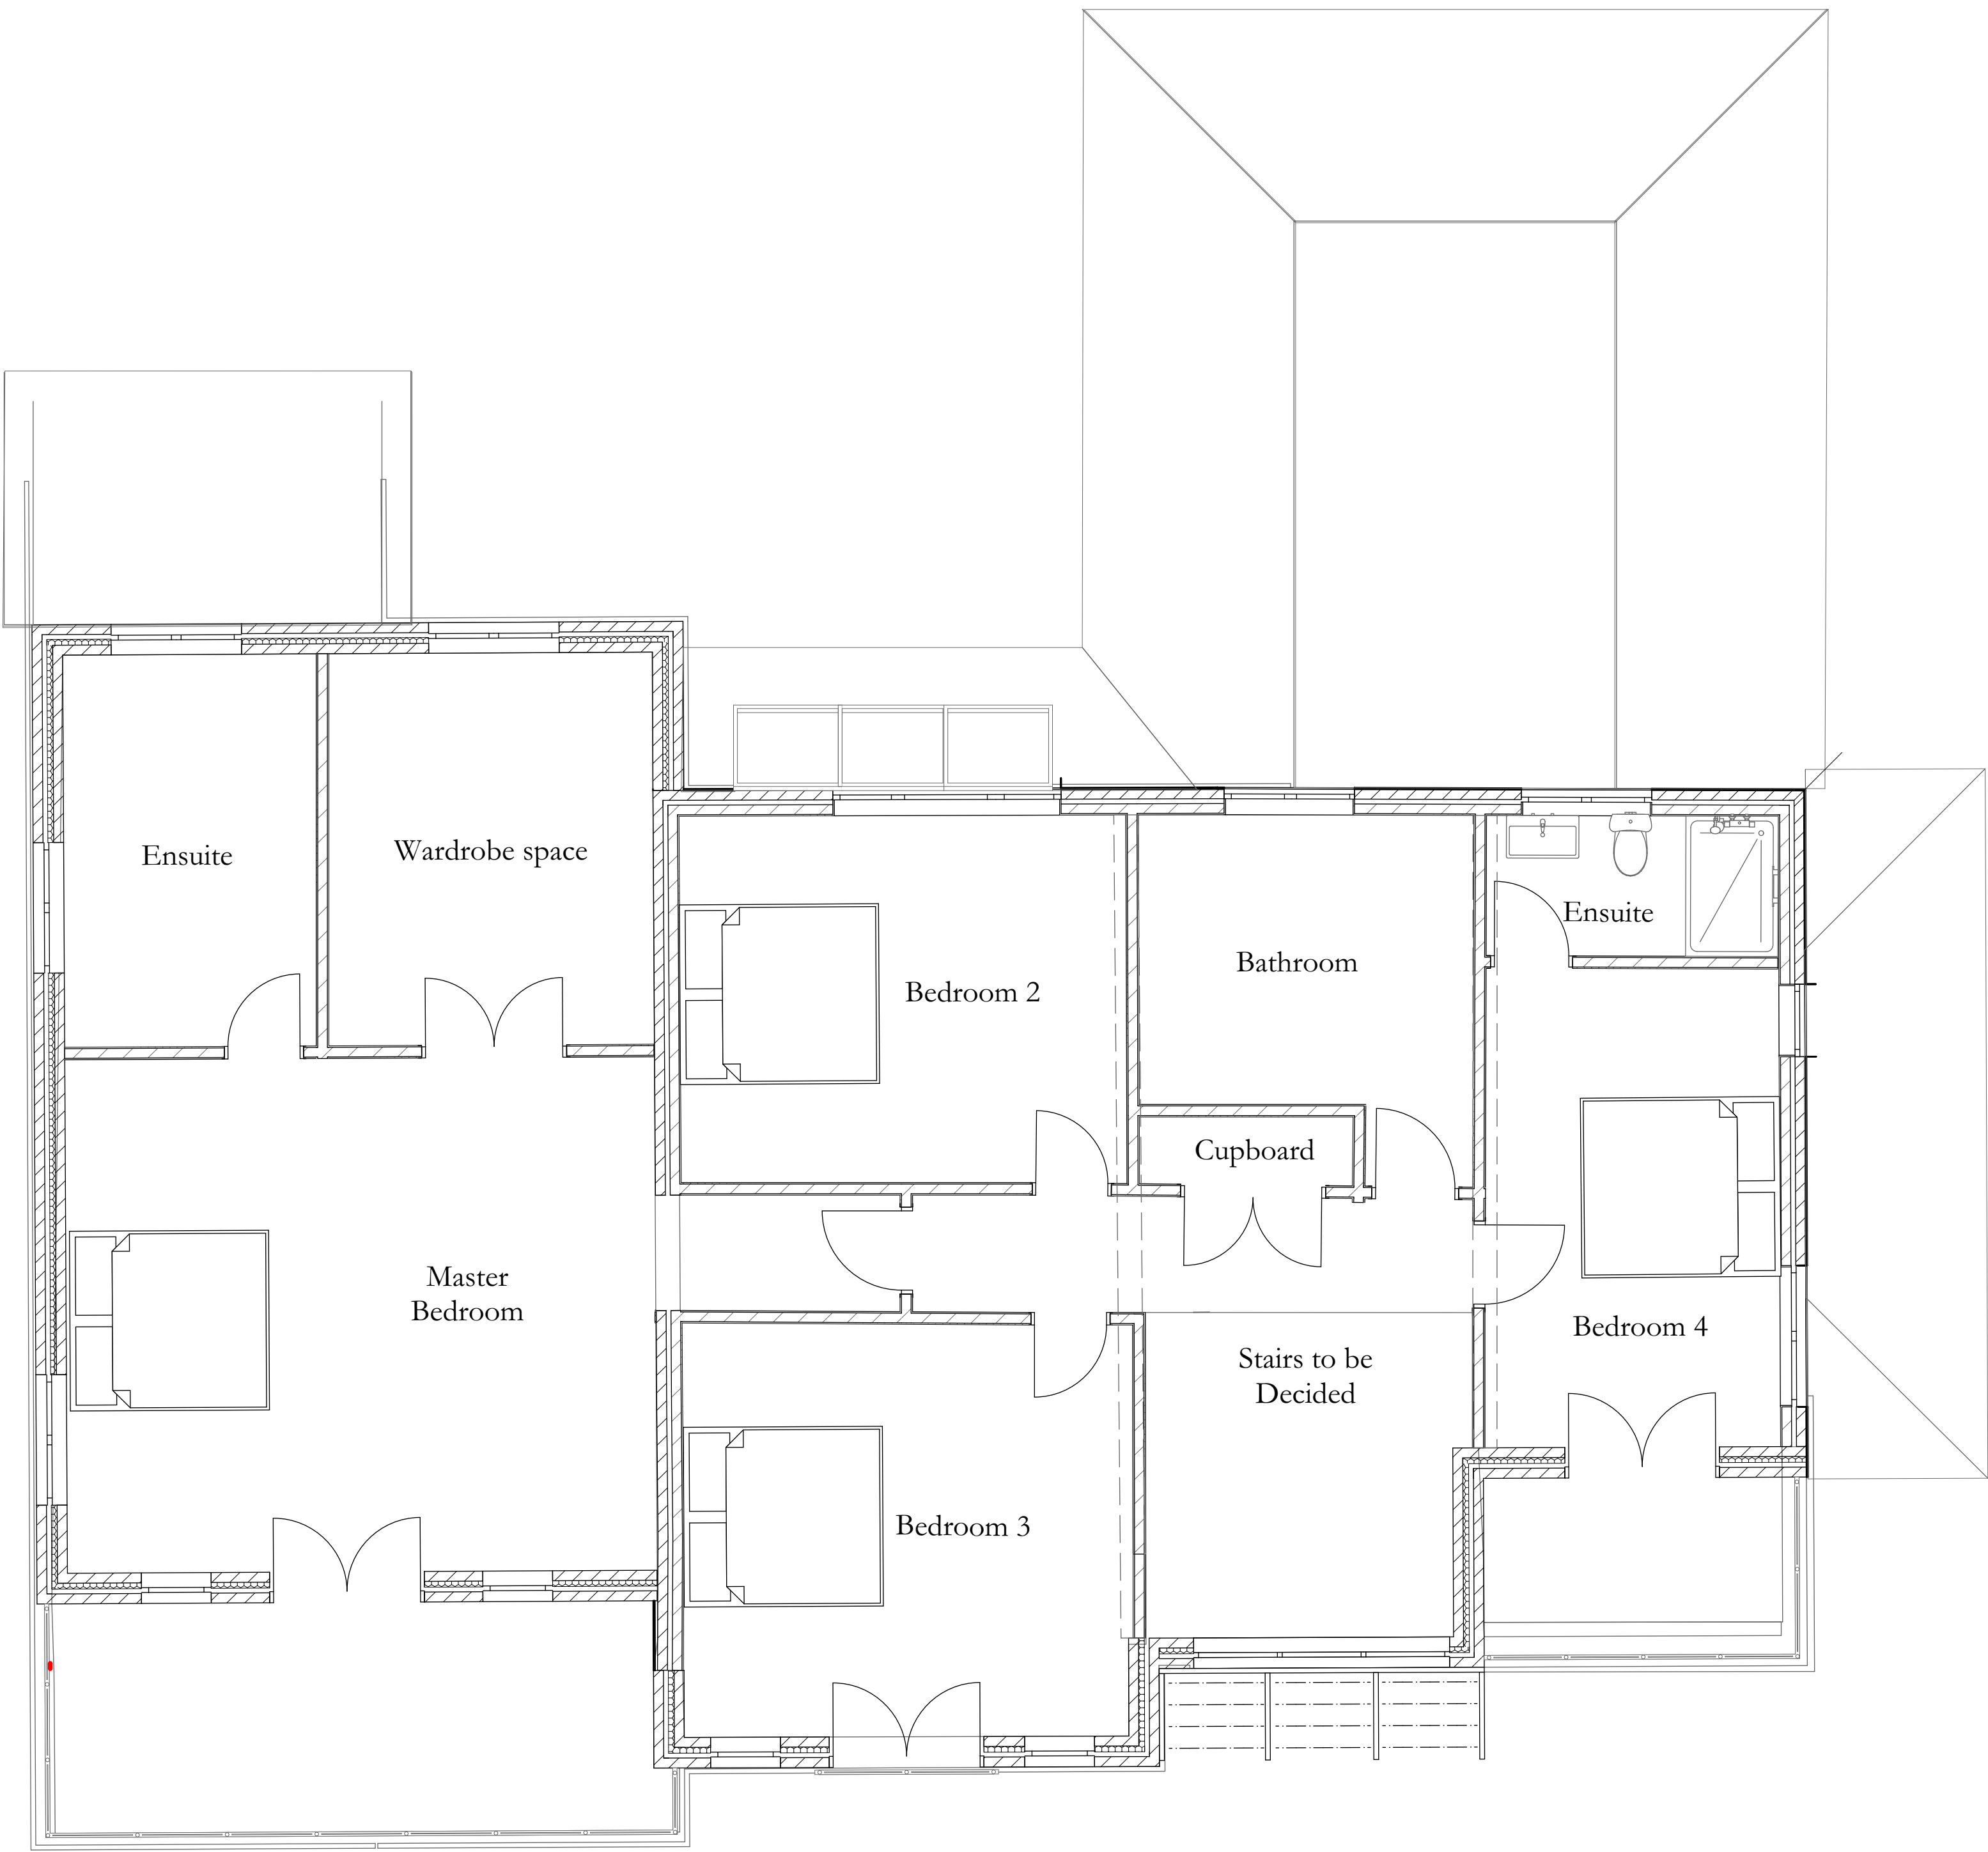

1
-

First Floor
1:50

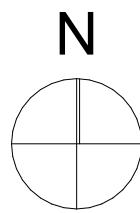

0 100mm @A1

Note: All dimensions to be checked on site by the contractor before fabrication and erection. Figured dimensions to be taken in preference to scaled dimensions. This drawing is the copyright of the architects and must not be reproduced or used without their express consent, except for the purposes of a planning application. Electronic issue of this drawing to be confirmed by paper hard copy only.

revisions & notes:

RevID	CHD	Change Name	Date
A			27/06/2022
B	A2	Planning Application	13/06/2022
C	B2	Planning Application Revision	13/07/2022
D	D1	Addition of Plant Room	23/08/2022
E	WP	Door to bedroom 2 revised to swing in	Work in Progress

Drawing:

Drawing name: Proposed First Floor
Status: Plans
Date: 11 October 2022
Scale: 1:50
Drawn: SAB

Project:

Site address: 42 Bath Road
Client: Mrs Nicky Battye
Project description: House Remodeling
Project status: Planning



61 South Street, Havant, Hampshire PO9 1BZ
t: 023 9248 2494 f: 023 9248 1152
e: design@pwp-architects.com w: www.pwp-architects.com

Project No. 5817

drawing No. 1010 rev E - V