


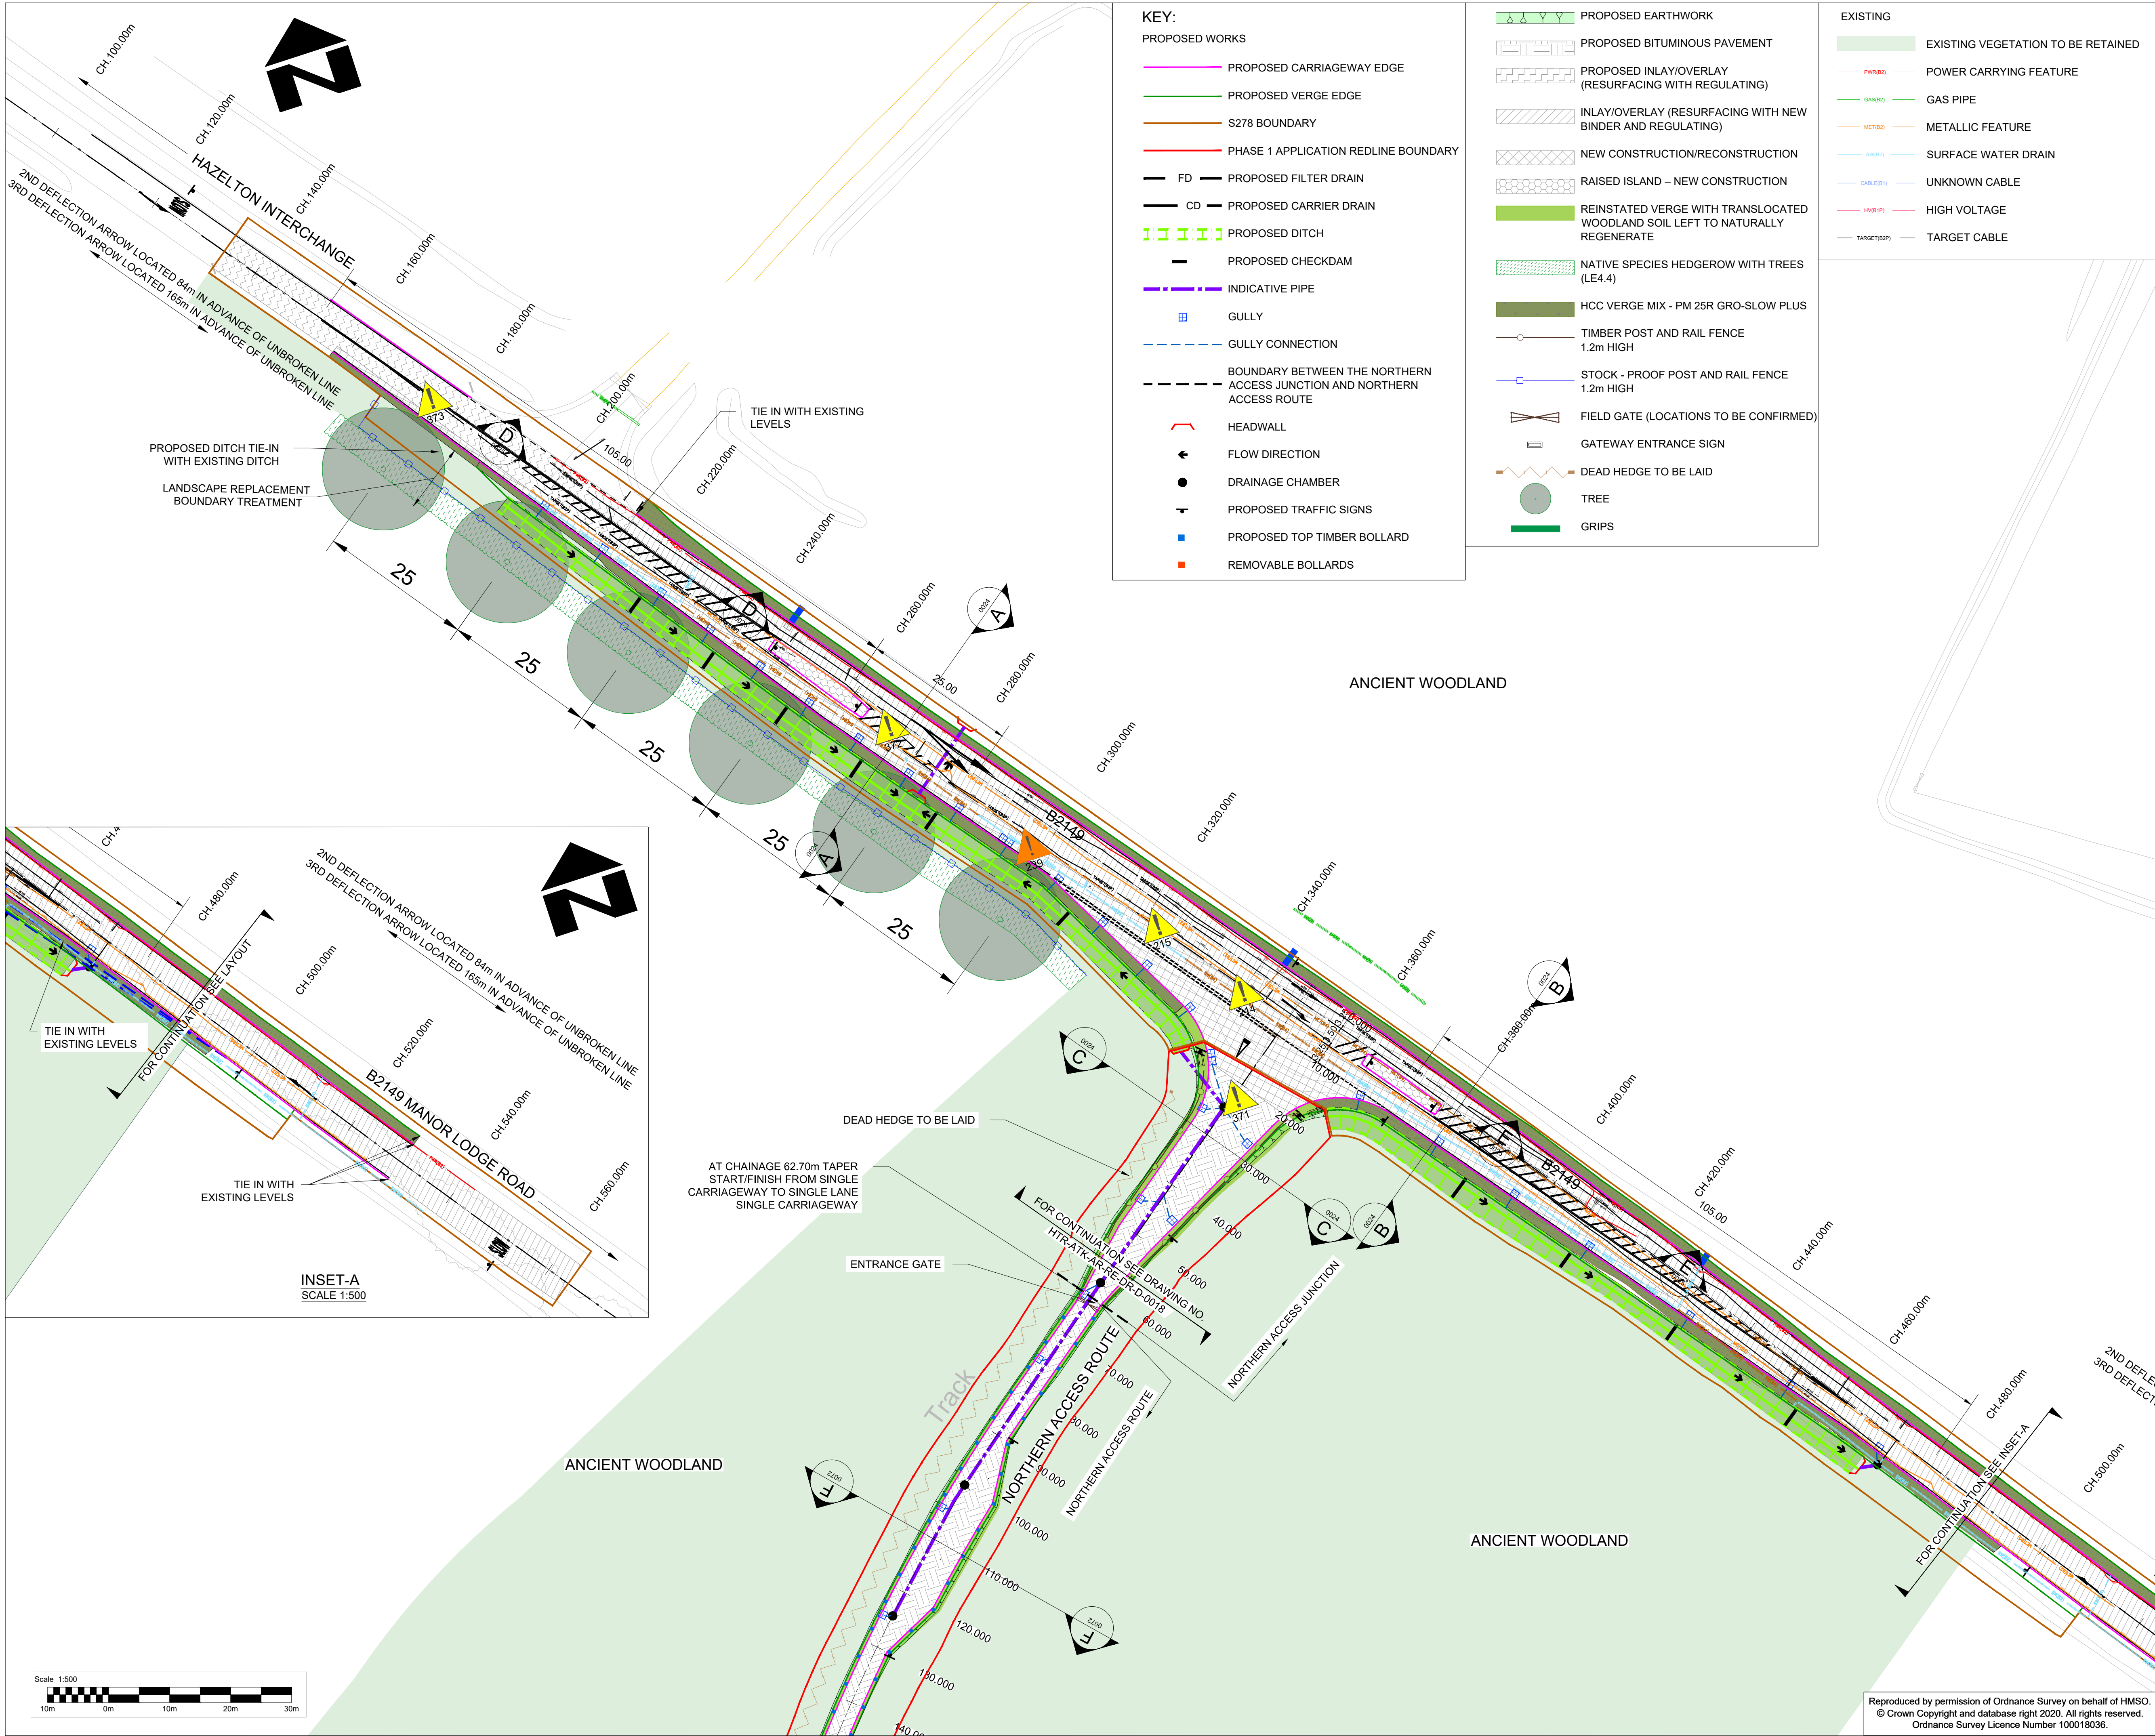

- KEY:**
- PROPOSED WORKS**
- PROPOSED CARRIAGEWAY EDGE
 - PROPOSED VERGE EDGE
 - S278 BOUNDARY
 - PHASE 1 APPLICATION REDLINE BOUNDARY
 - FD PROPOSED FILTER DRAIN
 - CD PROPOSED CARRIER DRAIN
 - PROPOSED DITCH
 - PROPOSED CHECKDAM
 - INDICATIVE PIPE
 - GULLY
 - GULLY CONNECTION
 - BOUNDARY BETWEEN THE NORTHERN ACCESS JUNCTION AND NORTHERN ACCESS ROUTE
 - HEADWALL
 - FLOW DIRECTION
 - DRAINAGE CHAMBER
 - PROPOSED TRAFFIC SIGNS
 - PROPOSED TOP TIMBER BOLLARD
 - REMOVABLE BOLLARDS

- EXISTING**
- EXISTING VEGETATION TO BE RETAINED
 - POWER CARRYING FEATURE
 - GAS PIPE
 - METALLIC FEATURE
 - SURFACE WATER DRAIN
 - UNKNOWN CABLE
 - HIGH VOLTAGE
 - TARGET CABLE
 - PROPOSED EARTHWORK
 - PROPOSED BITUMINOUS PAVEMENT
 - PROPOSED INLAY/OVERLAY (RESURFACING WITH REGULATING)
 - INLAY/OVERLAY (RESURFACING WITH NEW BINDER AND REGULATING)
 - NEW CONSTRUCTION/RECONSTRUCTION
 - RAISED ISLAND - NEW CONSTRUCTION
 - REINSTATED VERGE WITH TRANSLOCATED WOODLAND SOIL LEFT TO NATURALLY REGENERATE
 - NATIVE SPECIES HEDGEROW WITH TREES (LE4.4)
 - HCC VERGE MIX - PM 25R GRO-SLOW PLUS
 - TIMBER POST AND RAIL FENCE 1.2m HIGH
 - STOCK - PROOF POST AND RAIL FENCE 1.2m HIGH
 - FIELD GATE (LOCATIONS TO BE CONFIRMED)
 - GATEWAY ENTRANCE SIGN
 - DEAD HEDGE TO BE LAID
 - TREE
 - GRIPS

- NOTES:**
- ALL DIMENSIONS ARE IN METRES UNLESS OTHERWISE STATED.
 - HEALTH AND SAFETY: THE CONTRACTOR SHALL BE AWARE OF ALL STATUTORY UNDERTAKERS PLANT THAT MAY BE LOCATED WITHIN THE PLANS SHOWING APPROXIMATE LOCATIONS HAVE BEEN SUPPLIED BY THE SERVICE MANAGER.
 - FOR LOCATION PLAN, REFER TO DRAWING NO. HTR-ATK-AR-RE-DR-D-0052.
 - FOR LAND PLAN, REFER TO DRAWING NO. HTR-ATK-AR-RE-DR-D-0015.
 - FOR EXISTING DETAIL, REFER TO DRAWING NO. HTR-ATK-AR-RE-DR-D-0053.
 - FOR SITE EXTENT, REFER TO DRAWING NO. HTR-ATK-AR-RE-DR-D-0054.
 - FOR DRAINAGE DETAILS, REFER TO DRAWING NO. HTR-ATK-AR-RE-DR-D-00XX.
 - FOR HORIZONTAL ALIGNMENT PLAN, REFER TO DRAWING NO. HTR-ATK-AR-RE-DR-D-0034.
 - FOR VERTICAL ALIGNMENT DETAILS, REFER TO DRAWING NO. HTR-ATK-AR-RE-DR-D-0037.
 - FOR PAVEMENT DETAILS, REFER TO DRAWING NO. HTR-ATK-AR-RE-DR-D-0021.
 - FOR TYPICAL CROSS SECTION DETAILS, REFER TO DRAWING NO. HTR-ATK-AR-RE-DR-D-0024 & 0025.
 - FOR KERBS DETAILS, REFER DRAWING NO. HTR-ATK-AR-RE-DR-D-0039.
 - FOR TRAFFIC SIGNS & ROAD MARKING, REFER TO DRAWING NO. HTR-ATK-AR-RE-DR-D-0026.
 - FOR LANDSCAPE DRAWINGS, REFER TO DRAWING NO. HTR-ATK-ZZ-ZZ-DR-L-0027.

SAFETY, HEALTH AND ENVIRONMENTAL INFORMATION

In addition to the hazards/ risks normally associated with the types of work detailed on this drawing, all significant residual risks (moderate to very high) are indicated on the drawing with warning triangles, the risk register, in its entirety, is available on drawings HTR-ATK-ZZ-ZZ-DR-HS-0001 to 0007. The reference numbers shown against each triangle will correlate to risks shown on these schedules.

Environmental Risks are not shown on the drawings and reference should be made to the following Document – HTR-ATK-XX-XX-RP-Z-0069 Outline Environmental

- 214 - WORKING ADJACENT TO LIVE TRAFFIC - WORKFORCE, MEMBERS OF PUBLIC, TRAFFIC
- 215 - PRESENCE OF SERVICES - SERVICE DATA POTENTIALLY MISSING FROM GIS - CONTRACTOR
- 239 - DAMAGE TO SERVICES AND CORRESPONDING HAZARD TO WORKFORCE/PUBLIC AS A CONSEQUENCE OF STRIKE
- 371 - TREE CLEARANCE, CANOPY LIFTING, PRUNING, WORKING AT HEIGHT/ WORKFORCE/MEMBERS OF PUBLIC
- 372 -
- 373 -

C01	RK	SR	AIH	SM		02/02/22
A1	RK	SR	AIH	BJ		07/02/22
C03	RK	SM	AIH	SM	First Issue	05/04/22
A1	RK	SM	AIH	BJ	Phase 1 Planning	30/06/22
C04	RK	SM	AIH	BJ		
A1						
Rev. Status	Drn By	Ckd By	Rev By	Auth By	Description	Date

ATKINS

Member of the SNC-Lavalin Group

Aztec West
500 Park Avenue
Almondsbury
Bristol
BS32 4RZ

Tel: +44 (0)1454 662000
Fax: +44 (0)1454 663333
www.atkinsglobal.com

Copyright © Atkins Limited (2020)

Drawing Suitability:	Initial non-contractual code	Status:	A1
Contractors Drawing Number:	HTR - ATK - AR - RE - DR - D - 0017		
Project	Originator Volume Location Type Role Number		
Telephone: Havant (023) 9249 9888 Fax: Havant (023) 9245 3032 Website: www.portsmouthwater.co.uk Registered Office: PO Box 8 West Street Havant Hampshire PO9 1LG REGISTERED IN ENGLAND No. 2536455			
Project Ref. No:	HTR	Sheet: 1 of 4	Scale: 1:500
Project Title:	HAVANT THICKET RESERVOIR		
Drawing Title:	SECTION 278 B2149 GENERAL ARRANGEMENT PLAN (TO SHOW TIE IN WITH PHASE 1 FOR INFORMATION ONLY)		
Portsmouth Water Drawing Number:		Rev:	C04

Reproduced by permission of Ordnance Survey on behalf of HMSO.
© Crown Copyright and database right 2020. All rights reserved.
Ordnance Survey Licence Number 100018036.