


# Langstone Technology Park - Phase 1

## For XLB Property

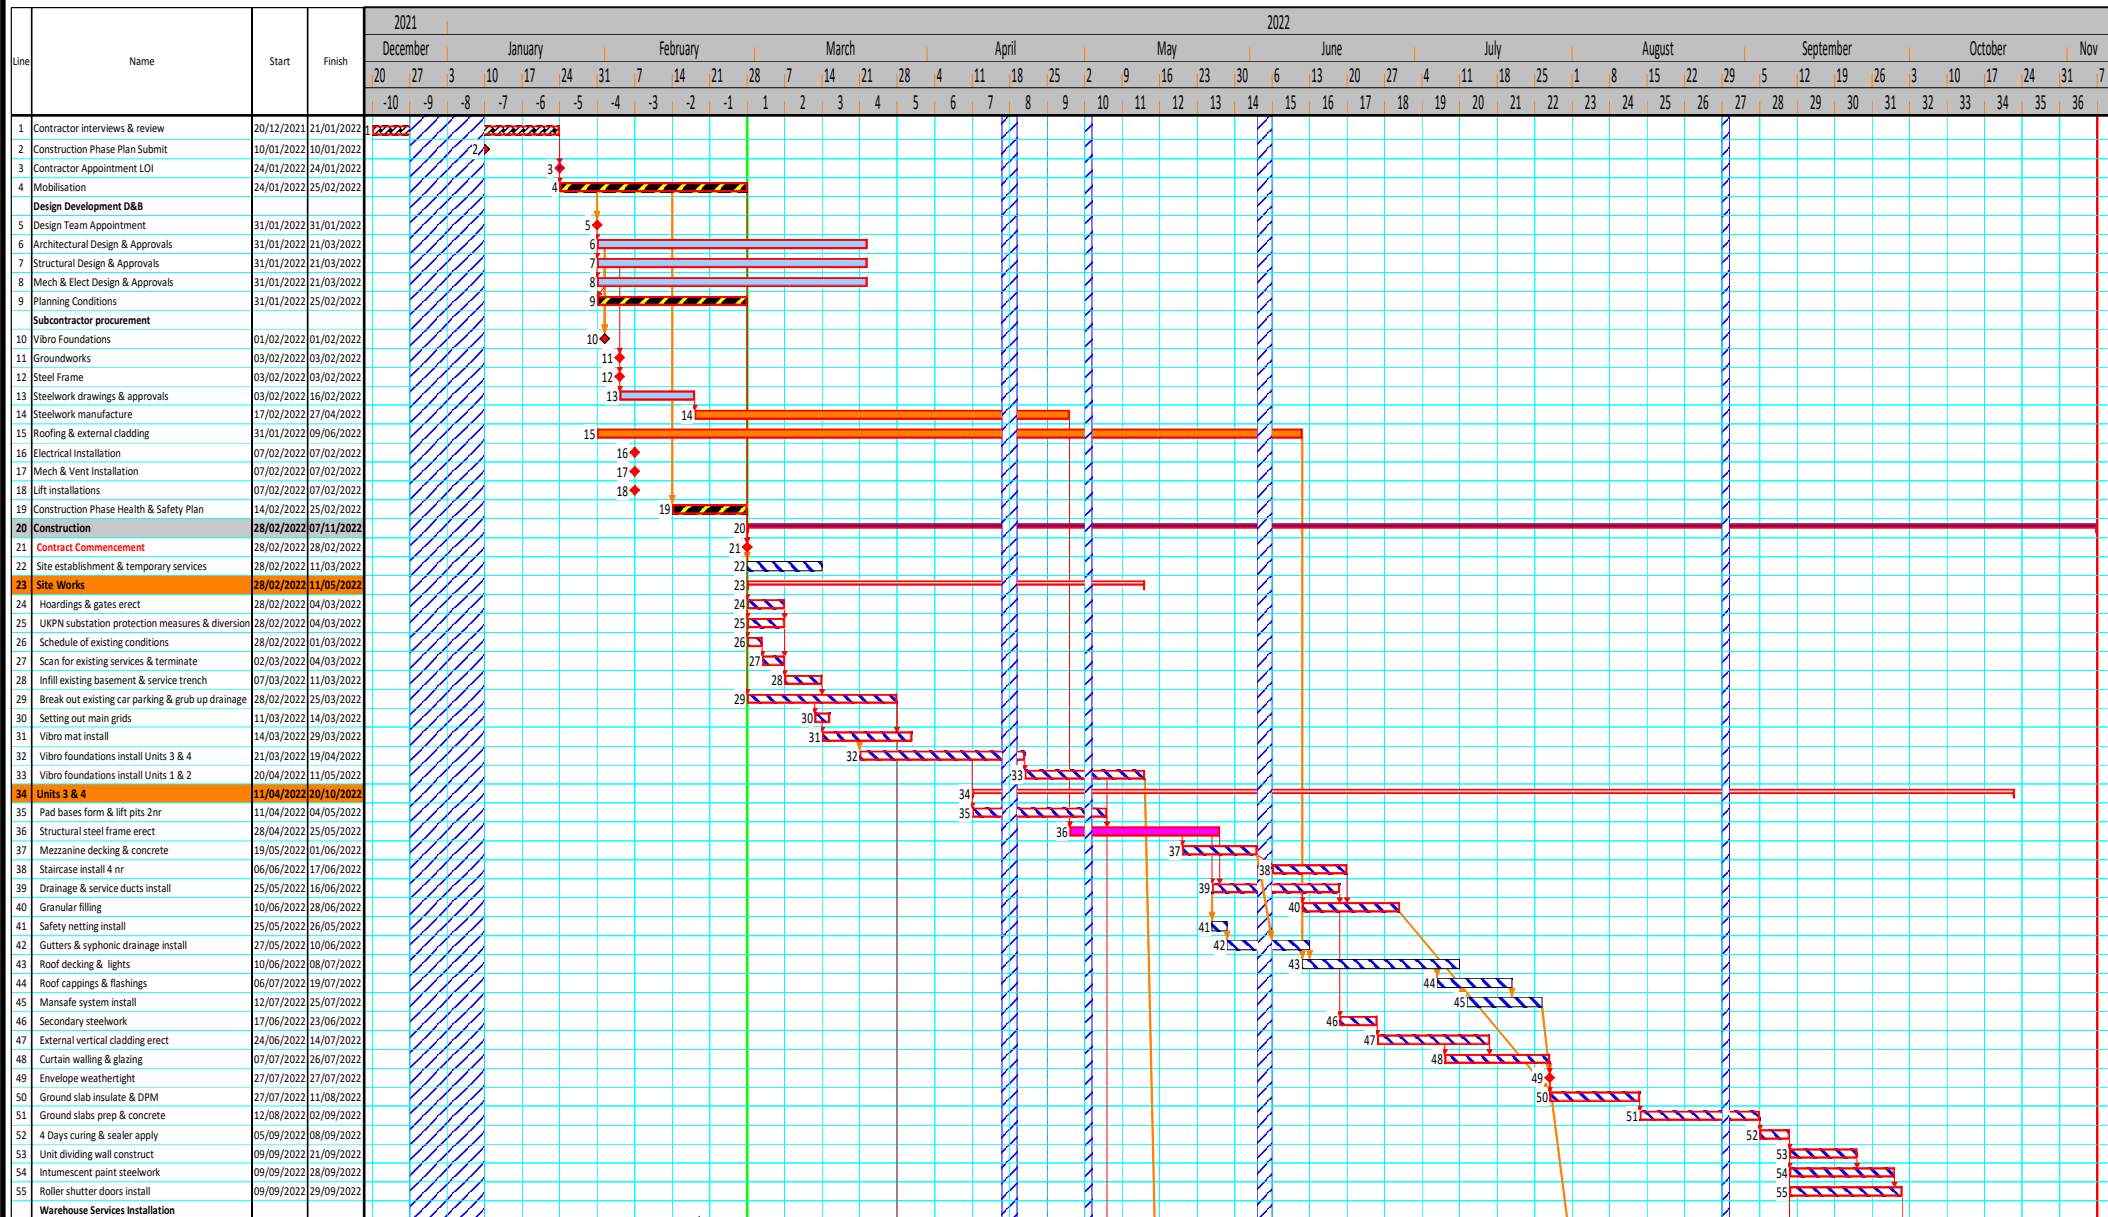

Prog No. **TP1**

Rev: 002

Rev Date: 20/12/2021

Programme Description:


|                                  |                                           |
|----------------------------------|-------------------------------------------|
| Comment:<br>Drawn By: <b>RJW</b> | Programme Status: <b>Tender Programme</b> |
|----------------------------------|-------------------------------------------|



**ADI Building & Refurbishment**  
66 Melchett Road, Kings Norton Business Centre  
Kings Norton, Birmingham, B30 3HX  
Telephone: +44 (0)121 451 2255

# Langstone Technology Park - Phase 1

For  
XLB Property

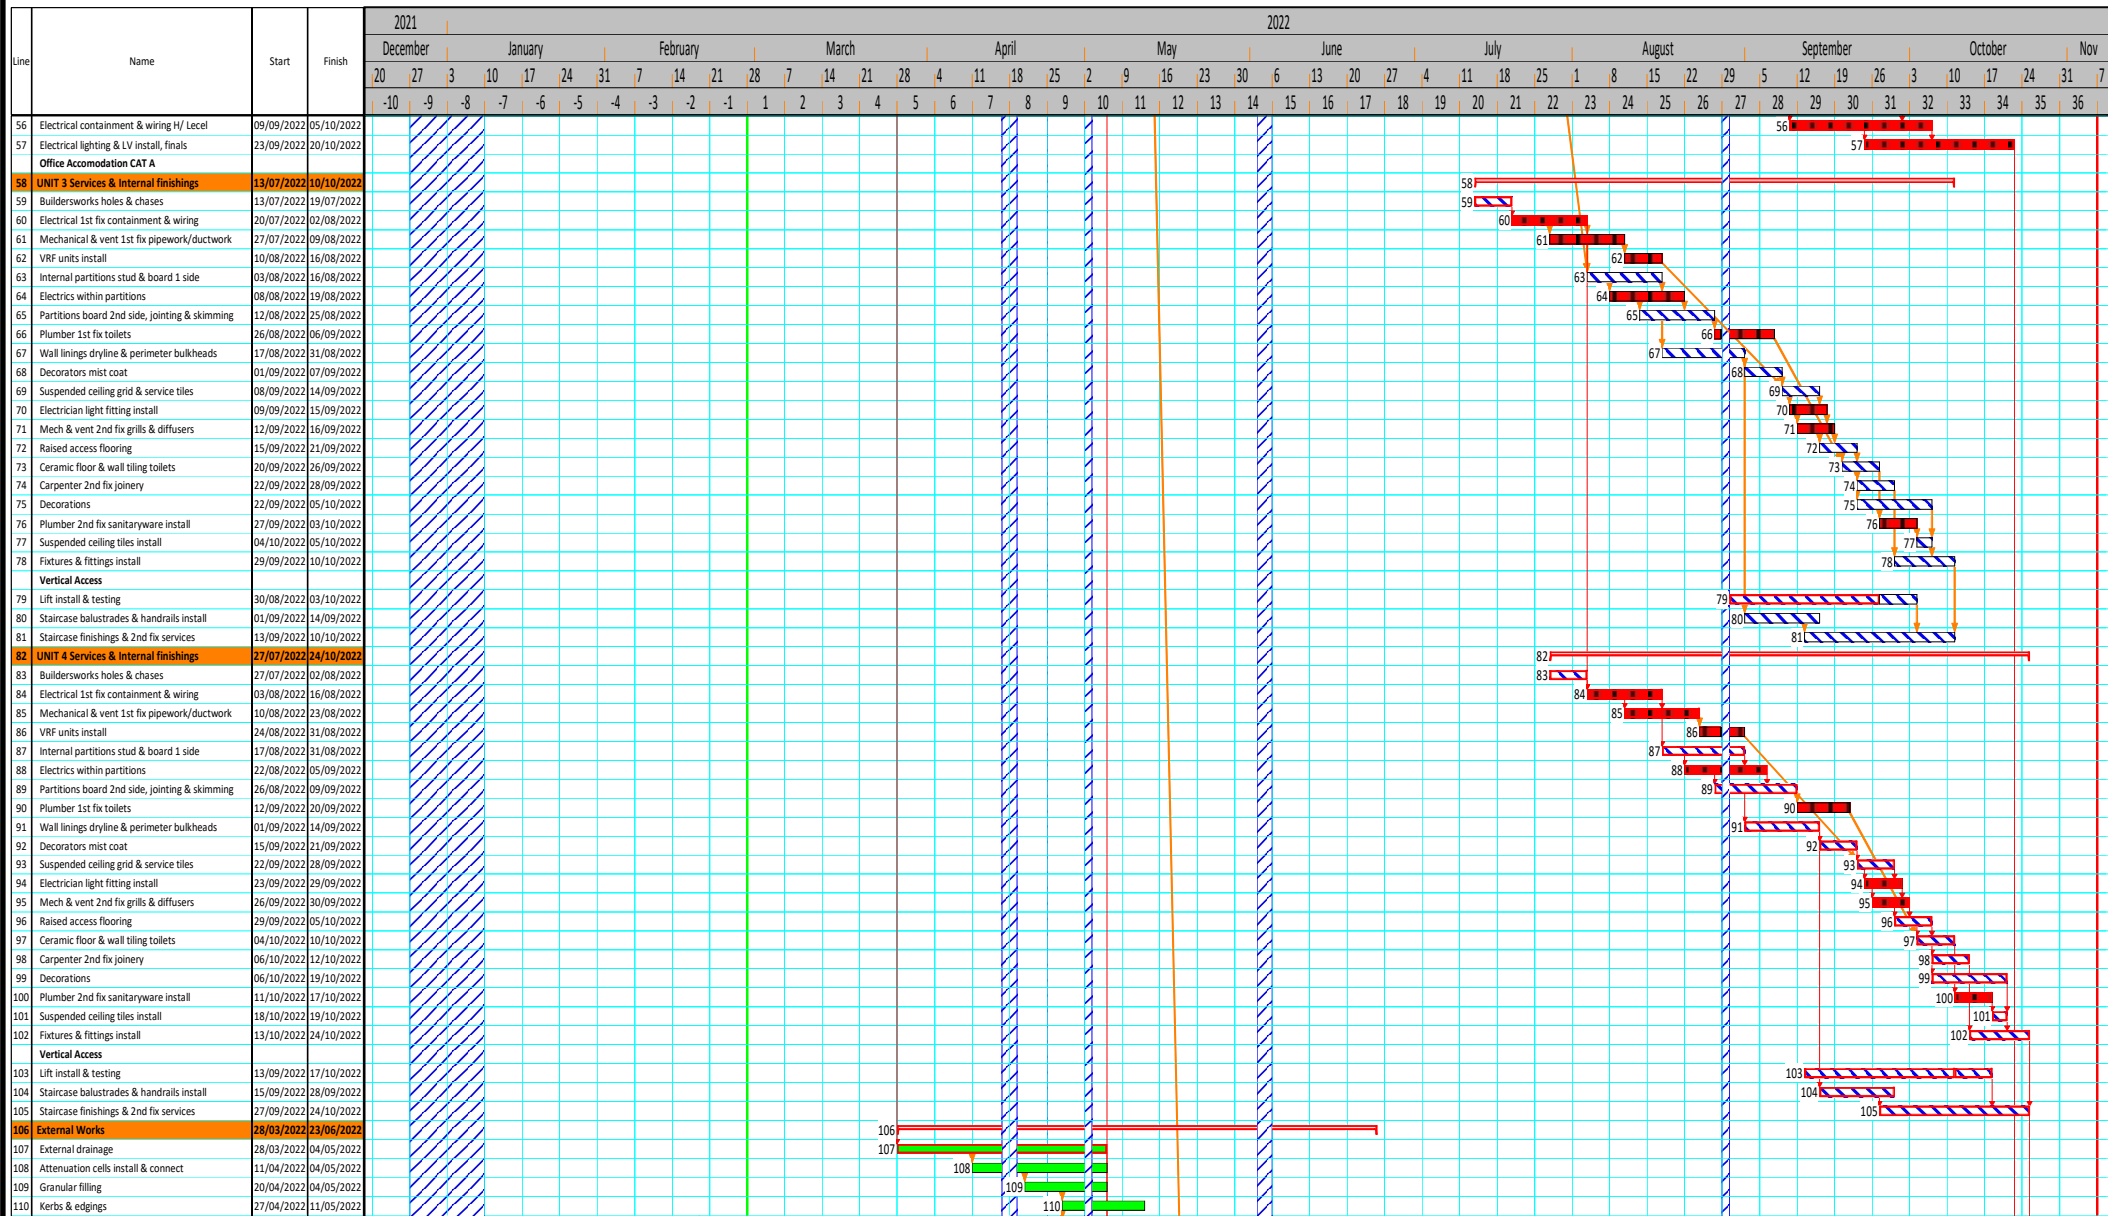

Prog No. **TP1**  
Rev: **002** Rev Date: **20/12/2021**

Programme Description:

Comment:  
Drawn By: **RJW**


Programme Status: **Tender Programme**



**ADI Building & Refurbishment**  
66 Melchett Road, Kings Norton Business Centre  
Kings Norton, Birmingham, B30 3HX  
Telephone: +44 (0)121 451 2255

# Langstone Technology Park - Phase 1

For  
XLB Property

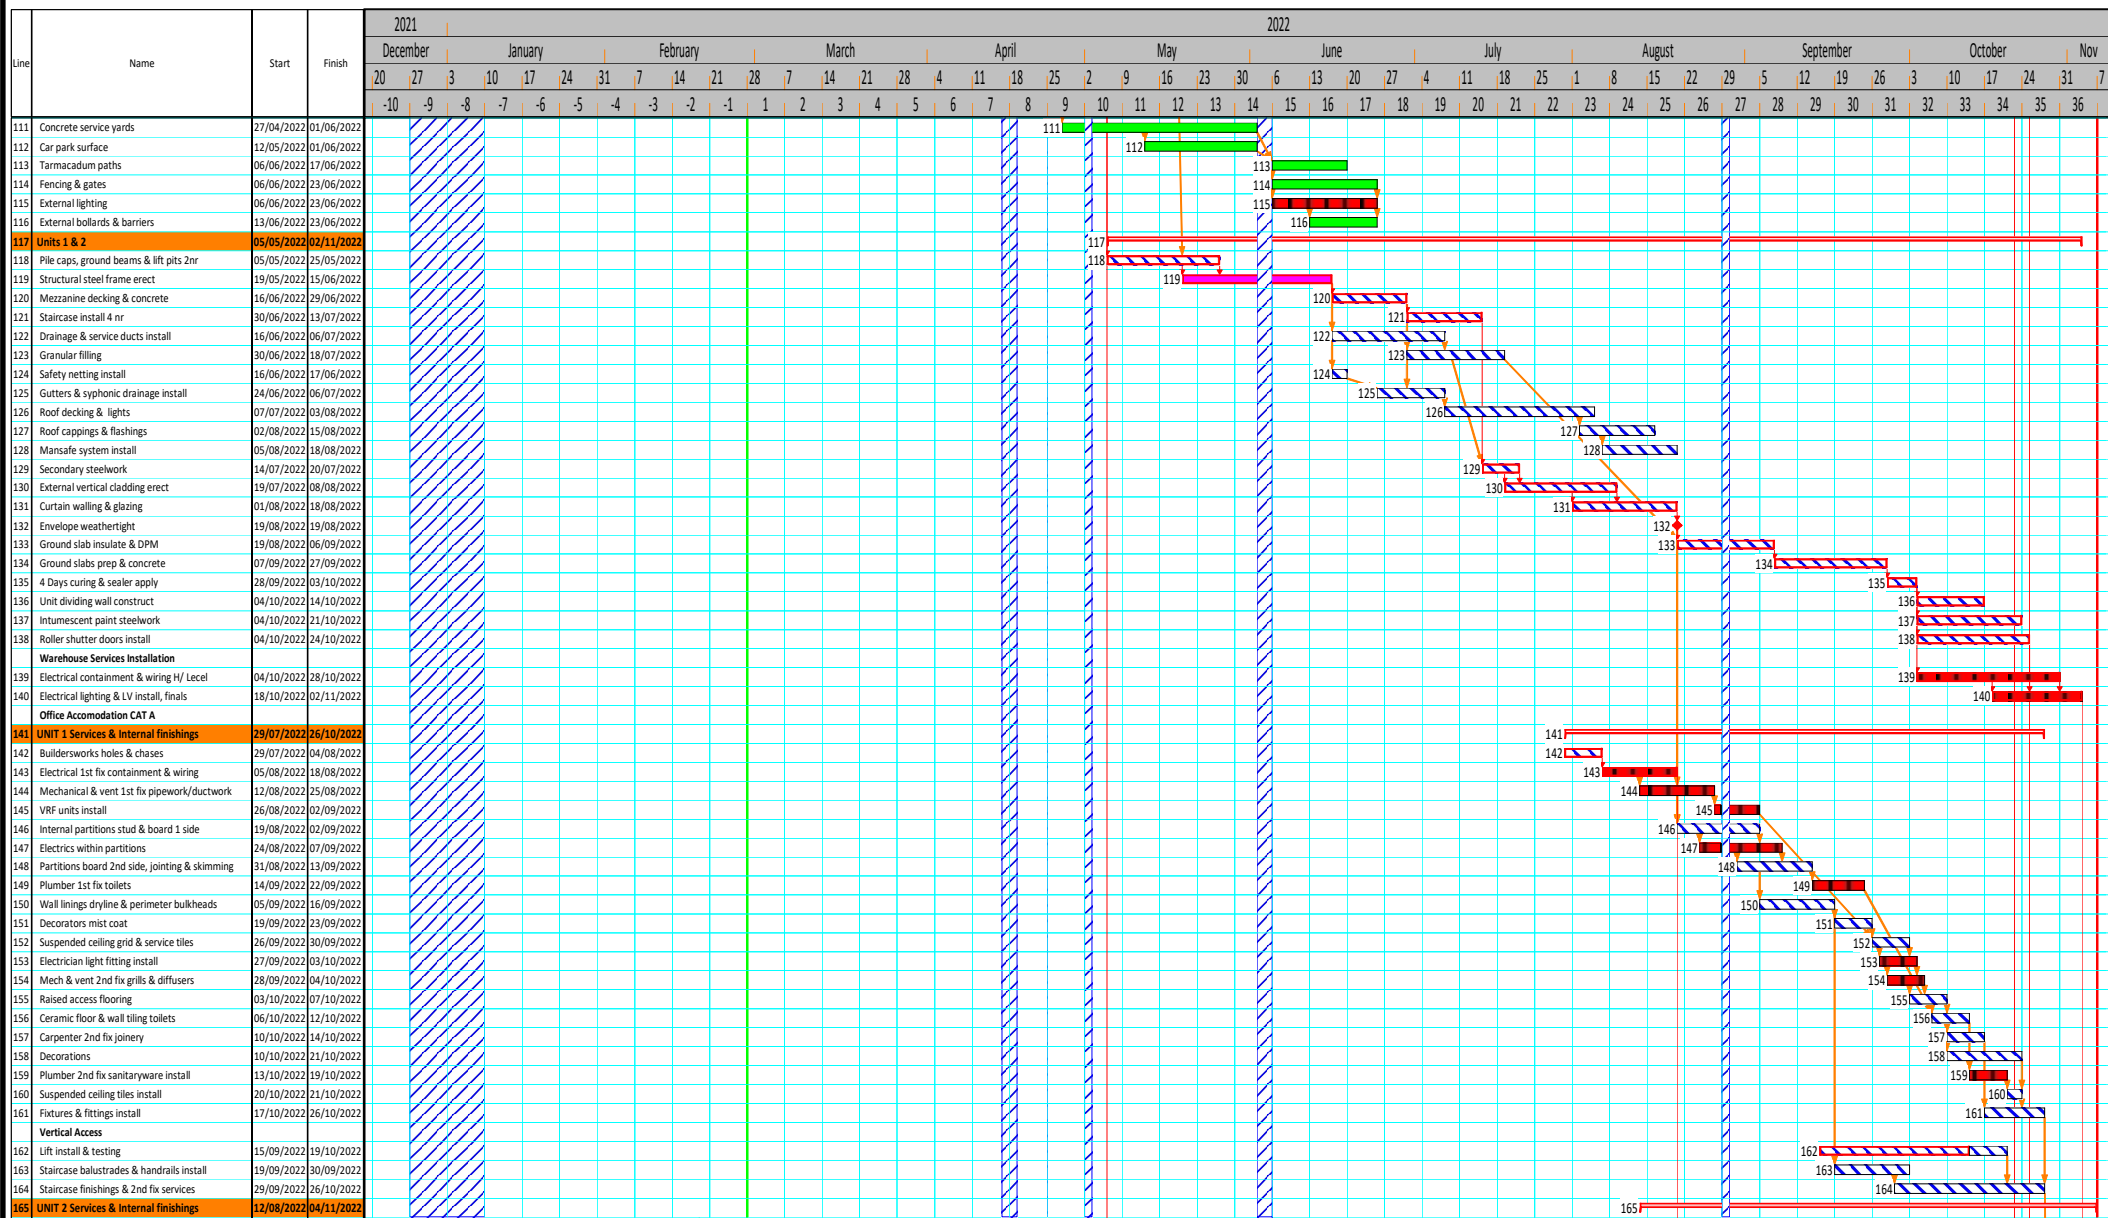

Prog No. **TP1**

Rev: 002

Rev Date: 20/12/2021

Programme Description:

Programme Status: **Tender Programme**




**ADI Building & Refurbishment**  
66 Melchett Road, Kings Norton Business Centre  
Kings Norton, Birmingham, B30 3HX  
Telephone: +44 (0)121 451 2255

# Langstone Technology Park - Phase 1

## For

### XLB Property

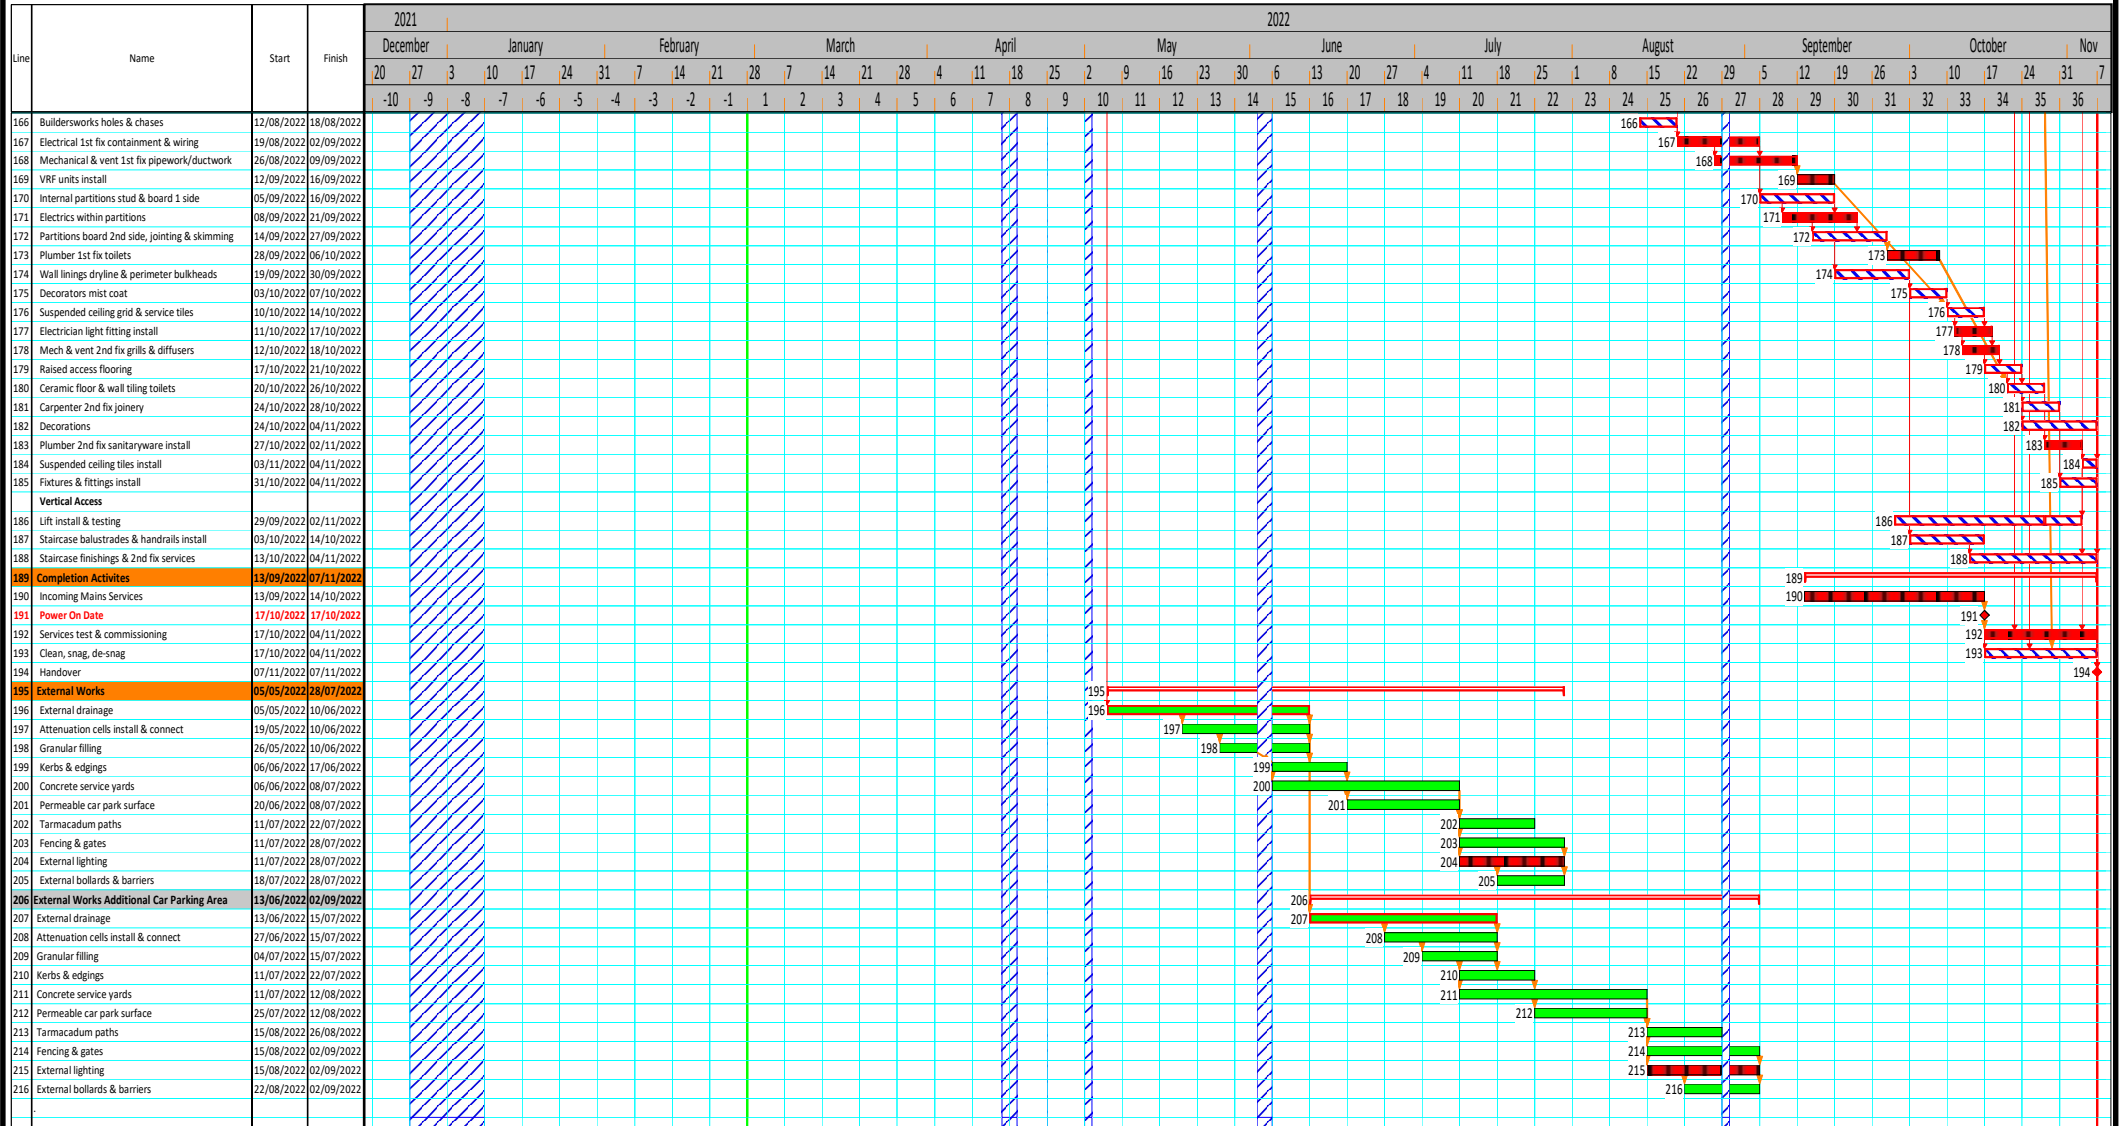

|                       |           |                  |                 |             |         |                    |     |                |            |    |        |
|-----------------------|-----------|------------------|-----------------|-------------|---------|--------------------|-----|----------------|------------|----|--------|
| Legend                | Key Dates | Pre-construction | Design Drawings | Manufacture | Summary | Steelwork erection | MEP | External works | Contractor | QS | Client |
| Milestone Appearances | Diamond   |                  |                 |             |         |                    |     |                |            |    |        |

|                                                                                   |                             |                                                                                |   |
|-----------------------------------------------------------------------------------|-----------------------------|--------------------------------------------------------------------------------|---|
| <b>Prog No. TP1</b><br><b>Rev: 002</b><br><b>Comment:</b><br><b>Drawn By: RJW</b> | <b>Rev Date: 20/12/2021</b> | <b>Programme Description:</b><br><br><b>Programme Status: Tender Programme</b> |  <b>ADI Building &amp; Refurbishment</b><br>66 Melchett Road, Kings Norton Business Centre<br>Kings Norton, Birmingham, B30 3HX<br>Telephone: +44 (0)121 451 2255 |
|-----------------------------------------------------------------------------------|-----------------------------|--------------------------------------------------------------------------------|---|