


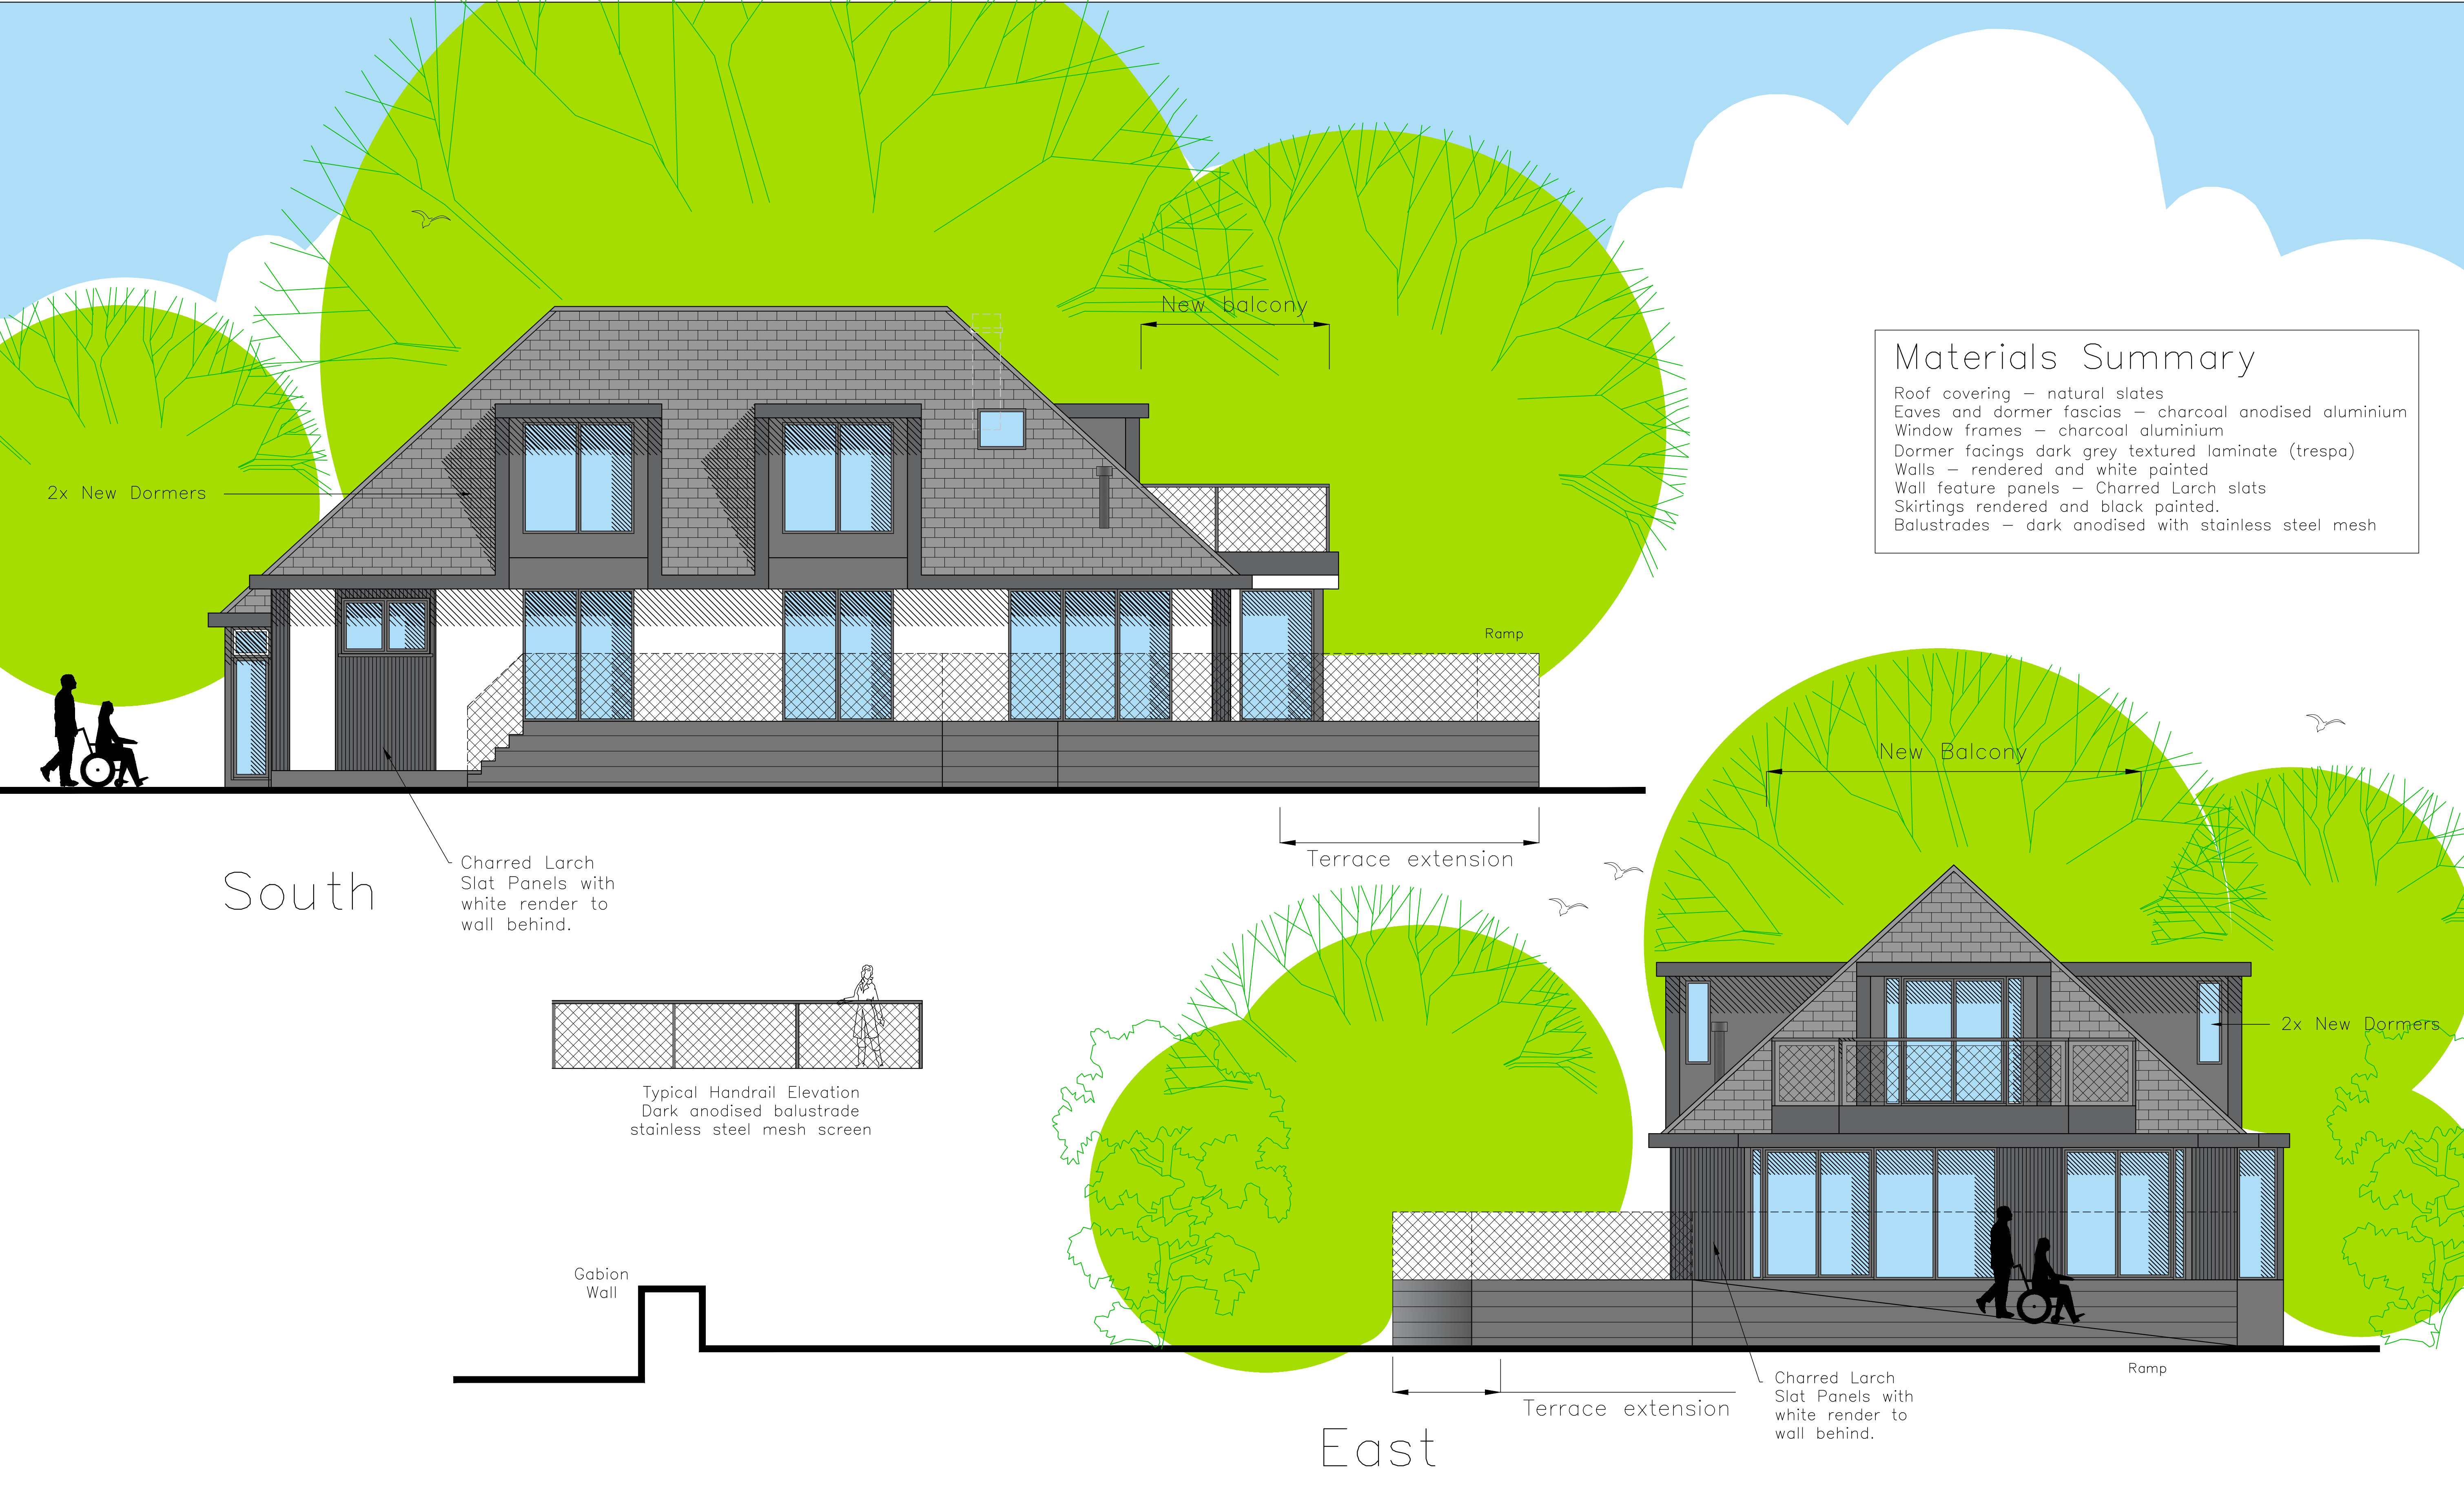

Materials Summary

Roof covering – natural slates
Eaves and dormer fascias – charcoal anodised aluminium
Window frames – charcoal aluminium
Dormer facings dark grey textured laminate (trespa)
Walls – rendered and white painted
Wall feature panels – Charred Larch slats
Skirtings rendered and black painted.
Balustrades – dark anodised with stainless steel mesh

Typical Handrail Elevation
Dark anodised balustrade
stainless steel mesh screen

Gabion Wall

CAD Critchley Architecture And Design Ltd. Contact: 02392 474 919 info@caad.online The Old Brewery, 15E South Street, Havant, PO9 1BU	Proposed Elevations		Cockle Point, Marine Walk, Hayling Island, Hampshire, PO11 9PQ	Scale A1=1:50, A3=1:100 Drawn MHC/LNR Date 19/05/2022
	Revisions	a) Materials Update/23.05.2022/SAR b) Client Revisions/24.05.2022/LNR c) Material Updates/26.05.2022/SAR d) Client Revisions/07.06.2022/LNR e) Roof Revisions/28.06.2022/LNR	f) Client Revisions/14.07.2020/LNR g) Client Revisions/26.07.2022/LNR h) Additional notation. 02/08/22 MHC	
	10m	20m	30m	40m