


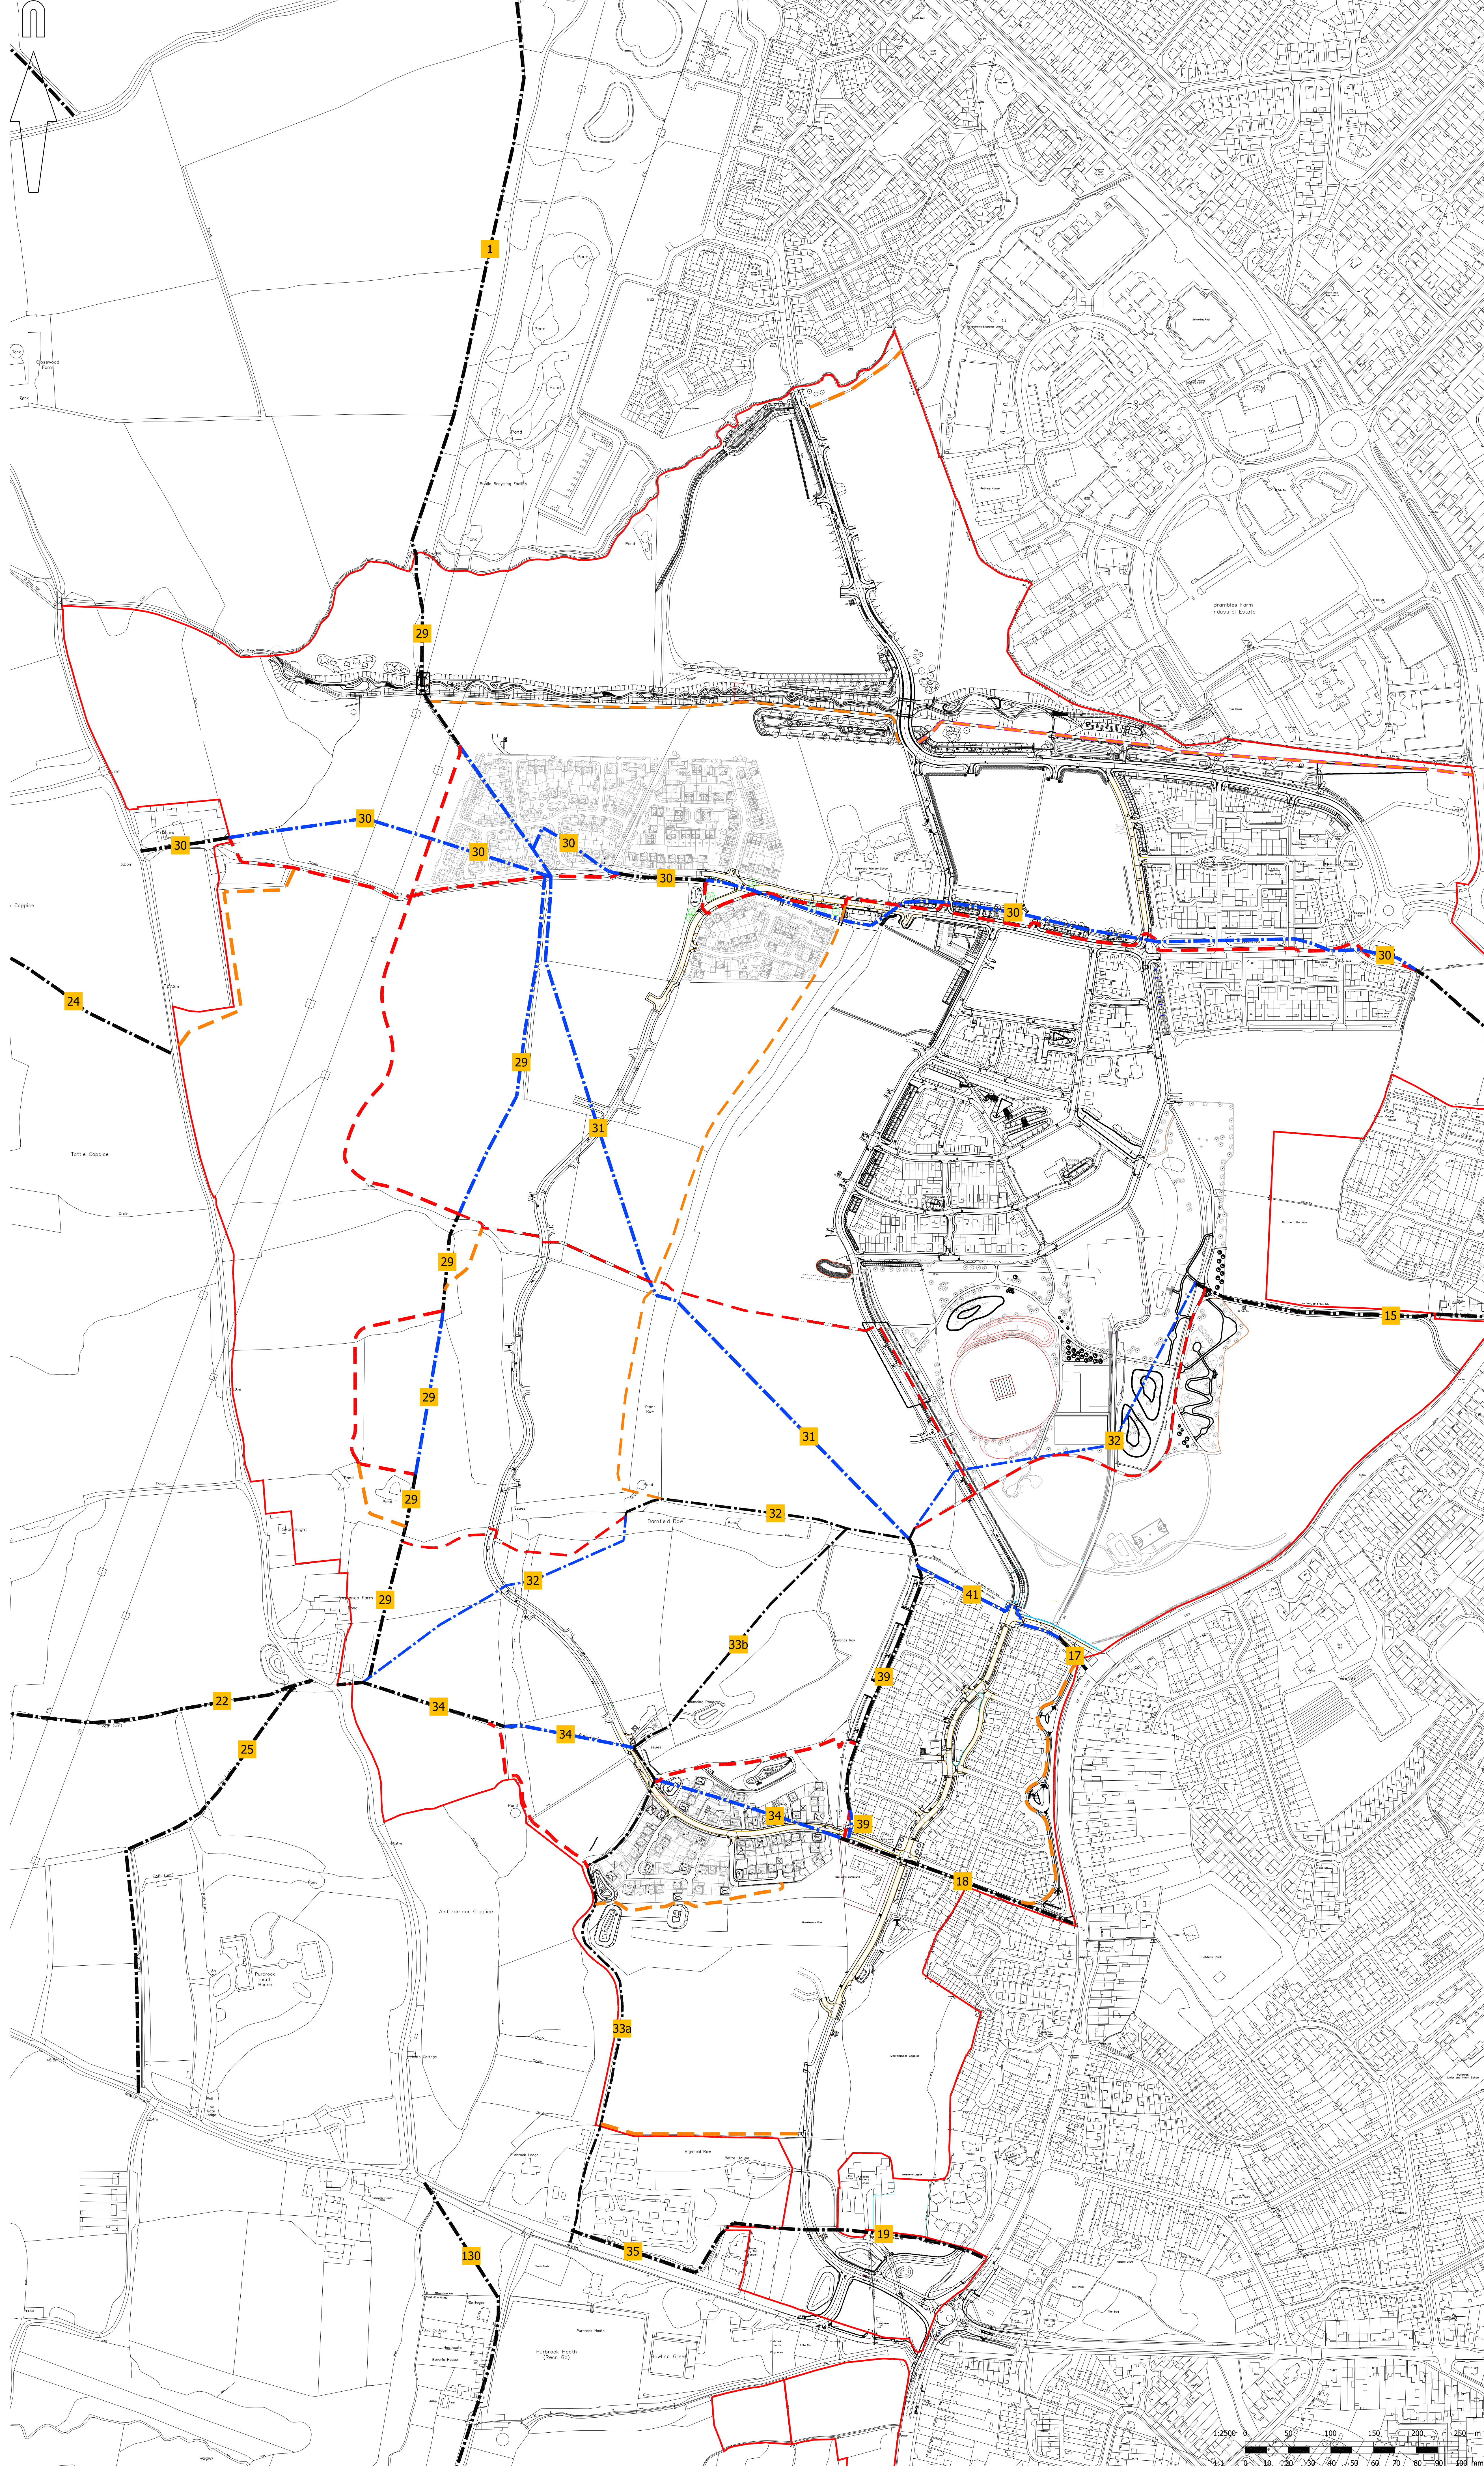

© Mayer Brown Limited Copyright. The drawings, information and data recorded in this document ("the information") is the property of Mayer Brown. This document and the information are solely for the use of the authorized recipient and this document may not be used, copied or reproduced in whole or part for any purpose other than which it was supplied by Mayer Brown. Mayer Brown makes no representation, undertakes no duty and accepts no responsibility to any third party who may use or rely upon this document or the information.

A0 ORIGINAL

© Crown Copyright and database rights 2021 Ordnance Survey 100001673

KEY:

--- EXISTING RIGHT OF WAY TO BE RETAINED

--- EXISTING RIGHT OF WAY TO BE STOPPED UP/REALIGNED

--- REALIGNED RIGHT OF WAY

--- PERMISSIVE PATH

31 EXISTING RIGHT OF WAY NUMBER

31 REALIGNED RIGHT OF WAY NUMBER



BEREWOOD
HAMPSHIRE

FOR INFORMATION
NOT FOR CONSTRUCTION

D	Footpaths revised post HCC consultation.	RHA	15/10/2021
C	Footpaths revised post HCC consultation.	RHA	10/06/2021
B	Footpaths rationalised following site visit 25/02/2021.	RHA	02/03/2021
A	Footpath 29 amended to suit realignment of footpath between Phase 2 and Phase 13. (NAD)	RHA	18/02/2021

rev.	amendment	date	date



mayer brown

Mayer Brown Limited Lion House
Ormeau Road Woking, Surrey GU24 0AR
Telephone 01483 750 508 Fax 01483 750 437
wokingoffice@mayerbrown.co.uk www.mayerbrown.co.uk

client

granger plc

project

BEREWOOD
WATERLOOVILLE

scale

1:2500 @ A0

drawn by

KMD

checked by

RHA

date

FEBRUARY 2021

cad file

40.DWG

title

REFERENCE PLAN
FOOTPATHS

drawing number GTWVILLE_SW/LG/40	rev. D
---	-------------------