



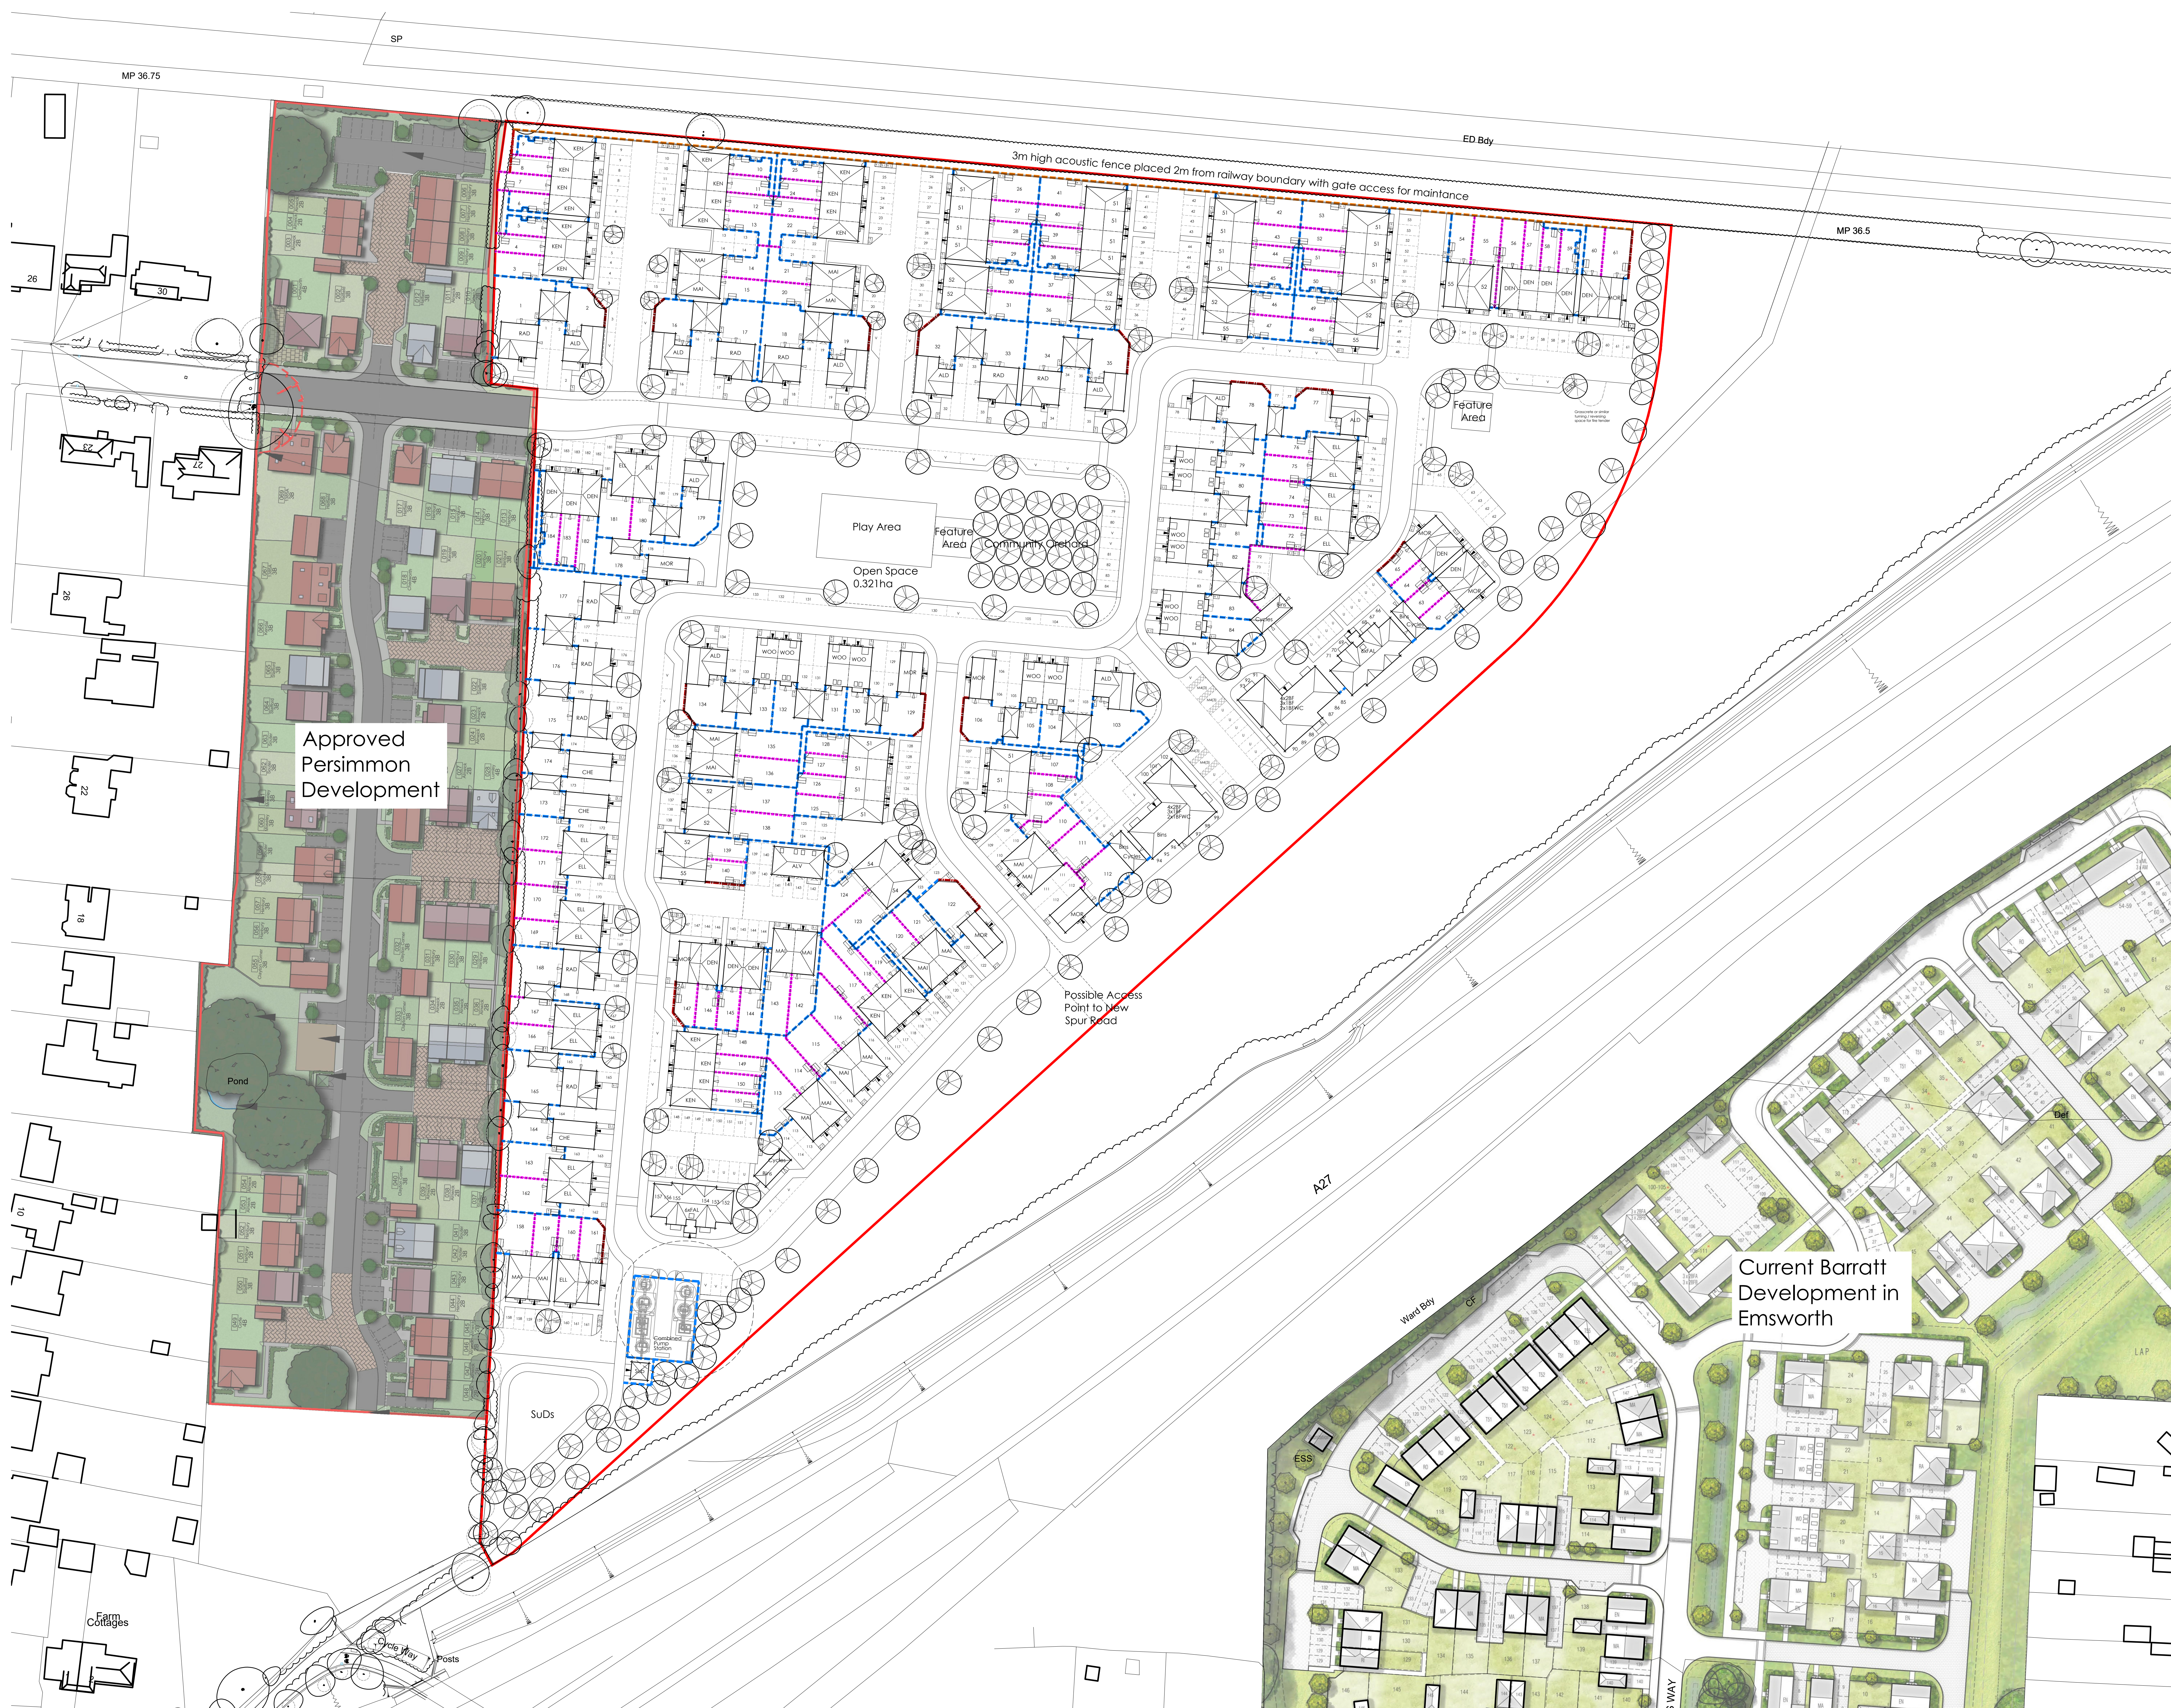

Approved
Persimmon
Development

Current Barratt
Development in
Emsworth

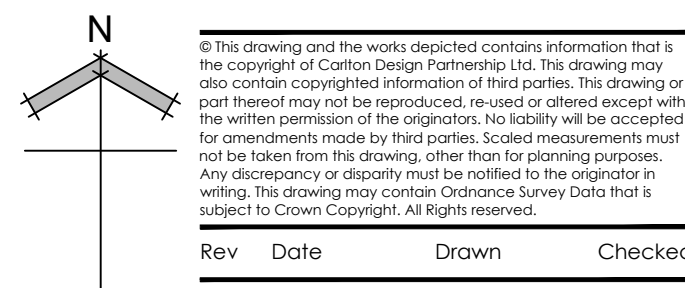

Rev	Date	Drawn	Checked
A	17/08/21	SD	
B	23/08/21	PH	
C	16/02/21	PH	
D	18/02/21	PH	
E	22/02/22	PH/D	
F	08/03/22	PH	

- Legend
- 1.8m Close Boarded / Panel Fence
 - 1.2m Close Boarded / Panel Fence
 - 2m Brick Pier & Timber Panel Wall
 - 3m Acoustic Fence

Project:
LAND OFF ST GEORGES AVENUE
HAVANT

Drawing Title:
SITE LAYOUT
BOUNDARY TREATMENT PLAN



Doc No: PLN-11111 Rev: 1