


GENERAL NOTES

1. The location, size, depth and identification of existing services that may be shown or referred to on this drawing have been assessed from non-intrusive observations, record drawings or the like. The contractor shall carry out intrusive investigations, trial holes or soundings prior to commencing work to satisfy himself that it is safe to proceed and that the assessments are accurate. Any discrepancies shall be notified to gta prior to works commencing.
2. Tender or billing drawings shall not be used for construction or the ordering of materials.
3. Do not scale. All dimensions and levels to be confirmed.
4. This drawing shall be read in conjunction with all relevant architects, consultants drawings and specifications, together with H&S and requirements.
5. Copyright: This drawing must not be copied, amended nor reproduced without the prior written agreement of gta.
6. All drawings specifications and recommendations made by gta are subject to Local Authority and other relevant Statutory Authorities approval. Any works or services made otherwise due to the client proceeding prior to these approvals is considered wholly at the Client's risk. gta hold no responsibility for resulting adverse works or costs.

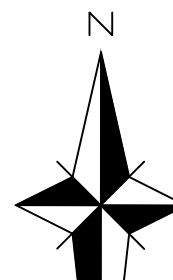

RSPB AREA FEATURES SETTING OUT
(DETAILS TAKEN FROM THE ACD LANDSCAPE DRAWINGS BDWS20660-23, SHEETS 1-3)

PNT E N
1.2m WIDE HOGGIN FOOTPATH CENTRELINE


FP.001	470948.341	100109.260
FP.002	470938.725	100116.927
FP.003	470929.109	100124.594
FP.004	470914.350	100139.584
FP.005	470899.591	100154.571
FP.006	470889.503	100156.859
FP.007	470882.595	100175.098
FP.008	470867.923	100181.044
FP.009	470853.251	100200.989
FP.010	470850.996	100203.331
FP.011	470851.363	100205.566
FP.012	470850.112	100207.837
FP.013	470850.819	100210.223
FP.014	470852.292	100222.376
FP.015	470867.764	100234.533
FP.016	470873.774	100243.168
FP.017	470875.783	100251.803
FP.018	470886.146	100259.546
FP.019	470892.508	100267.289
FP.020	470895.192	100274.238
FP.021	470905.876	100281.167
FP.022	470912.532	100287.232
FP.023	470915.188	100291.297
FP.024	470928.889	100303.004
FP.025	470938.589	100312.710
FP.026	470944.803	100320.714
FP.027	470950.819	100329.445
FP.028	470956.834	100336.176
FP.029	470962.725	100347.482
FP.030	470970.616	100356.709
FP.031	470979.430	100372.192
FP.032	470985.654	100381.413
FP.033	470991.878	100394.634
FP.034	470997.688	100406.023
FP.035	471003.497	100417.411
FP.036	471014.532	100439.787
FP.037	471025.566	100462.164
FP.038	471029.928	100473.949
FP.039	471034.683	100488.797
FP.040	471038.513	100498.280
FP.041	471041.868	100504.698

LIVESTOCK-PROOF FENCING

LFP.001	471000.509	100072.748
LFP.002	471011.156	100080.955
LFP.003	471020.980	100094.900
LFP.004	471027.923	100109.293
LFP.005	471046.870	100127.148
LFP.006	471061.818	100145.002
LFP.007	471079.067	100167.738
LFP.008	471084.711	100178.008
LFP.009	471085.211	100179.155
LFP.010	471078.793	100177.950
LFP.011	471068.848	100191.307
LFP.012	471048.067	100175.795
LFP.013	471027.287	100160.282
LFP.014	471010.649	100158.522
LFP.015	470999.571	100154.730
LFP.016	470990.164	100148.773
LFP.017	470980.259	100137.564
LFP.018	470973.121	100125.725
LFP.019	470971.388	100118.829
LFP.020	470971.583	100112.012
LFP.021	470975.038	100104.467
LFP.022	470979.283	100099.835
LFP.023	470985.870	100096.205
LFP.024	470991.775	100096.080
LFP.025	470992.897	100093.326
LFP.026	470997.094	100089.205
LFP.027	470997.534	100081.246
LFP.028	470994.253	100077.477
LFP.029	470979.745	100068.187
LFP.030	470965.238	100068.896
LFP.031	470950.646	100110.315
LFP.032	470930.415	100126.594
LFP.033	470927.796	100128.668
LFP.034	470914.785	100141.754
LFP.035	470901.774	100154.840
LFP.036	470901.476	100156.576
LFP.037	470888.909	100172.815
LFP.038	470868.338	100188.453
LFP.039	470851.767	100204.091
LFP.040	470837.886	100207.019
LFP.041	470827.823	100217.465
LFP.042	470807.910	100232.758
LFP.043	470800.272	100250.925
LFP.044	470892.081	100264.776
LFP.045	470909.826	100282.734
LFP.046	470932.286	100303.977
LFP.047	470942.892	100316.308
LFP.048	470950.529	100327.010
LFP.049	470958.097	100337.843
LFP.050	470965.664	100348.676
LFP.051	470971.770	100356.713
LFP.052	470982.435	100372.223
LFP.053	470996.040	100400.983
LFP.054	471008.644	100424.743
LFP.055	471017.472	100443.169
LFP.056	471025.860	100460.067
LFP.057	471031.948	100477.456
LFP.058	471038.035	100494.946
LFP.059	471062.074	100484.417
LFP.060	471086.250	100473.851
LFP.061	471110.425	100463.284
LFP.062	471109.574	100449.775
LFP.063	471108.008	100435.458
LFP.064	471104.996	100416.904
LFP.065	471105.470	100412.285
LFP.066	471099.612	100388.387
LFP.067	471093.753	100364.490
LFP.068	471092.456	100345.189
LFP.069	471097.487	100333.022
LFP.070	471115.037	100323.147
LFP.071	471132.587	100313.272
LFP.072	471125.971	100293.269
LFP.073	471116.355	100273.267
LFP.074	471113.330	100251.284
LFP.075	471106.602	100230.864
LFP.076	471098.874	100210.443
LFP.077	471092.292	100194.226

NATIVE HEDGING CENTRELINE

NH.001	471001.885	100068.119
NH.002	471008.207	100077.727
NH.003	471014.929	100087.335
NH.004	471024.759	100093.232
NH.005	471026.620	100101.598
NH.006	471032.481	100109.963
NH.007	471042.478	100119.677
NH.008	471052.474	100129.391
NH.009	471068.095	100148.242
NH.010	471079.560	100163.518
NH.011	471091.025	100178.793
NH.012	471101.152	100200.050
NH.013	471106.775	100214.271
NH.014	471112.389	100226.592
NH.015	471121.723	100261.042
NH.016	471131.047	100295.592
NH.017	471134.375	100306.905
NH.018	470994.519	100080.104
NH.019	470982.236	100089.266
NH.020	470969.954	100098.428
NH.021	470950.115	100113.928
NH.022	470930.276	100129.429
NH.023	470917.130	100142.667
NH.024	470903.983	100155.905
NH.025	470892.995	100158.320
NH.026	470886.227	100164.524
NH.027	470891.109	100169.703
NH.028	470875.889	100184.674
NH.029	470860.669	100199.645
NH.030	470856.505	100203.685
NH.031	470853.374	100205.652
NH.032	470849.378	100204.300
NH.033	470843.666	100210.391

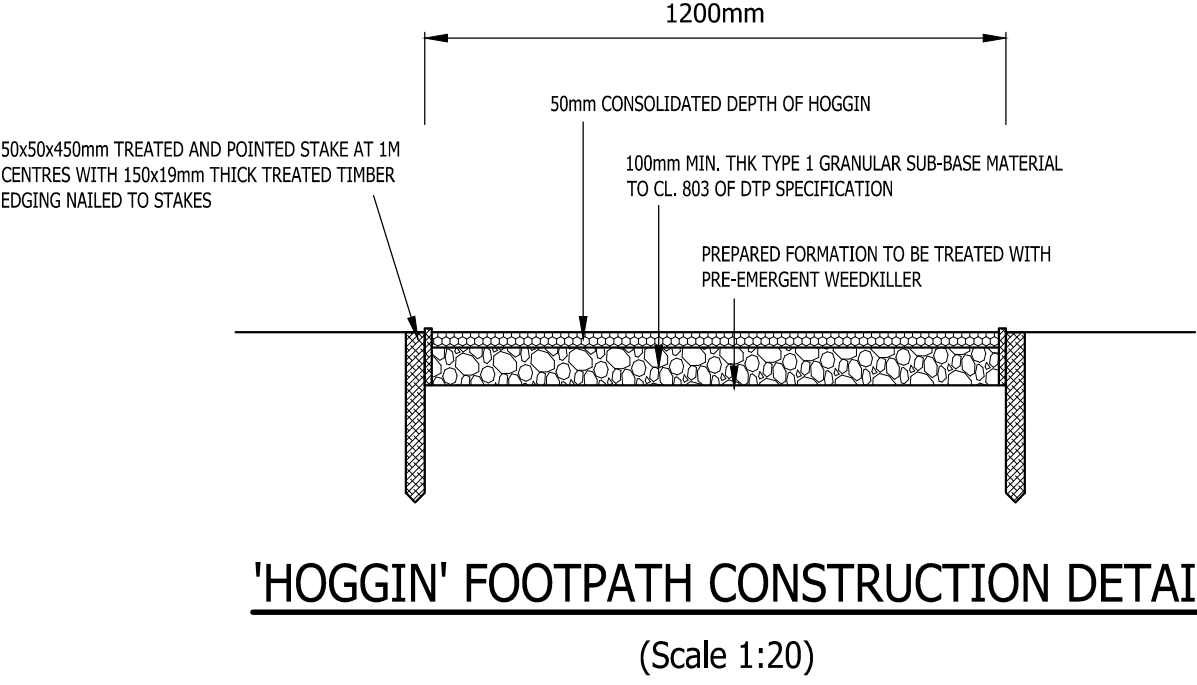

THIS DRAWING IS TO BE READ IN CONJUNCTION WITH THE
ACD LANDSCAPE DRAWINGS BDWS20660-23, SHEETS 1-3

C1	CONSTRUCTION ISSUE	11.08.21	DMS	ds
Rev	Amendments	Date	Den	CHK
Status	CONSTRUCTION			
Client	 BARRATT HOMES			
Project	PEBBLE WALK, SINAH LANE HAYLING ISLAND, HANTS			
Title	RSPB AREA FEATURES SETTING OUT PLAN			
Date	AUGUST 2021	Scale to A3	1:500	
Base Layout Ref.	CAD File ref.			
Client's Ref.	Project Ref. 10162			
 Civils & Transport Gloucester House 66a Church Walk, Burgess Hill, West Sussex, RH15 9AS Tel 01444 671444 Web: www.gtaonline.co.uk				
Drawing Number	10162/1028			Rev. C1