



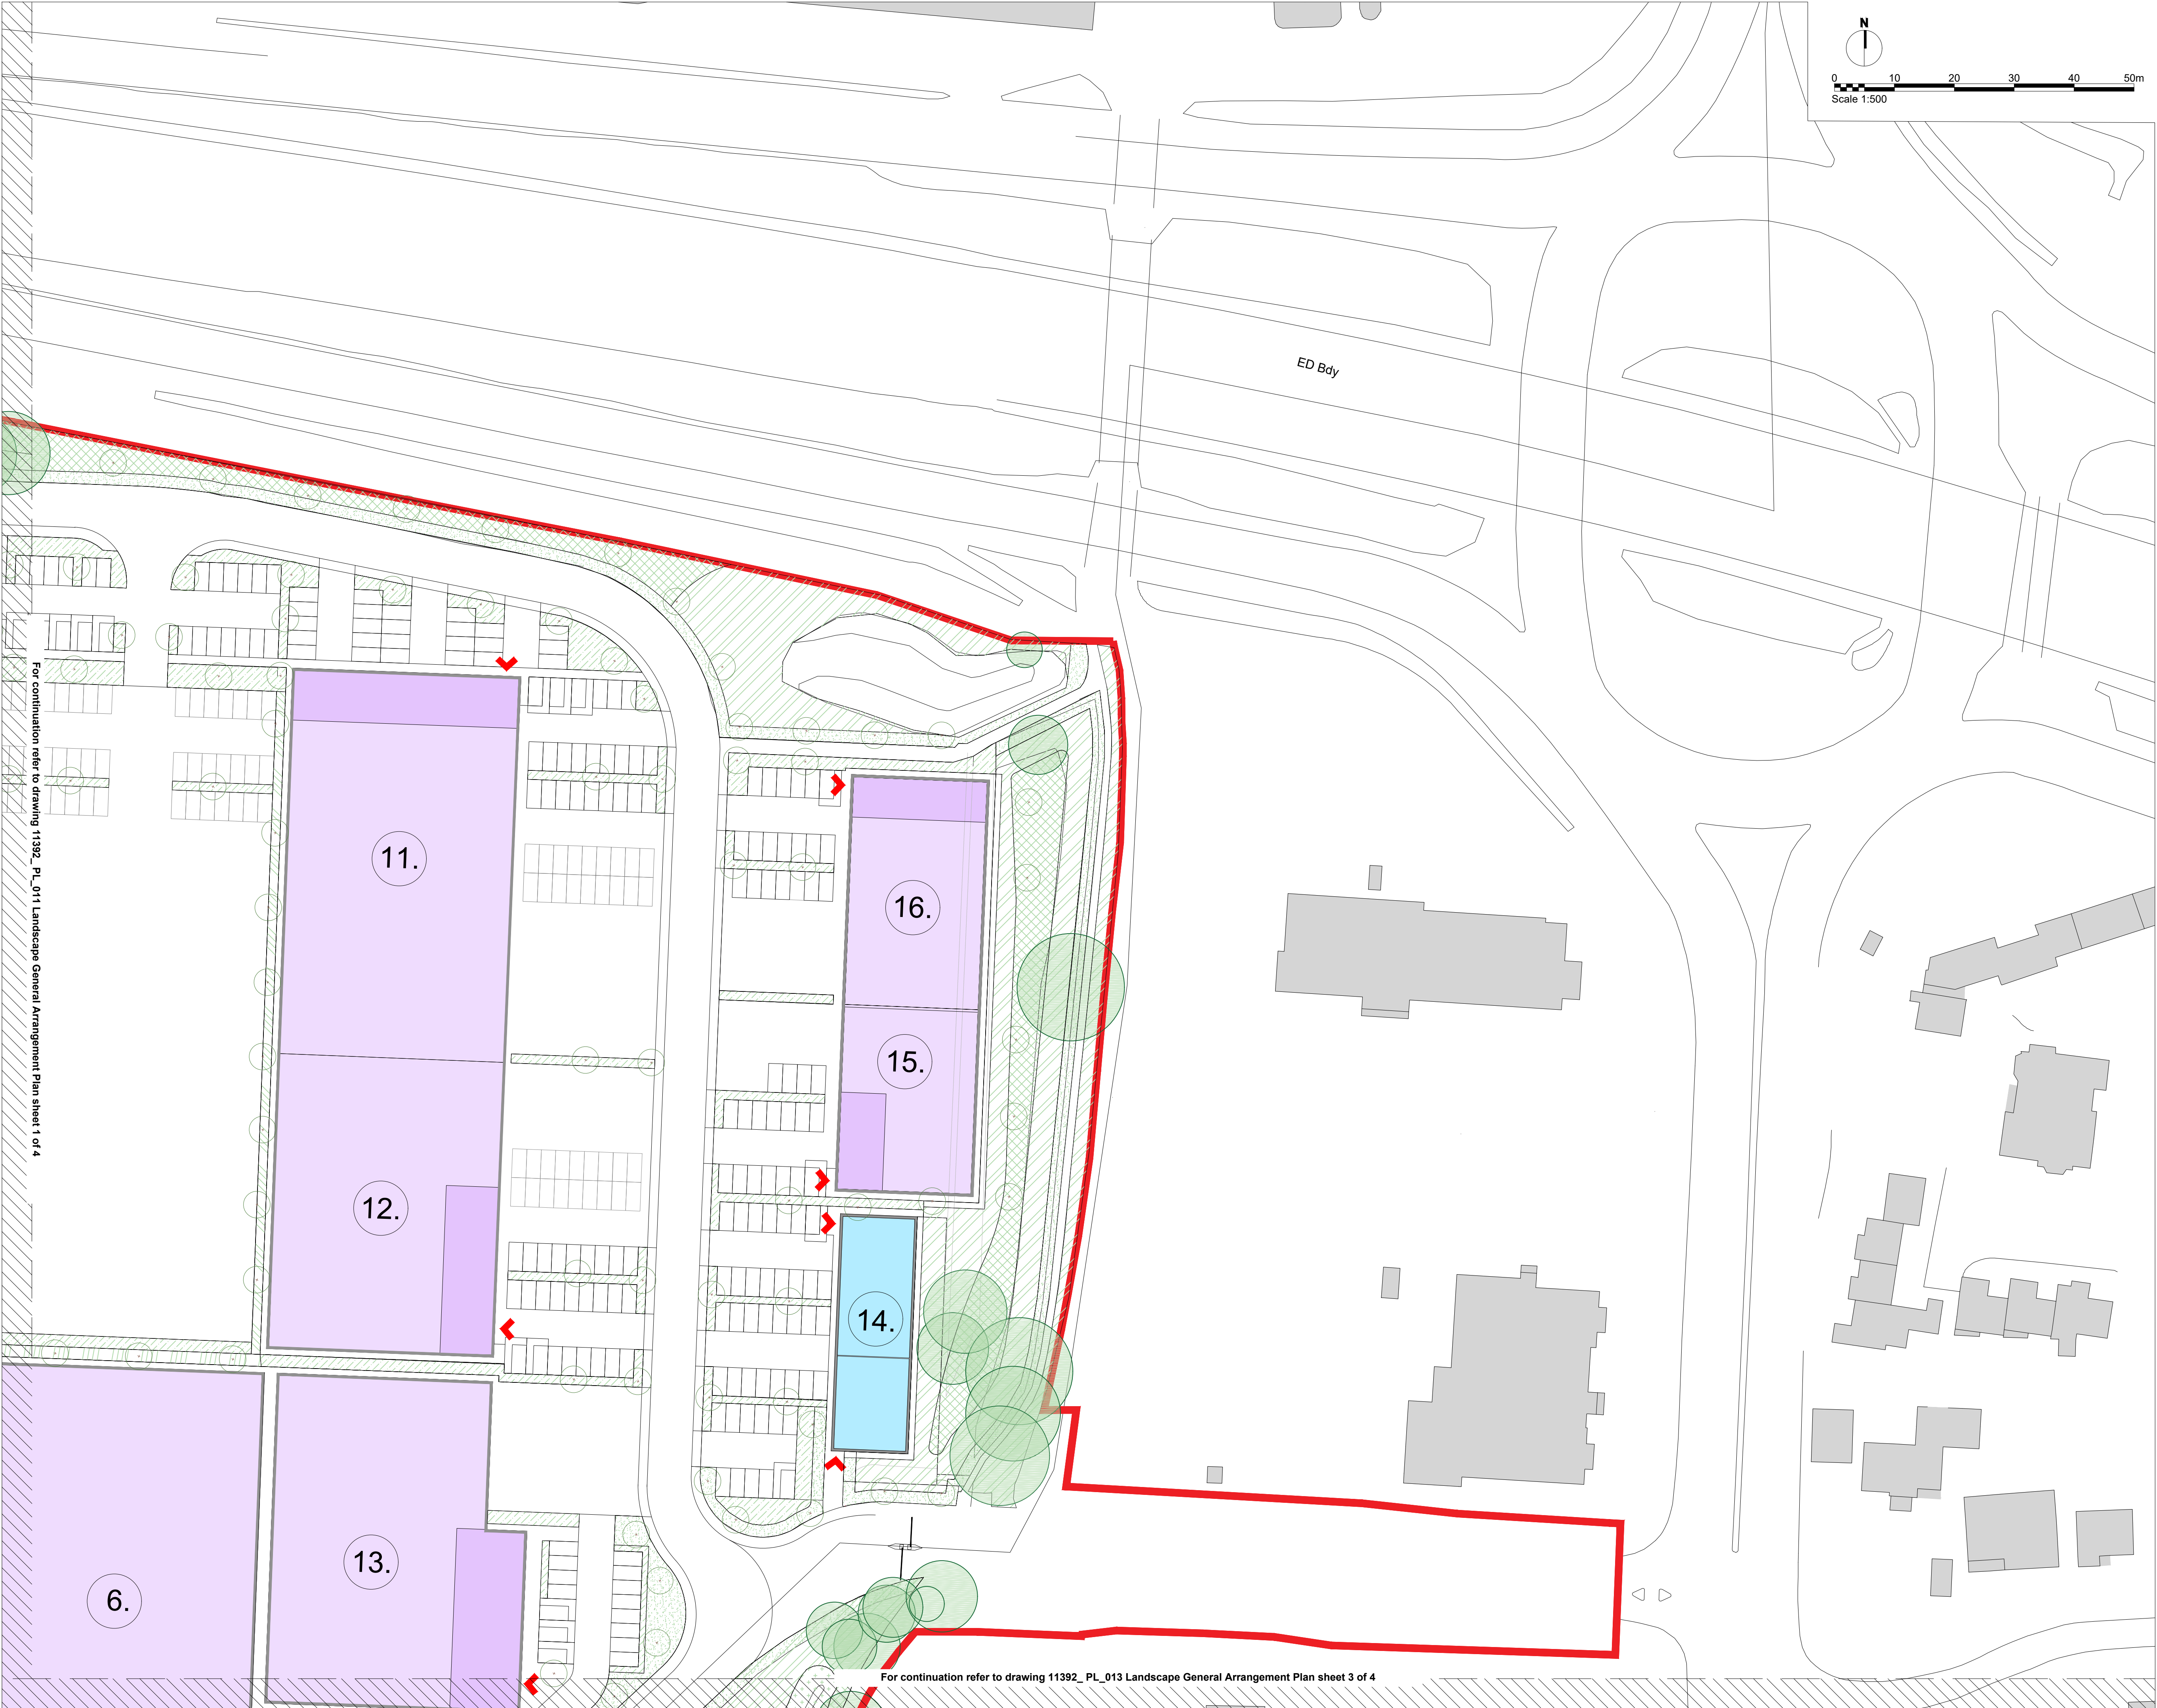

For continuation refer to drawing 11392_PL_011 Landscape General Arrangement Plan sheet 1 of 4

For continuation refer to drawing 11392_PL_013 Landscape General Arrangement Plan sheet 3 of 4

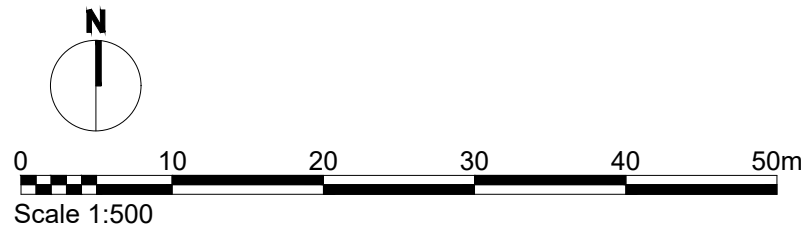

Figured dimensions only are to be used. All dimensions to be checked onsite. Differences between drawings and between drawings and specification or bills of quantities to be reported to the PRC Group.

© The copyright of the drawings and designs contained therein remains vested in the PRC Group.

Revisions: Drawn/Chkd: Date:

- Legend**
- APPLICATION AREA
 - EXISTING SPECIMEN TREES
 - PROPOSED SPECIMEN TREES
 - PLANTING MIX 1- PROPOSED ORNAMENTAL HEDGE PLANTING
 - PLANTING MIX 2- PROPOSED ORNAMENTAL GROUND COVER PLANTING
 - PLANTING MIX 3- PROPOSED THICKET MIX PLANTING WITH EG9 GRASS MIXTURE
 - PLANTING MIX 4- PROPOSED NATIVE HEDGE MIX
 - DROUGHT TOLERANT TURF AREA
 - WILDFLOWER GRASS SEEDS AREAS
 - GRASSLAND SEEDS AREAS
 - WILDFLOWER GRASS SEEDS FOR WETLAND



Location Plan NTS

Client: XLB PROPERTY & HAVANT S.a.r.l. (Luxembourg)		
Project: LANGSTONE PARK HAVANT		
Drawing Title: LANDSCAPE SOFTWARE GENERAL ARRANGEMENT SHEET 2 OF 4		12 Warren Yard, Warren Park, Milton Keynes, MK12 5HW 01908 305 246 info@prc-group.com www.prc-group.com
Scale @ A1: HEET 2 OF 4		ME
Checked by: ME		Date: FEB'
Job No: 11392		Stage: Drawing No: Rev: PL 012
Issue Status: Construction ☐ Preliminary ☐ Information ☐ Approval ☐ Tender ☐		Architecture Planning Master Planning Urban Design Interiors Landscape
		Offices Woking London Milton Keynes Warsaw
PRC Architecture & Planning		