




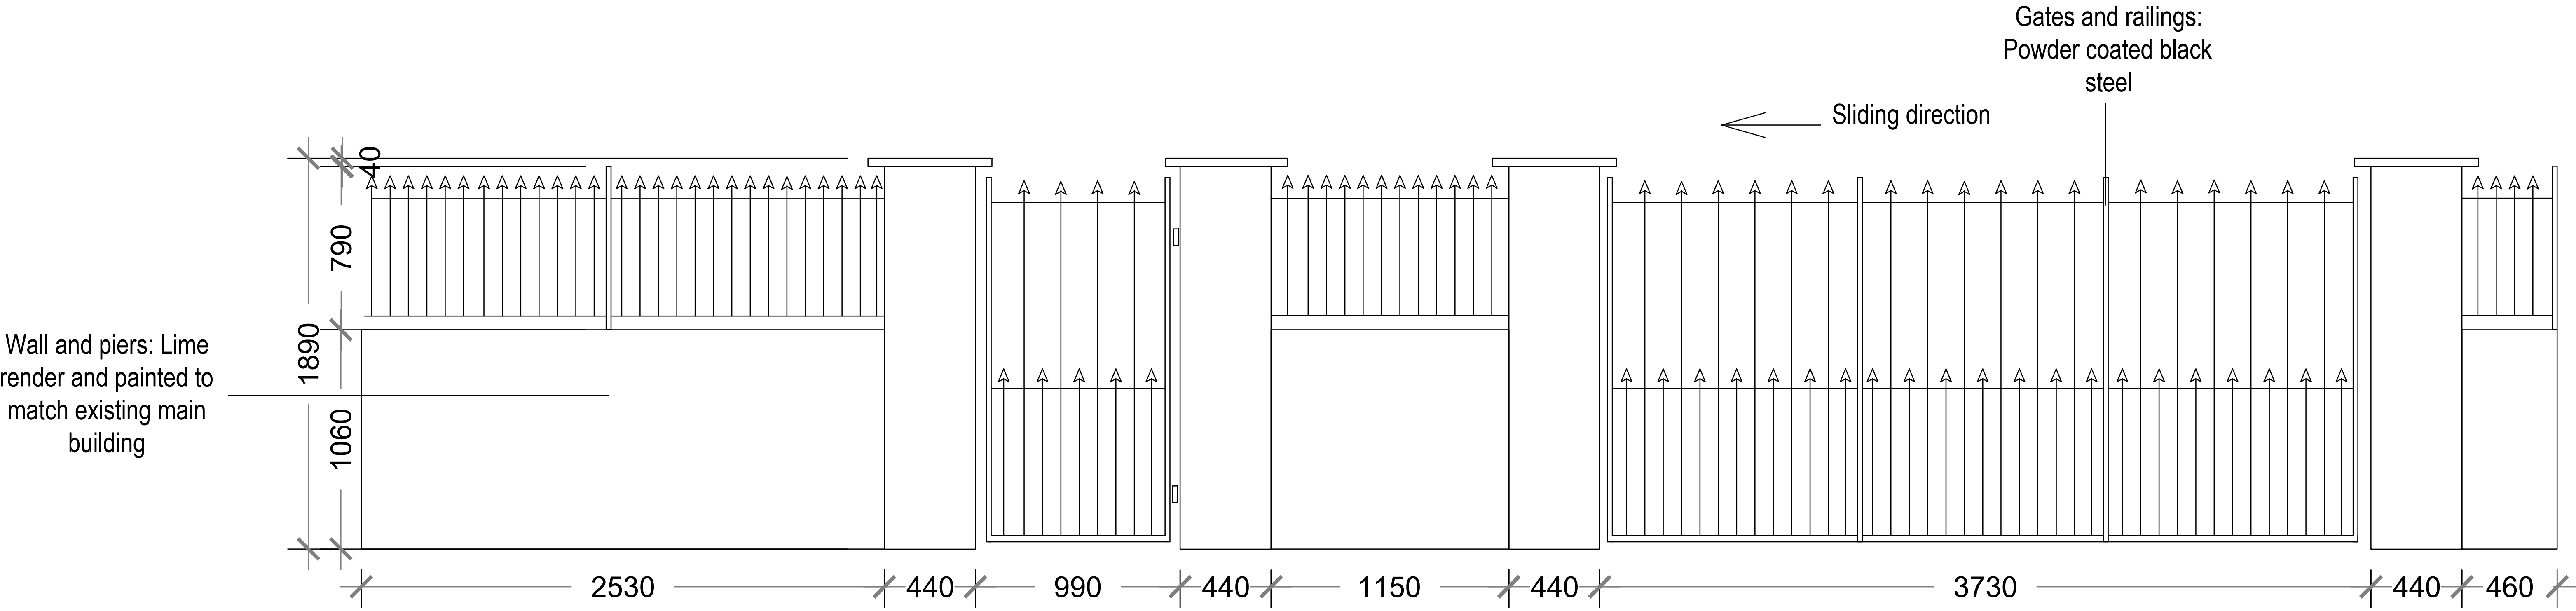

Proposed Front Gate Elevation
Scale 1:20

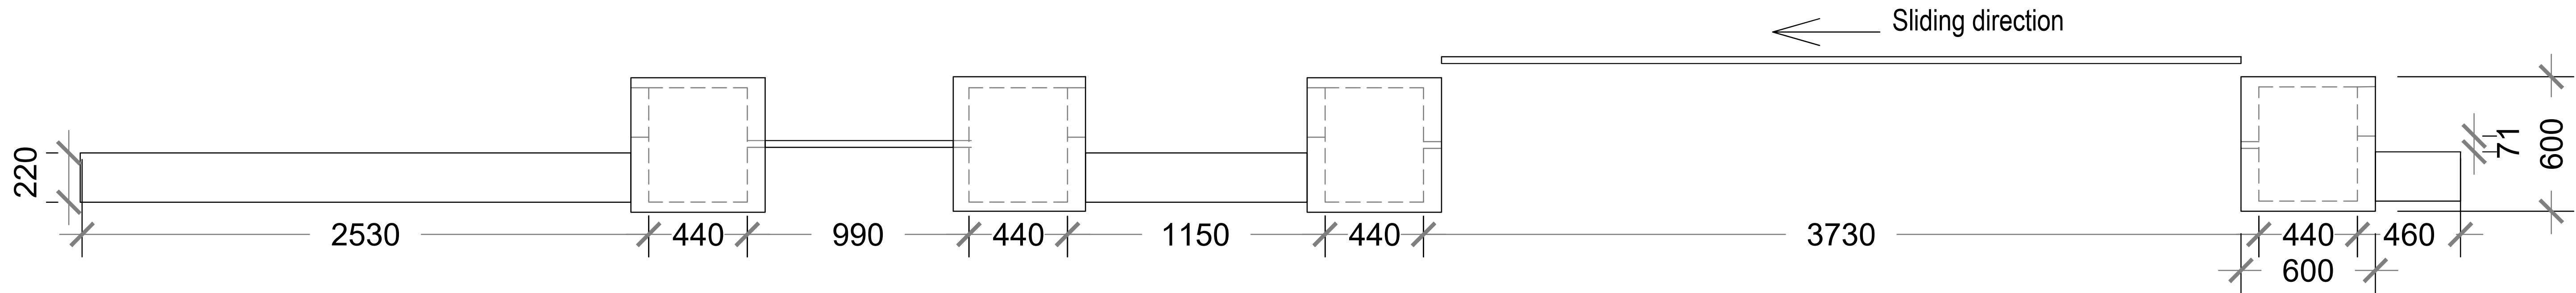

Proposed Gate Plan
Scale 1:20

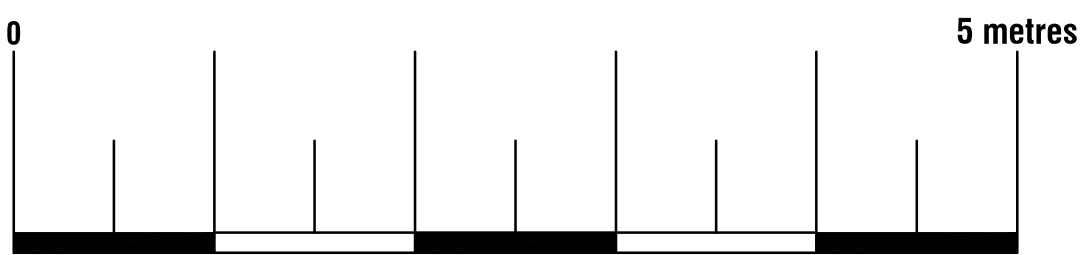



74 Cardiff Road, CF15 7QE • Enquiries@ArkiPlan.co.uk

Site	16 Southleigh Road, Havant PO9 2RS	Date	27.10.2022		
		Sheet	22-1315	D06	REV 00
		Job	New Extension		
		Scale	As Shown@A1		
Title Number	HP262911	Title	As Shown		